

reproduced without prior consent.
Do not scale off this drawing.
All dimensions are to be checked on site.


NOTES:

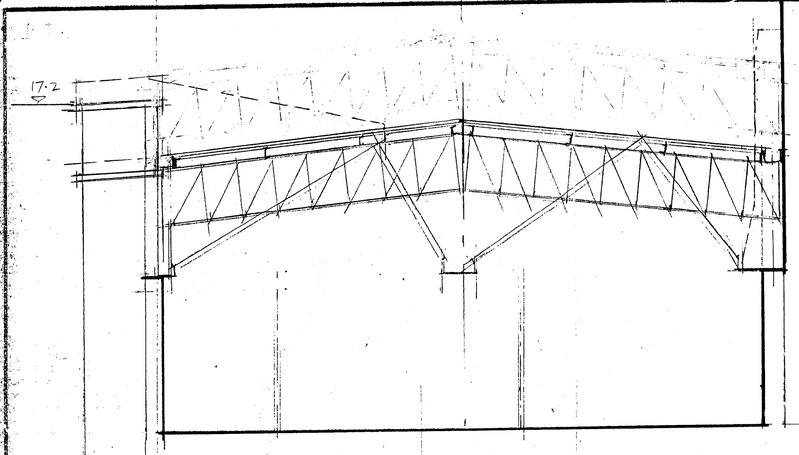


SECTION B-B

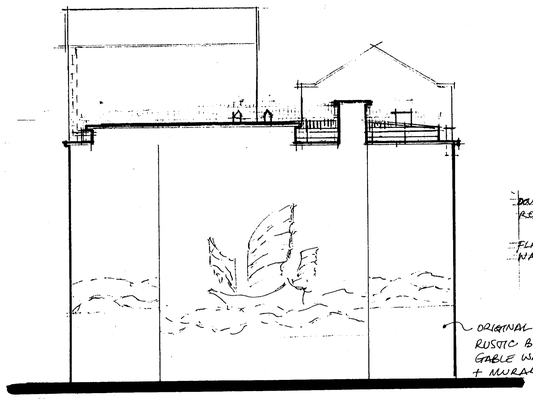

SIDE ELEVATION [1:200]

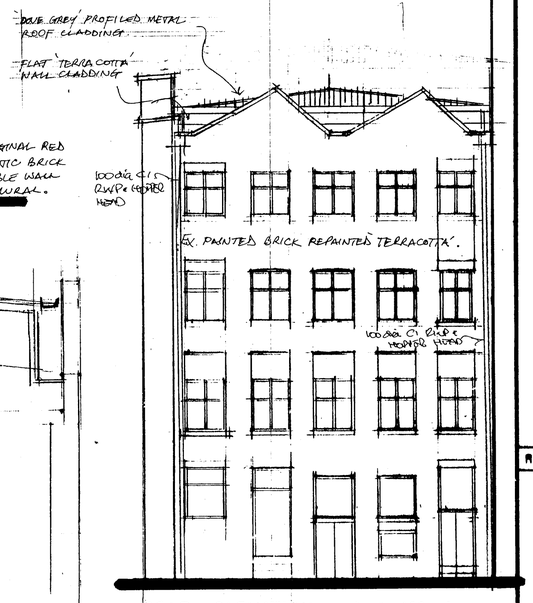


REAR ELEVATION [1:100]

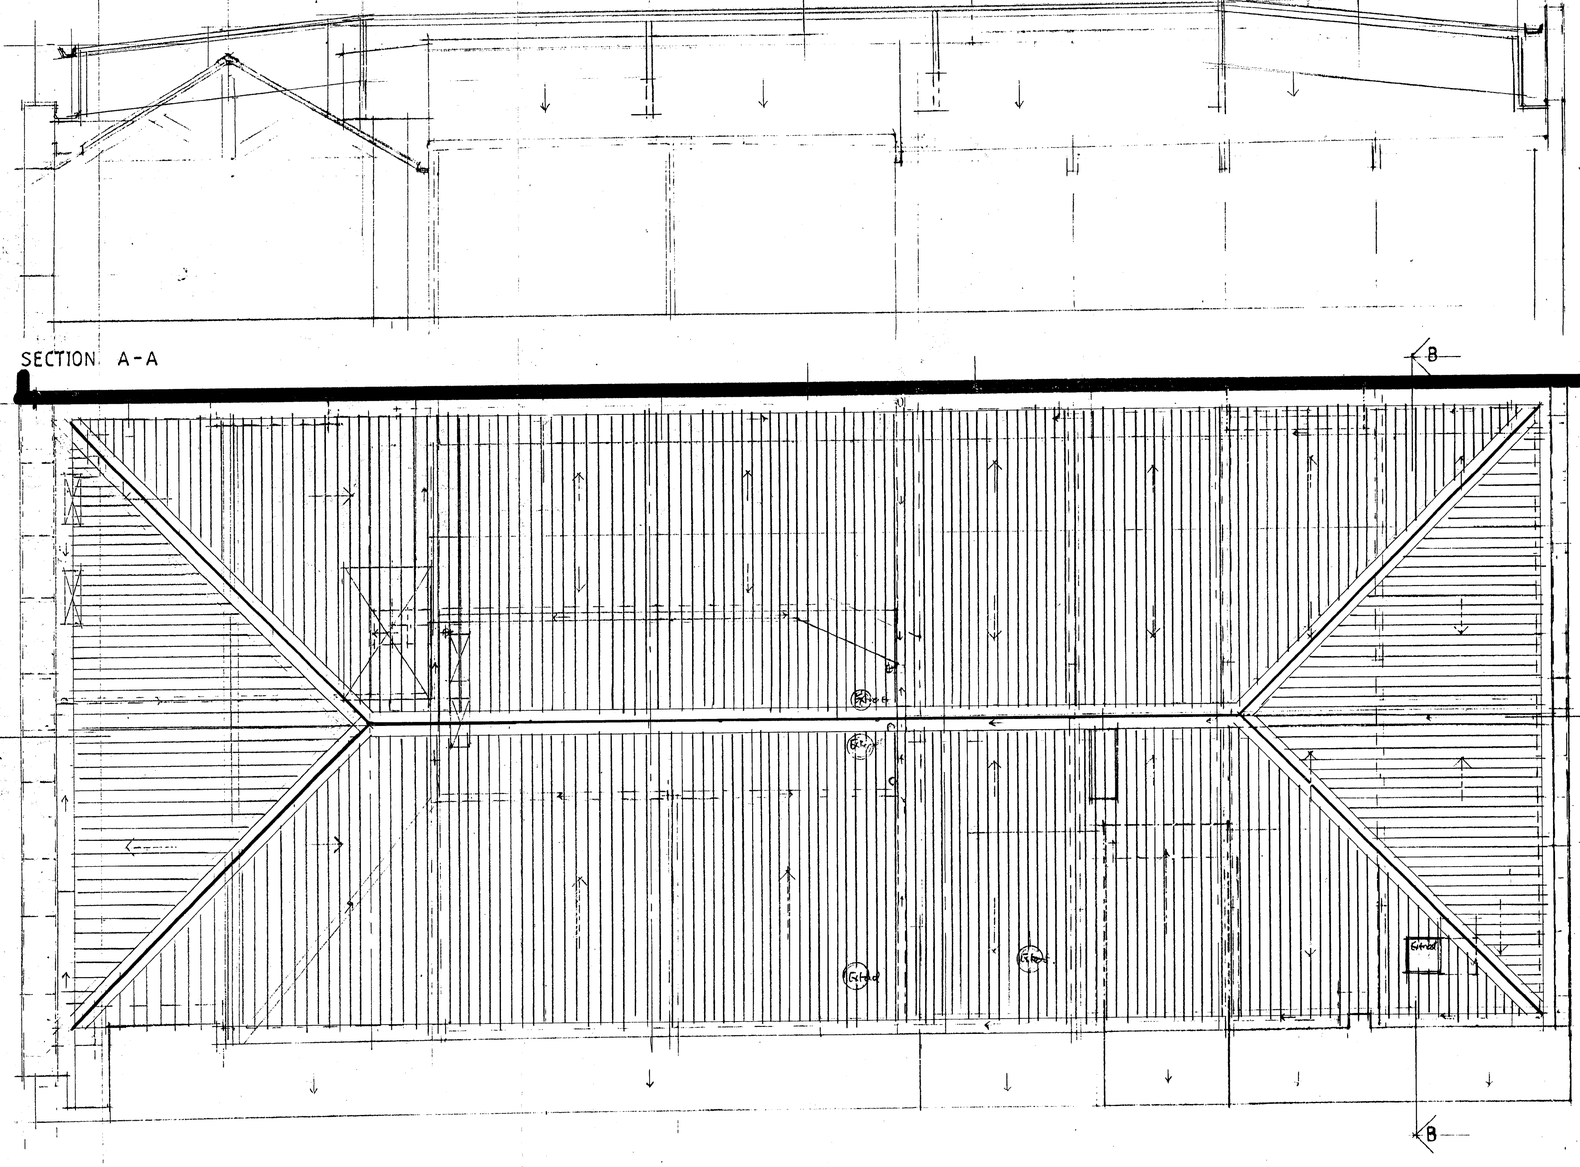

SECTION A-A

ROOF PLAN 1:50

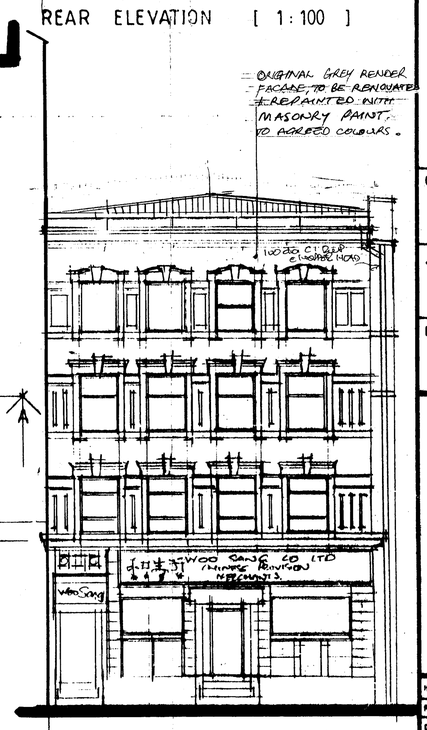

FRONT ELEVATION [1:100]

REVISION

2 6 MAR 2008

CLIENT
WOO SANG
19-21 GEORGE STREET
CHINATOWN , MANCHESTER M1 4HE

JOB TITLE
PROPOSED ROOF REFURBISHMENT

DRG. TITLE
ROOF PLAN AND SECTIONS AS PROPOSED

HOLBOROW + ORMESHER
architectural & interior design
Station House
Adams Hill
Knutsford
Cheshire WA16 6DN
telephone : 01565 652275
facsimile : 01565 750501

ISSUE	ORIGINAL	1	2	3	4	5	6	7
REVISION		A						
DATE	APR 2007	MAR 08						
DRAWN								
CHECKED								
APPROVED								

SCALE 1:50 1:100 1:200

DRAWING NUMBER 2531/00/010 A

Sigma D.S. (UK) 05/04