Do not scale from this drawing. All information should be checked by the contractor on site before commencing work. Any discreprencies should be reported to the architect immediately. All rights are reserved and are not transferable. Unauthorised reproductions of this drawing are not permitted.

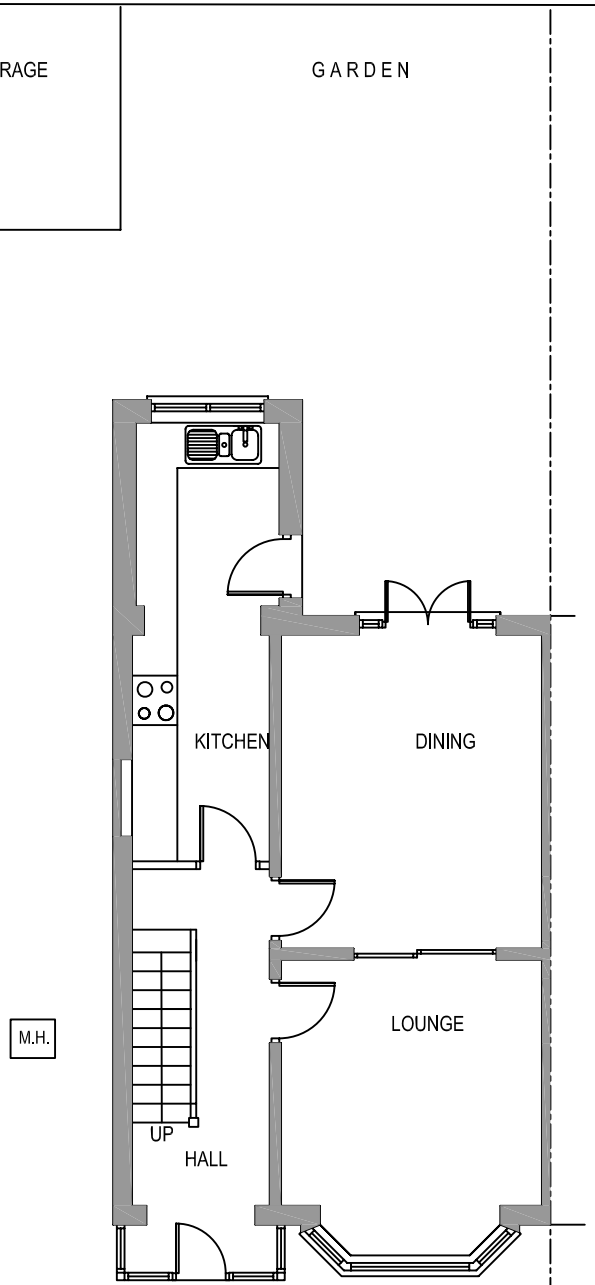

EXISTING GROUND FLOOR PLAN

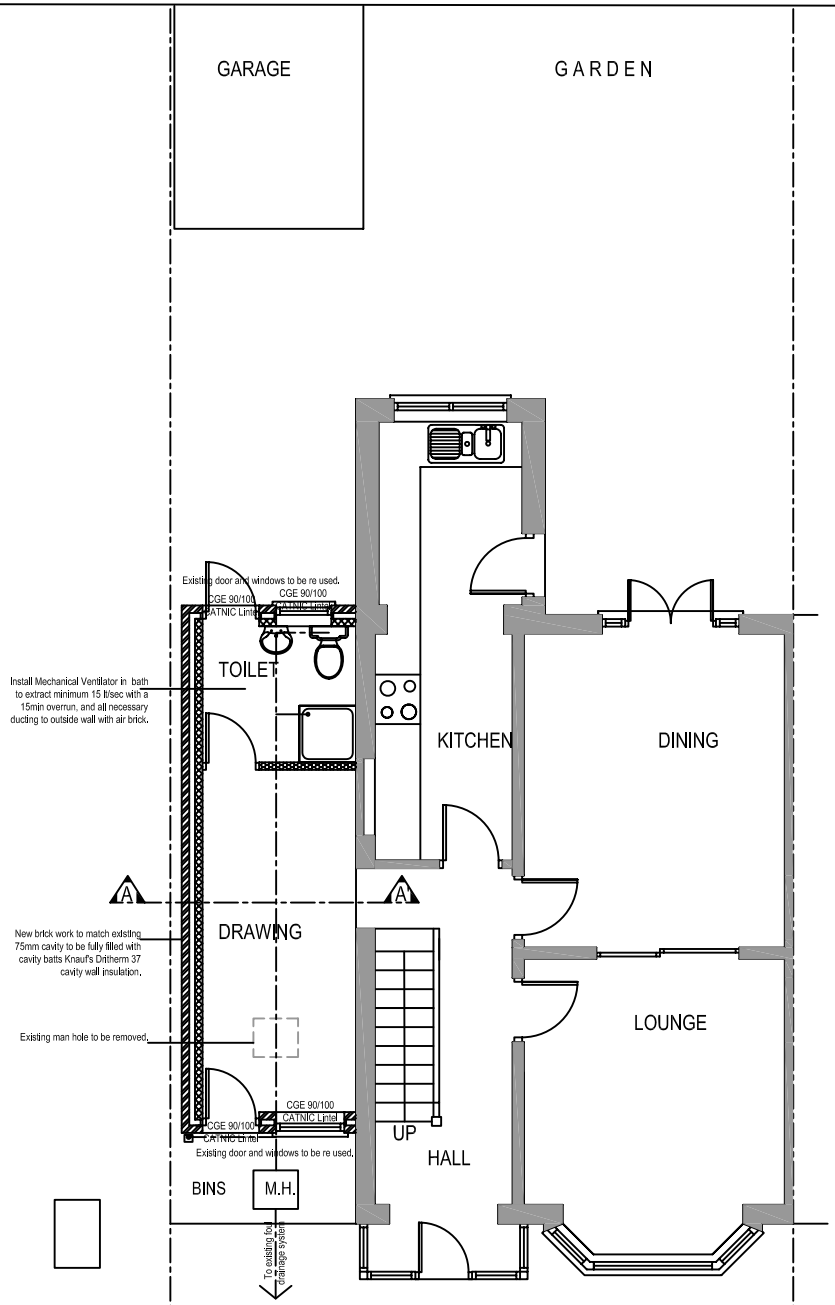

PROPOSED GROUND FLOOR PLAN

PROJECT
Site @ 27 Green Street
Withington, MCR
M14 6TD

CLIENT
Mr. Shoukat Mahmood

DRAWING TITLE
Ground floor plan

DATE REV
-

JOB No -
DRAWING No NA-P01

SCALE 1:100
DATE Oct. 2011
REVISION -
DRAWN NA
CHECKED BY -

t: 0782 895 3405
e: info@naarchitecture.co.uk
w: www.naarchitecture.co.uk

Architecture