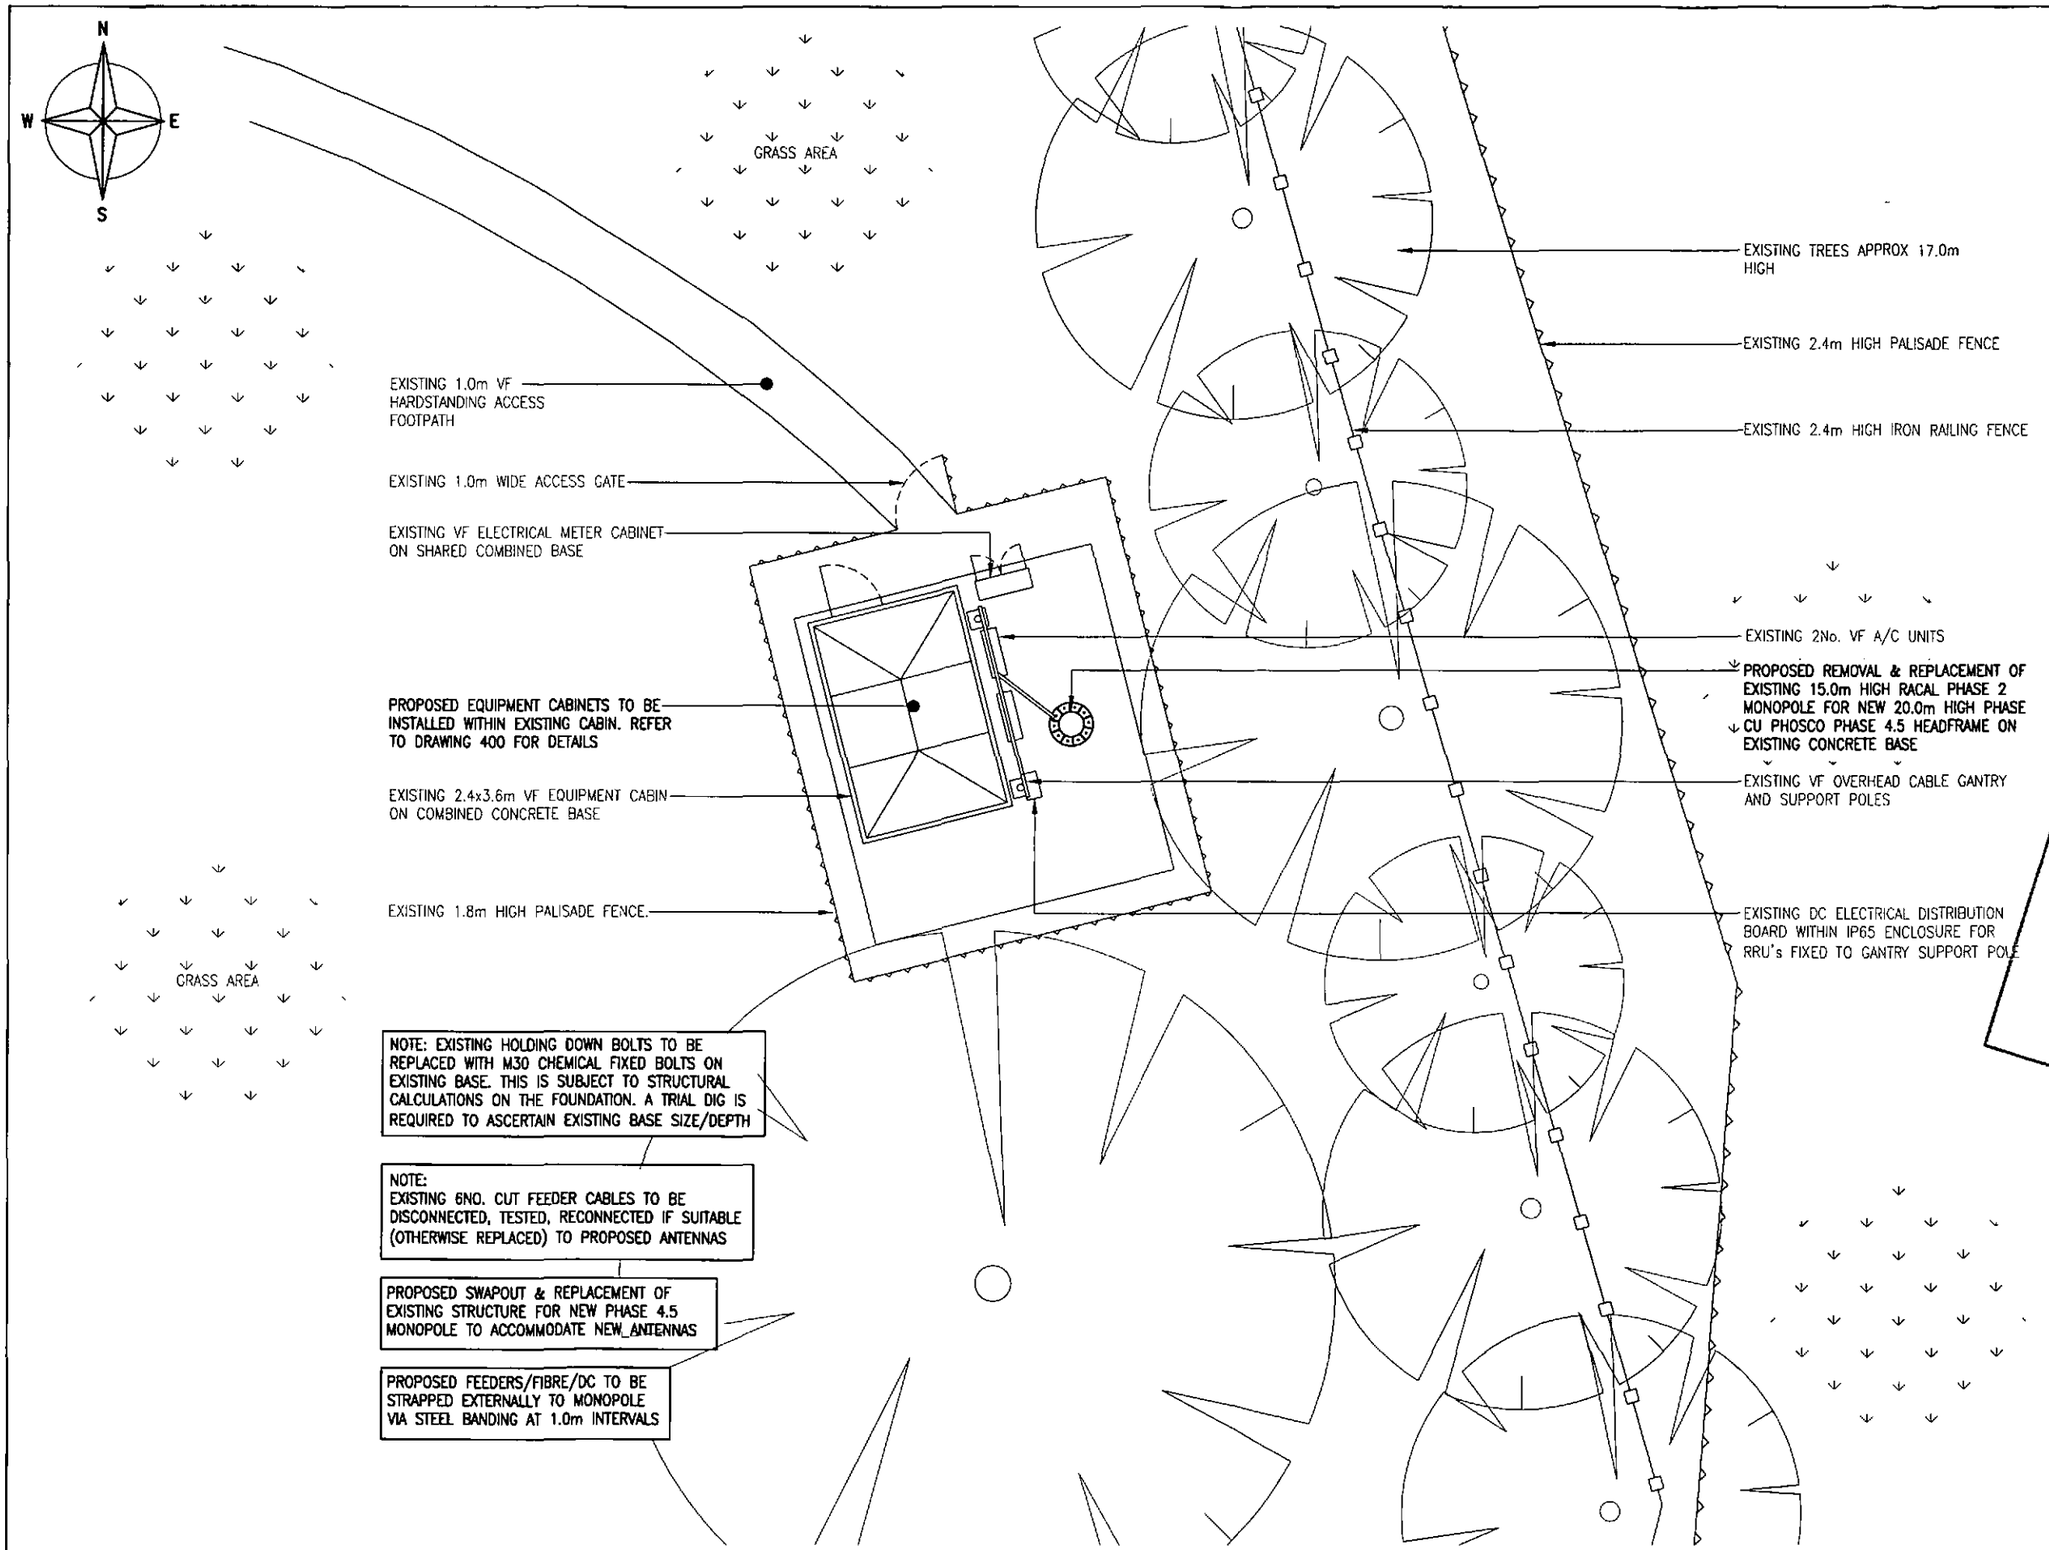

SITE PLAN
(1:100)

Notes:
1 ALL DIMENSIONS ARE IN MM UNLESS NOTED OTHERWISE

N.G.R. E: 388606 N: 400058

NOTE:
1. ALL WORK TO BE CARRIED OUT TO CURRENT BRITISH STANDARDS AND/OR EUROCODES AS REQUIRED.

2. ALL MATERIALS INSTALLED TO BE AS PER CLIENTS APPROVED SPECIFICATION, AND COMPLY WITH CURRENT BRITISH STANDARDS AND/OR EUROCODES AS REQUIRED.

3. ANY DEVIATION FROM THE DESIGN SHOULD BE REPORTED TO DESIGN ENGINEER IMMEDIATELY PRIOR TO WORKS CONTINUING.

ELECTRICAL NOTE:
PROPOSED EQUIPMENT AND ALL ADDITIONAL EXTRANEOUS STEELWORK TO BE BONDED TO THE EXISTING LPS. UPGRADE WORKS TO COMPLY WITH CTIL STANDARD DOCUMENTS SDD5002 & SDN5002 EARTHING & LIGHTNING PROTECTION SITE REQUIREMENTS

NOTE:
RIGGING WORKS TO COMPLY WITH CTIL STANDARD DOCUMENTS

REV.	MODIFICATION	BY	CH	DATE
C	Structure Type Amended	SPD	DS	04.06.13
B	Construction Issue	SPD	DS	16.05.13
A	Issued for Approval	SPD	SH	21.03.13

PLANNING & BUILDING CONTROL
26 JUN 2013

MONO CONSULTANTS LIMITED
No. 58 Cygnet Court
Timothy's Bridge Road
Stratford-upon-Avon
Warwickshire
CV37 9NW
t. 44 (0)1789 206500
f. 44 (0)1789 206529
www.monoconsultants.com

CTIL

Cell Name	Opt
NEWTON HEATH CRICKET CLUB	A

Cell ID No

CTIL	Host	Sharer
(CTIL) 124115	(VF) 06972	(TEF) N/A

Site Address / Contact Details

NEWTON HEATH CRICKET CLUB
GREAVES FIELD
MABEL STREET
LANCASHIRE
M40 1GB

Drawing Title: SITE PLAN

Purpose of Issue: PLANNING

Drawing Number: 200

Scale:	Drawn:	Date:	Issue:
As Shown	SPD	21.03.13	C

Checked:	Date:	Approved:	Date:
SH	21.03.13	DS	21.03.13

The drawings comply with TEF & Vodafone Standard ICNIRP guidelines.
Designed in accordance with Cornerstone document: CORN/09/006