This drawing is the property of Technical Signs and must not be reproduced in part or in full without prior consent of Technical Signs.

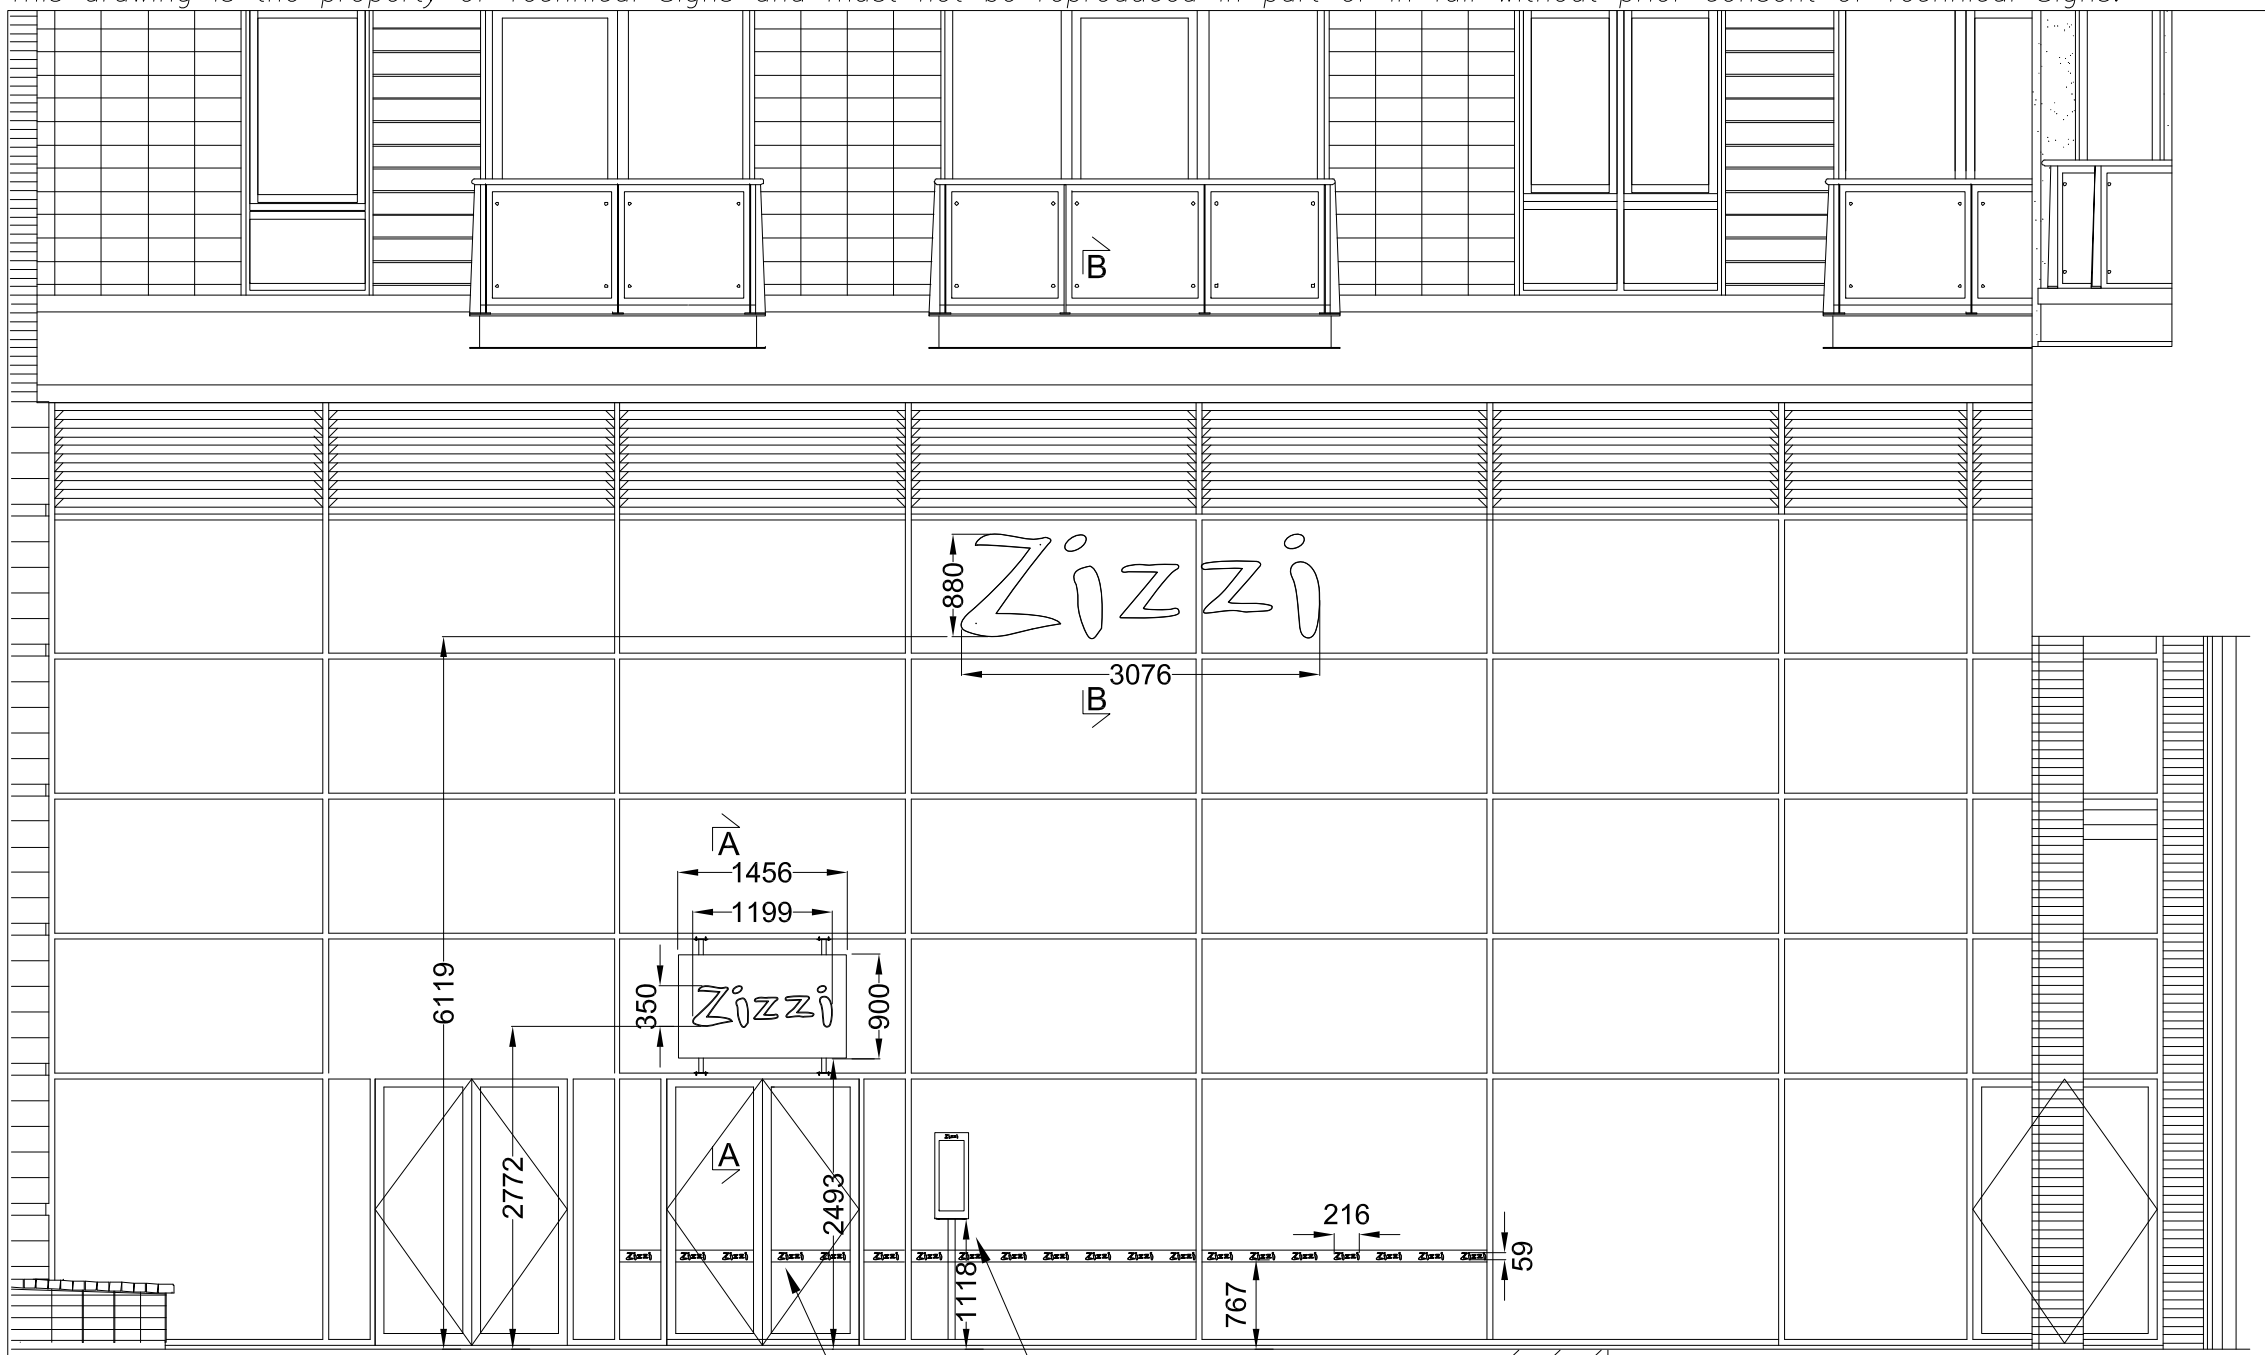

Leftbank Elevation
Scale 1:75

Existing

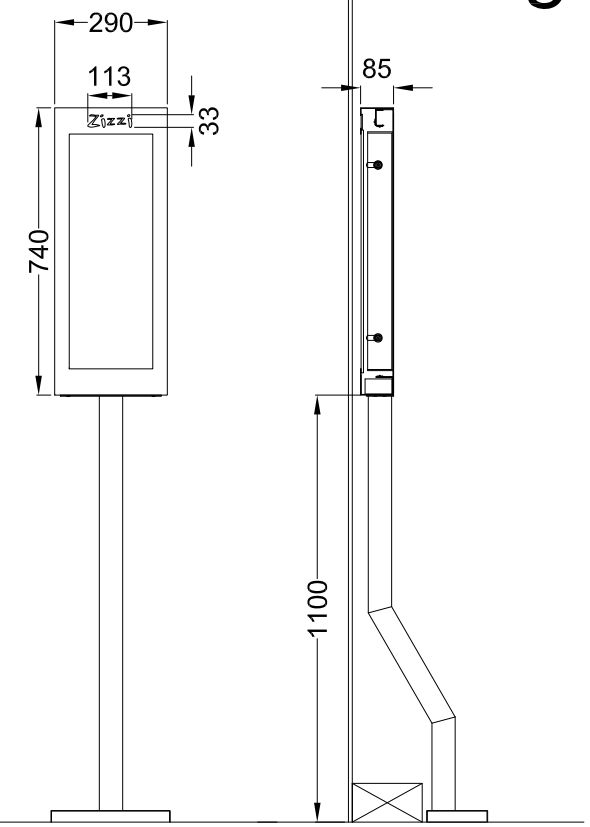

Menu - 2 off
Scale 1:20
Fabricated from 1.5mm brass finished BMA bronze.
Fitted internally with a black acrylic insert to support pinboard.
Door fitted with 6mm clear toughened glass face.
Menu illuminated via white LEDs in the top and bottom recesses.
Two chrome locks fitted with a continual hinge the other side.
Fret cut text backed up with cream 133 acrylic.
Menu mounted on a 60Ø BMA brass pole with an 8mm base plate and covering shroud.

Section A-A through post mounted tray
Scale 1:20
Aluminum posts stove enamelled satin beige/brown RAL100, fitting into window mullions, are welded to trays.
Folded 2.5mm aluminium trays with fret cut text finished satin beige/brown RAL 1001.
Text fret cut from aluminium and finished satin cream BS 10 B 15. Text adhered to inlaid orange 363 acrylic. Fret cut text then shows an orange keyline only for the face illumination.
Internally illuminated via orange LEDs for face illumination only.

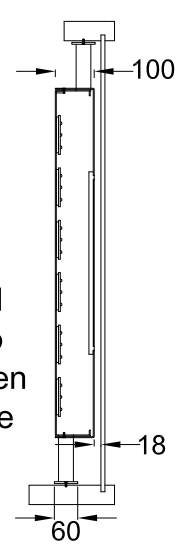

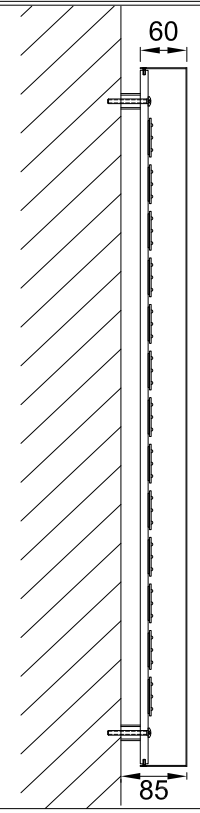

Section B-B through text
Scale 1:10
1.2mm brass built up text finished BMA bronze, laquered with gloss.
Backs from 10mm clear polycarbonate which are stood off the internal bulkhead with spacers.
Internal bulkhead in view behind the glazing, is finished beige/brown RAL 1001.
Backs fitted with orange LEDs for halo illumination.

Technical Signs
Floor 1 - Unit 3
Hille Business Centre
132 St Albans Road
Watford, Herts, WD2 4AE
Tel: 01923 811999
Fax: 01923 811998
E-mail: info@technicalsigns.co.uk

Client	Zizzi
Address/Job details	Unit 5B Leftbank Spinningfields Manchester M3 3DS Existing Signage
Job No	
Drawn by	DN
Date	09/12/11
Scale	As specified (A3)
Drawing No	308003-1
Rev	