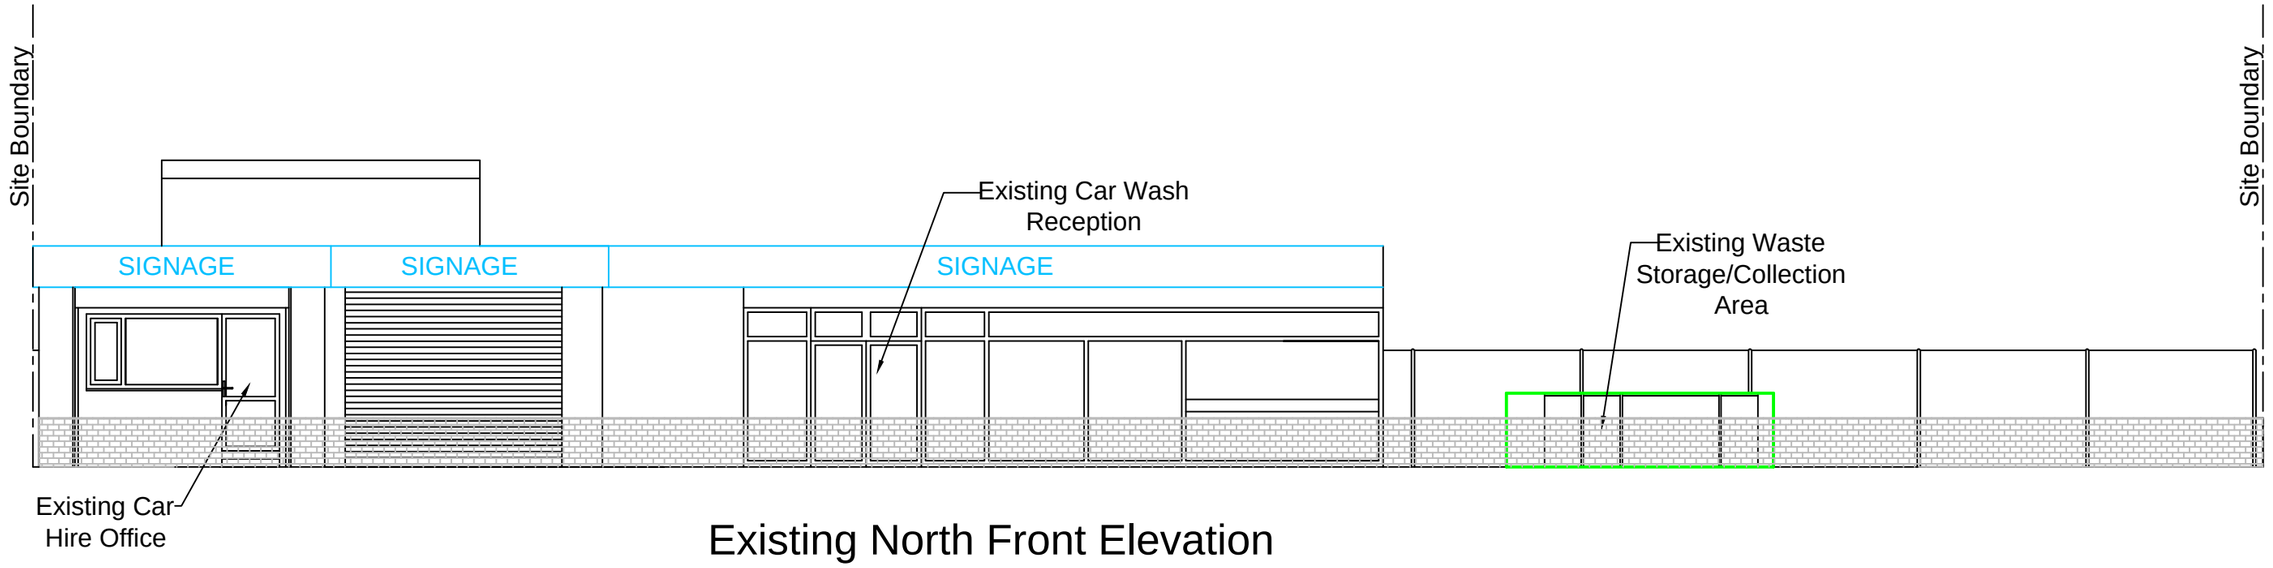

Existing North Front Elevation

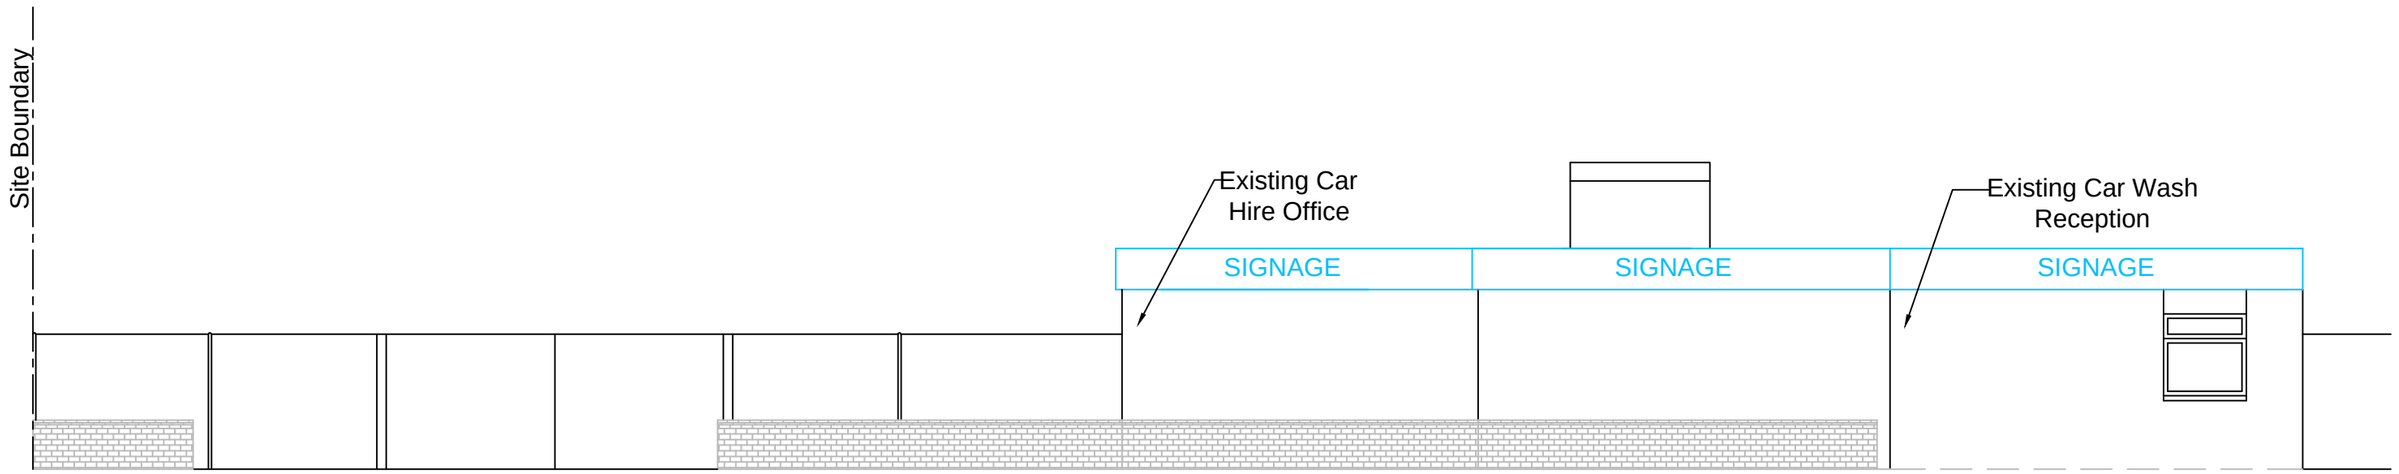

Existing West Flank Elevation

Mohammed Khan
BSc (Hons) MNAEA
Building Surveyor & Property Consultant
22 Buttermere Road, Gatley, Cheadle, SK8 4RH
Tel: 0161 428 8652 Mobile: 07890 269580

Project Name: Proposed Use Class Change to Part of the Site, (A5 Use Hot Food Kiosk)

Drawing Name:
Existing Elevations

Project Address:
691- 697 Stockport Road
Longsight,
Manchester, M12 4QN

Project Ref:	07.12.02
Date:	17.01.13
Scale:	1:100
Paper Size:	A3

Sheet: 03

Rev: