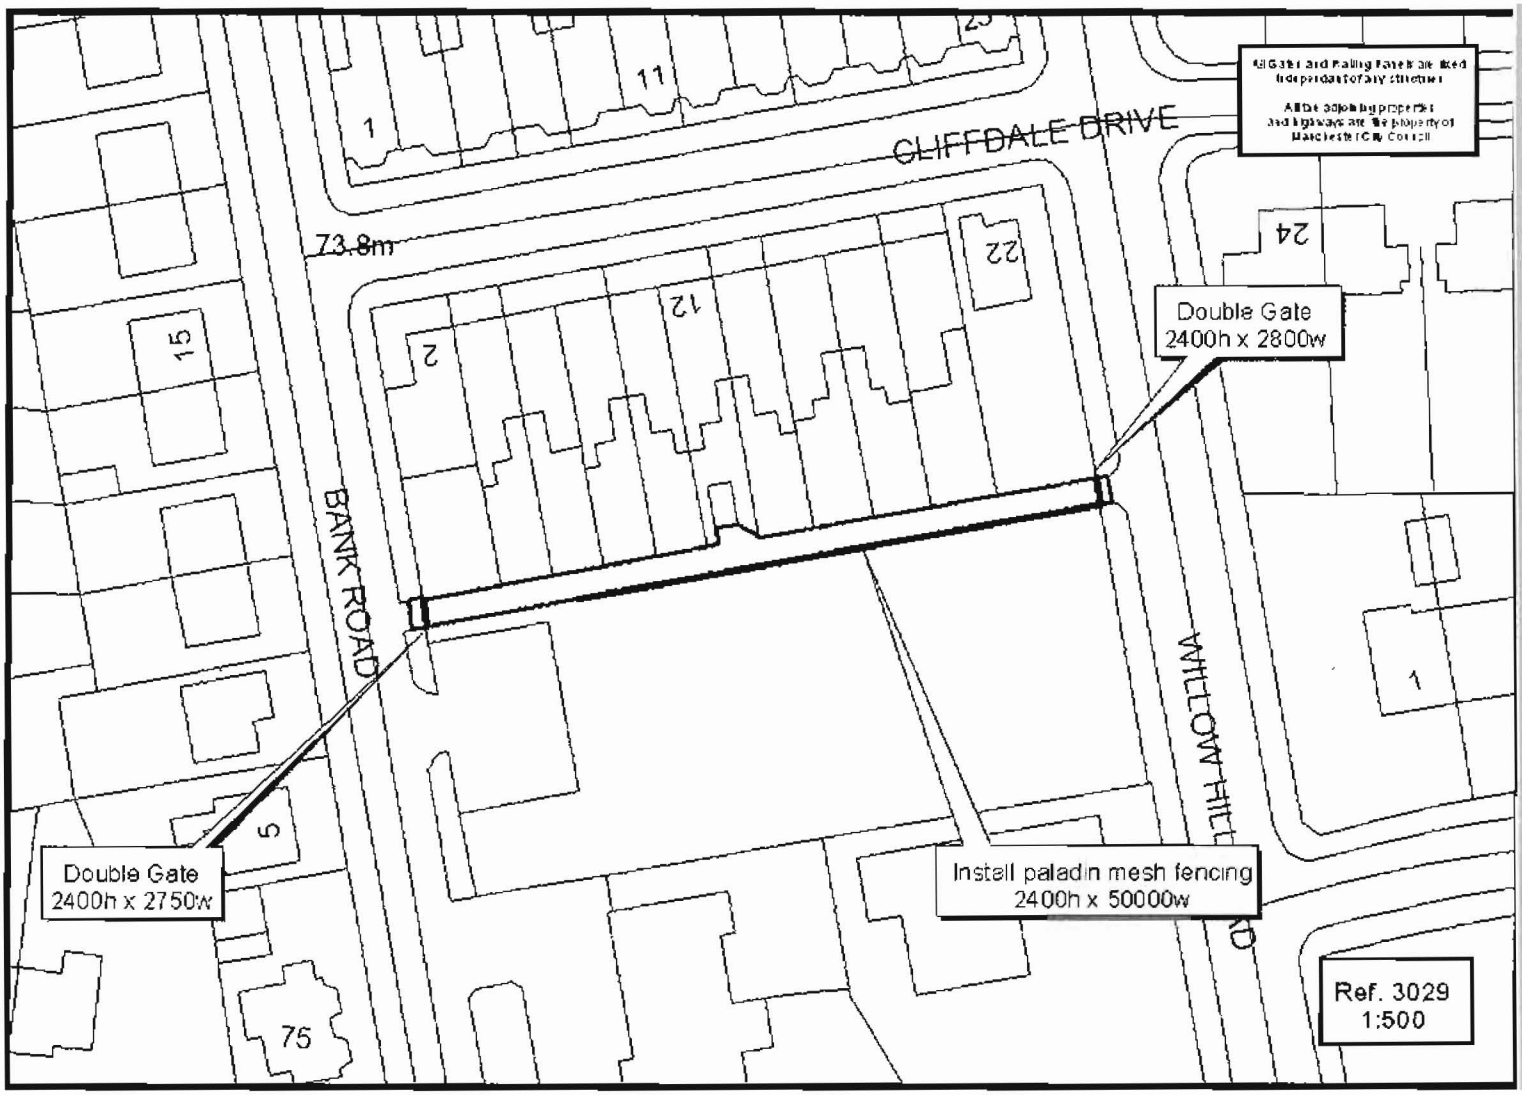

CLIFFDALE DRIVE
BANK ROAD
WILLOW HILL
73.8m
All Gates and Railing Panels are fixed independantly of any structure
All the adjoining properties and highways are the property of Manchester City Council
Double Gate
2400h x 2800w
Double Gate
2400h x 2750w
Install paladin mesh fencing
2400h x 50000w
Ref. 3029
1:500
1
2
5
11
12
15
22
24
75