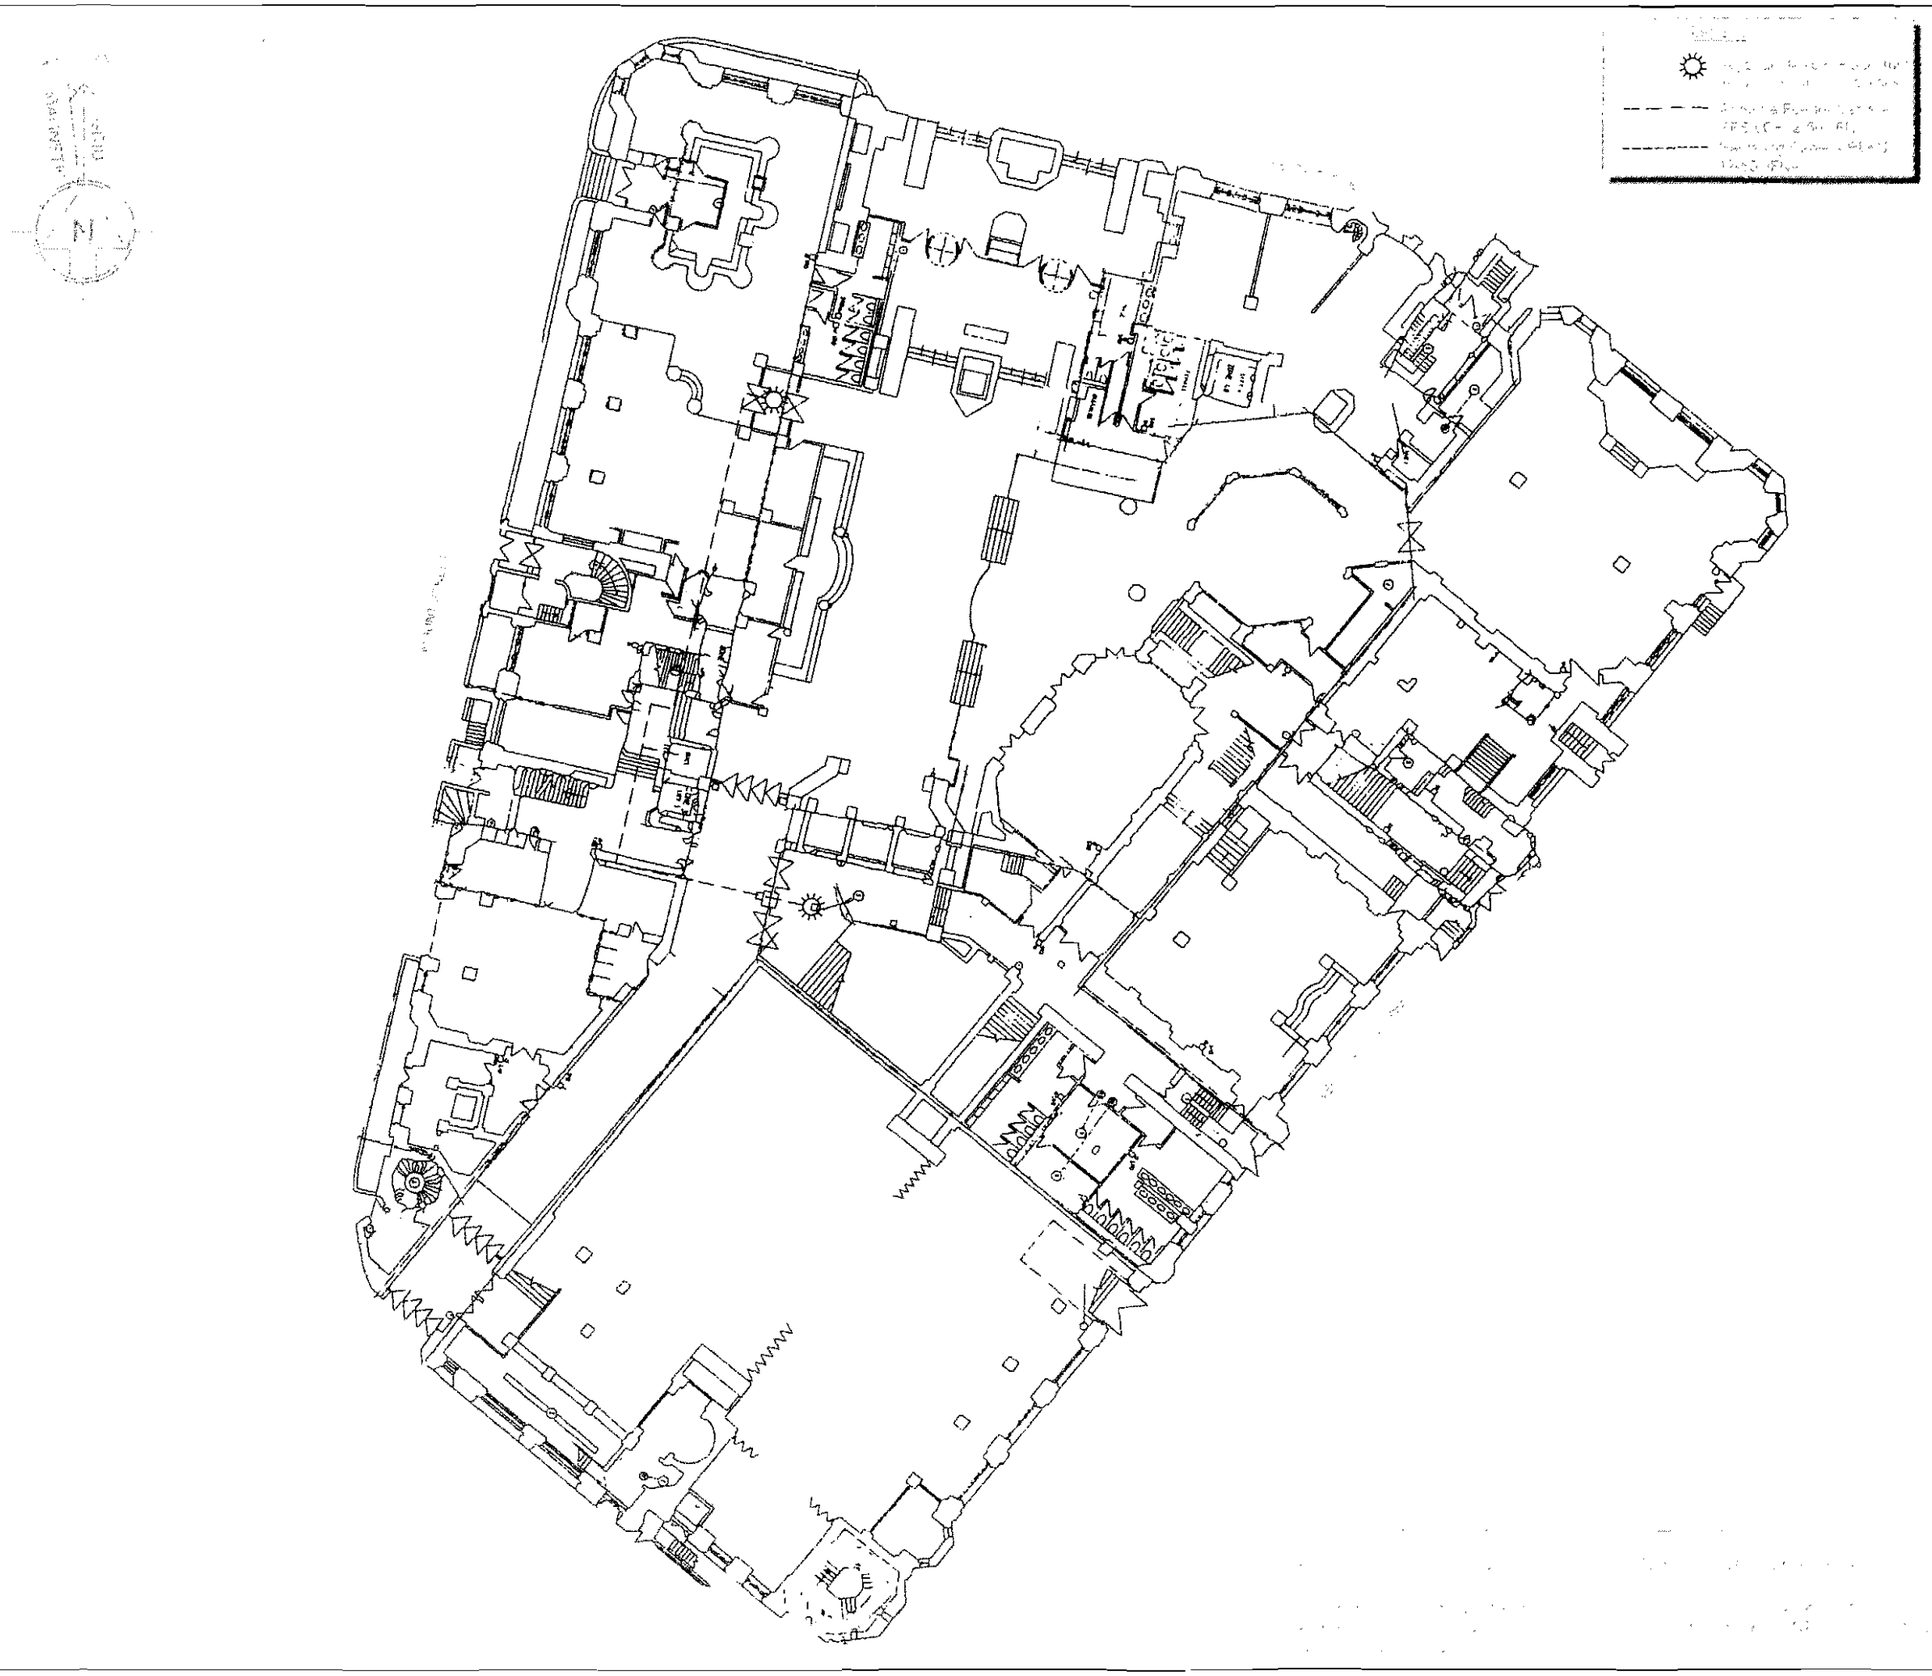

PLANNING
ACK'D
REPLIED
RECD 29 MAY 2008

Rev	Date	Amendments	Drawn By	Approved By
	21.05.08	[illegible]	K.B.	[illegible]

CAPITA SYMONDS
Consulting Civil, Structural & Geotechnical Engineers

Cheadle Hulme
Tele No: 0044 (0)161-486-3950
Facsimile No: 0044 (0)161-488-4645
E-mail: capitasymonds.cheadle2@capita.co.uk

www.capitasymonds.co.uk

AIRWAVE
Airwave Solutions Ltd
1st Floor, Wellington Street, Slough. SL1 1YP.

Job Title
[illegible]

Drawing Title
[illegible]

Scale	Consultant reference	
NOT TO SCALE	014082-48967	
Drawn by	Checked by	Approved by
S.P.	S.P.	K.H.
Date drawn	Date checked	Date approved
14.04.07	21.04.08	21.04.08

Drawing no
MAN532A-GA-05A

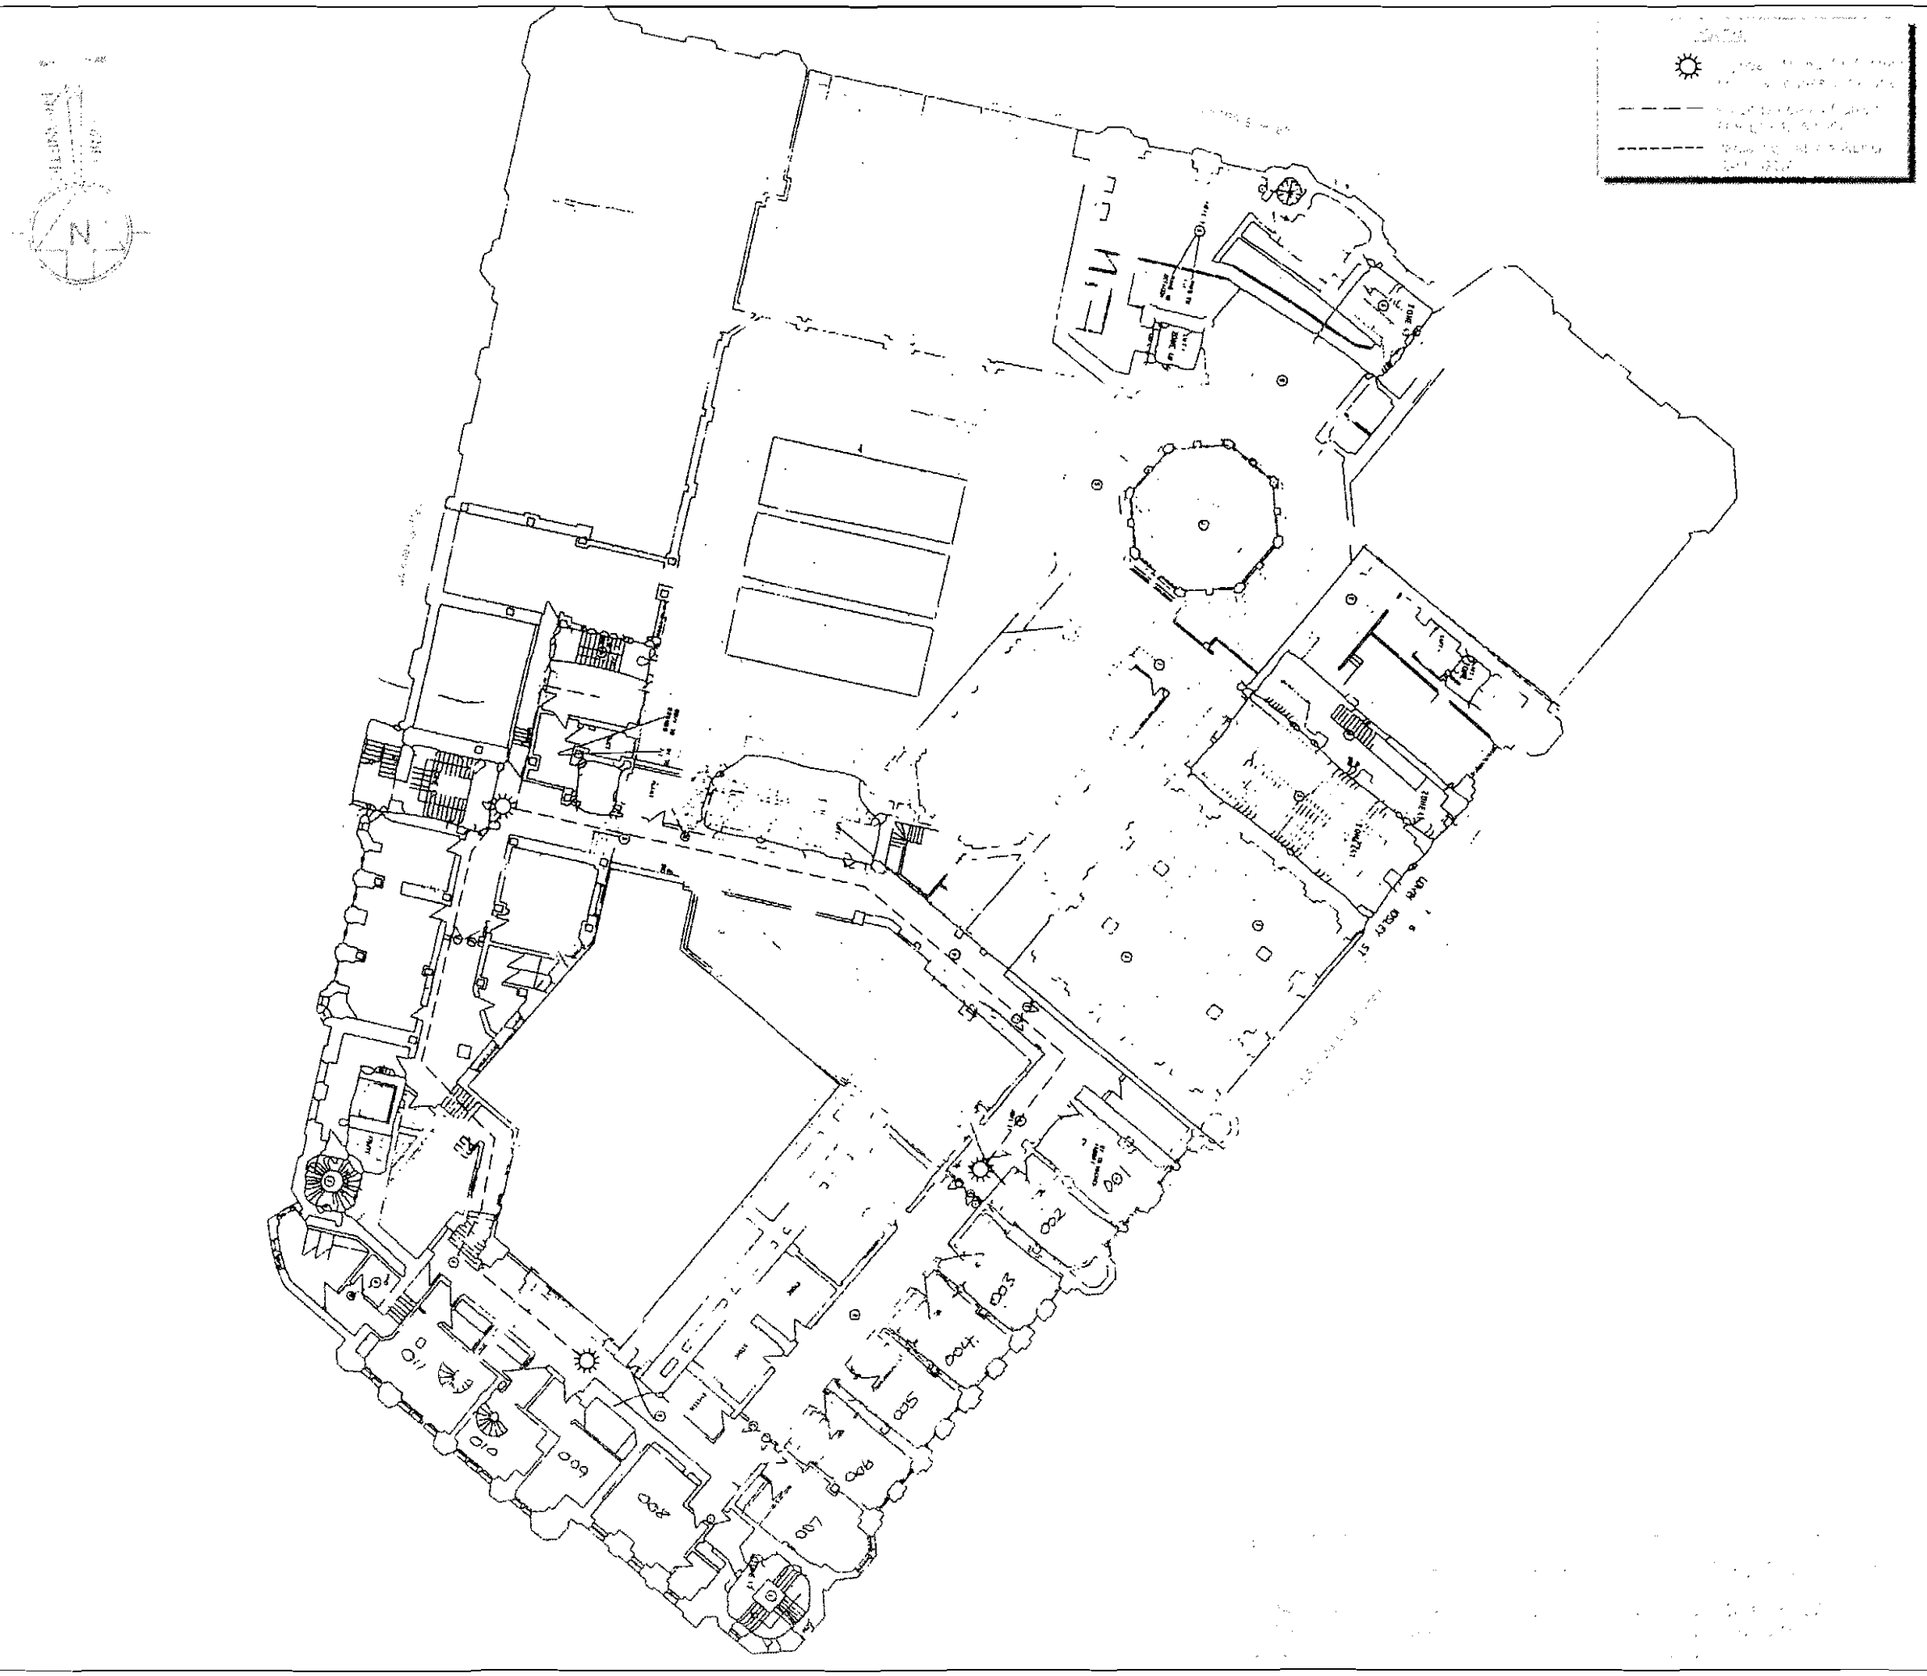

ACK'D
REPLIED
RECD 29 MAY 2008
FOR ACTION

Rev	Date	Amendments	Drawn By	Approved By

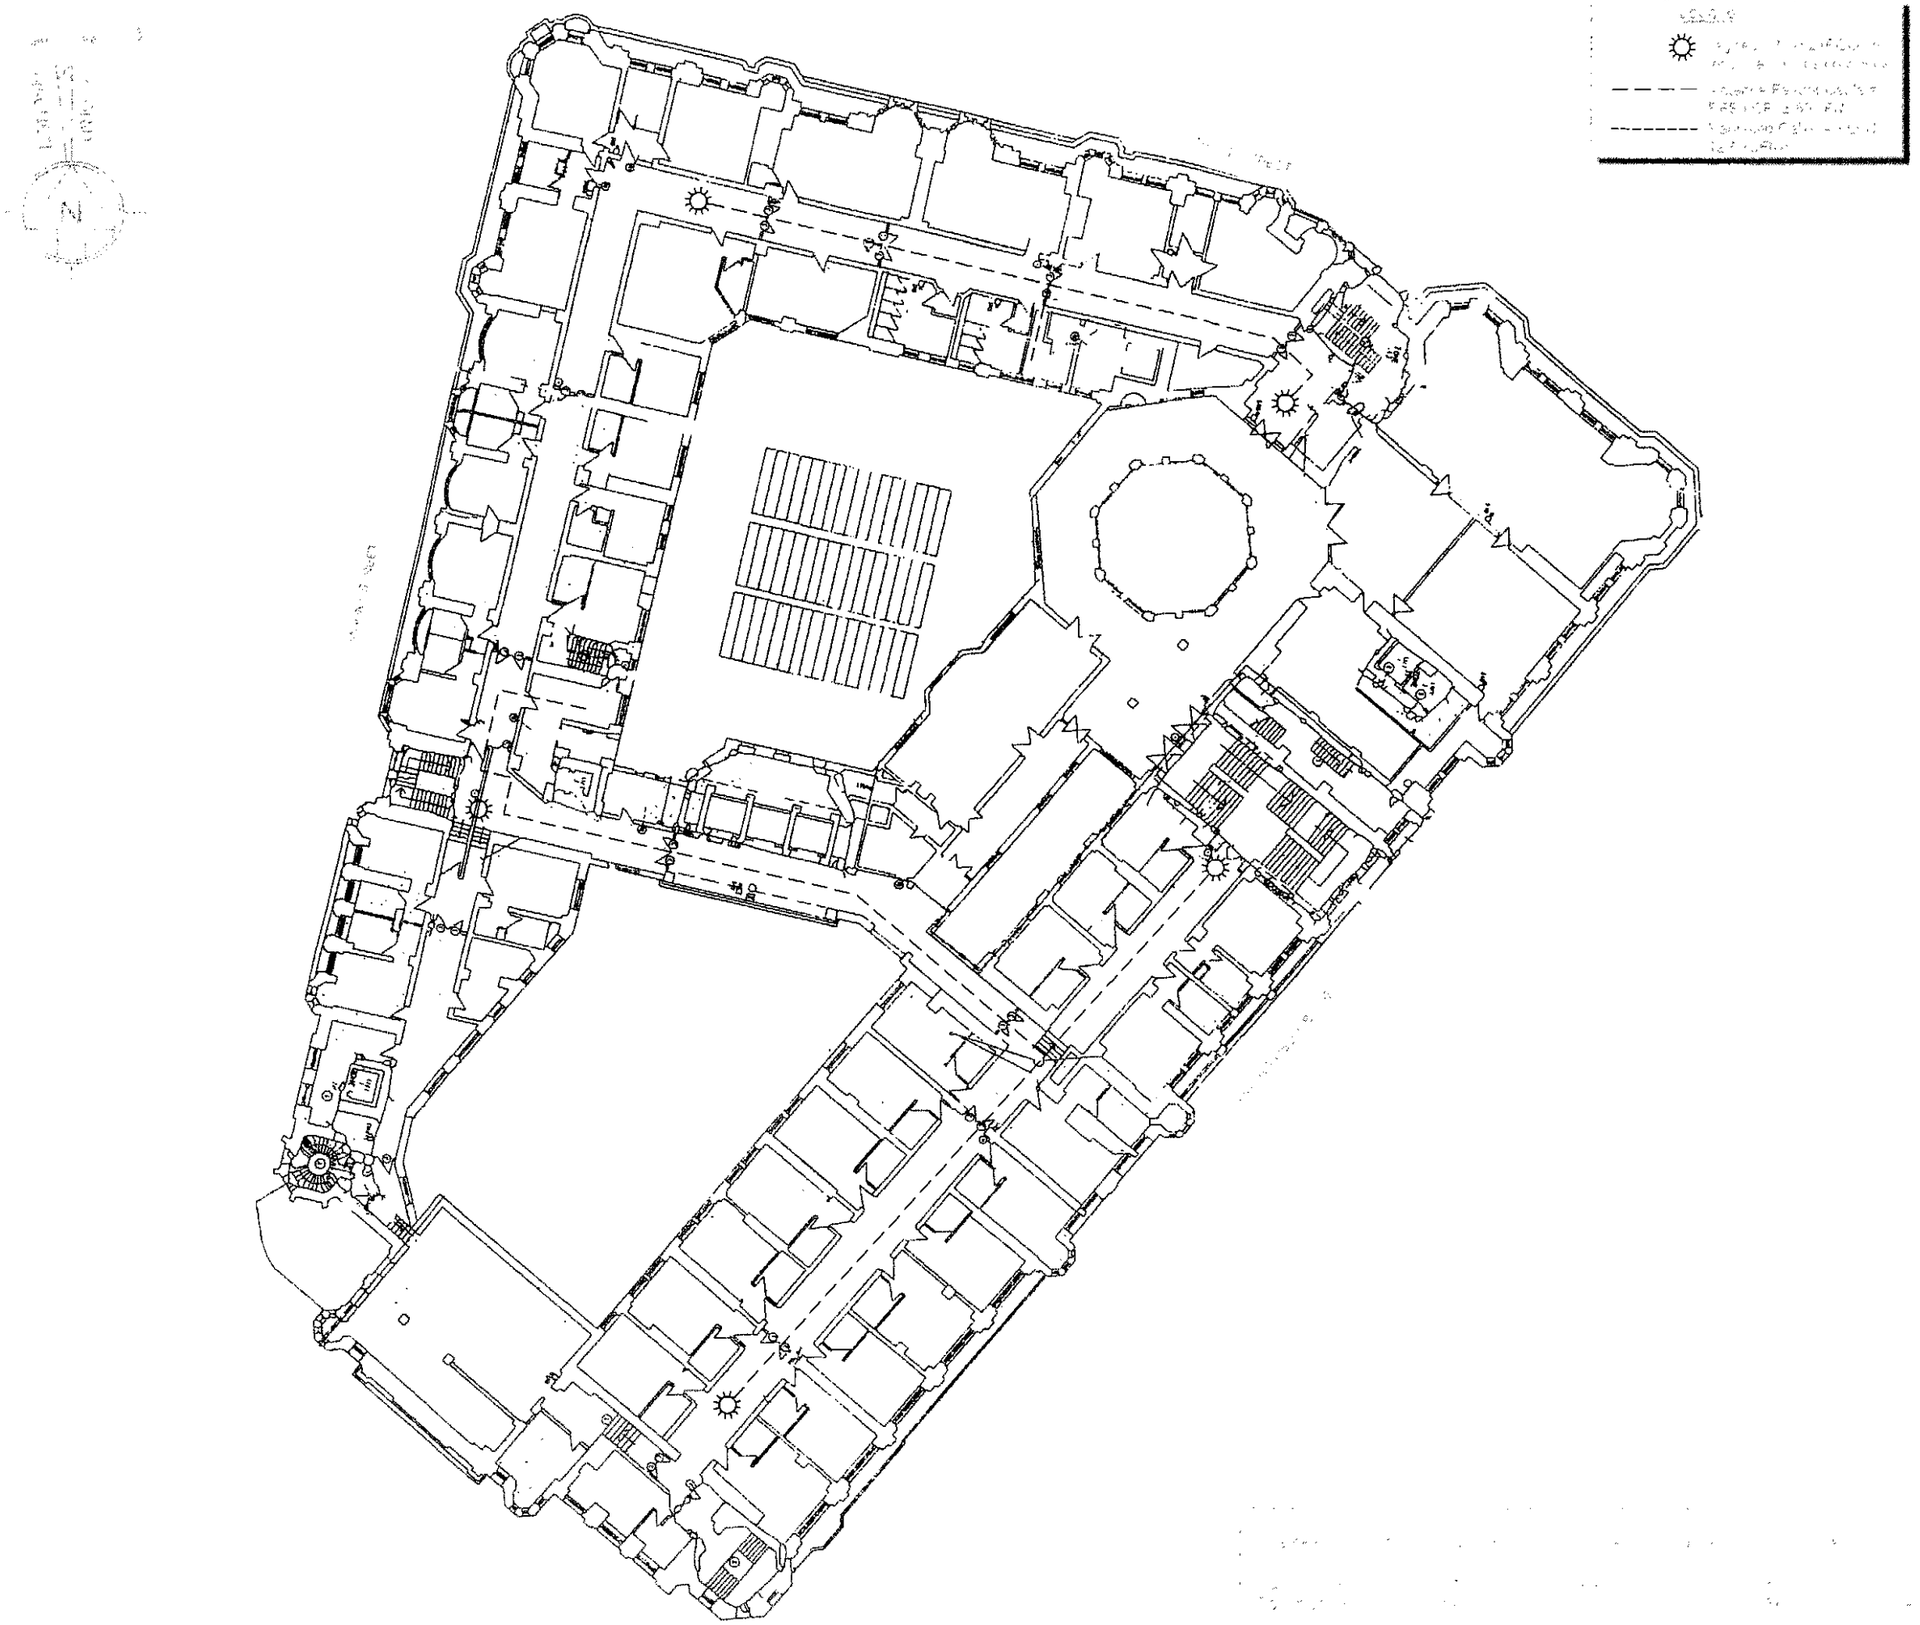

ACK'D

REPLIED

RECD 29 MAY 2008

Rev	Date	Amendments	Drawn By	Approved By
A	21.04.2008	[illegible]	K.B.	K.H.

CAPITA SYMONDS
Consulting Civil, Structural & Geotechnical Engineers

Cheadle Hulme
Tele No: 0044 (0)161-486-3950
Facsimile No: 0044 (0)161-488-4645
E-mail: capitasymonds.cheadle2@capita.co.uk

www.capitasymonds.co.uk

AIRWAVE
Airwave Solutions Ltd
1st Floor, Wellington Street, Slough. SL1 1YP.

Job Title
[illegible]

Drawing Title
[illegible]

Scale	Consultant reference	
NOT TO SCALE	014082-48967	
Drawn by: S.P.	Checked by: S.P.	Approved by: K.H.
Date drawn: 14.04.07	Date checked: 21.04.08	Date approved: 21.04.08

Drawing no
MAN532A-GA-07A

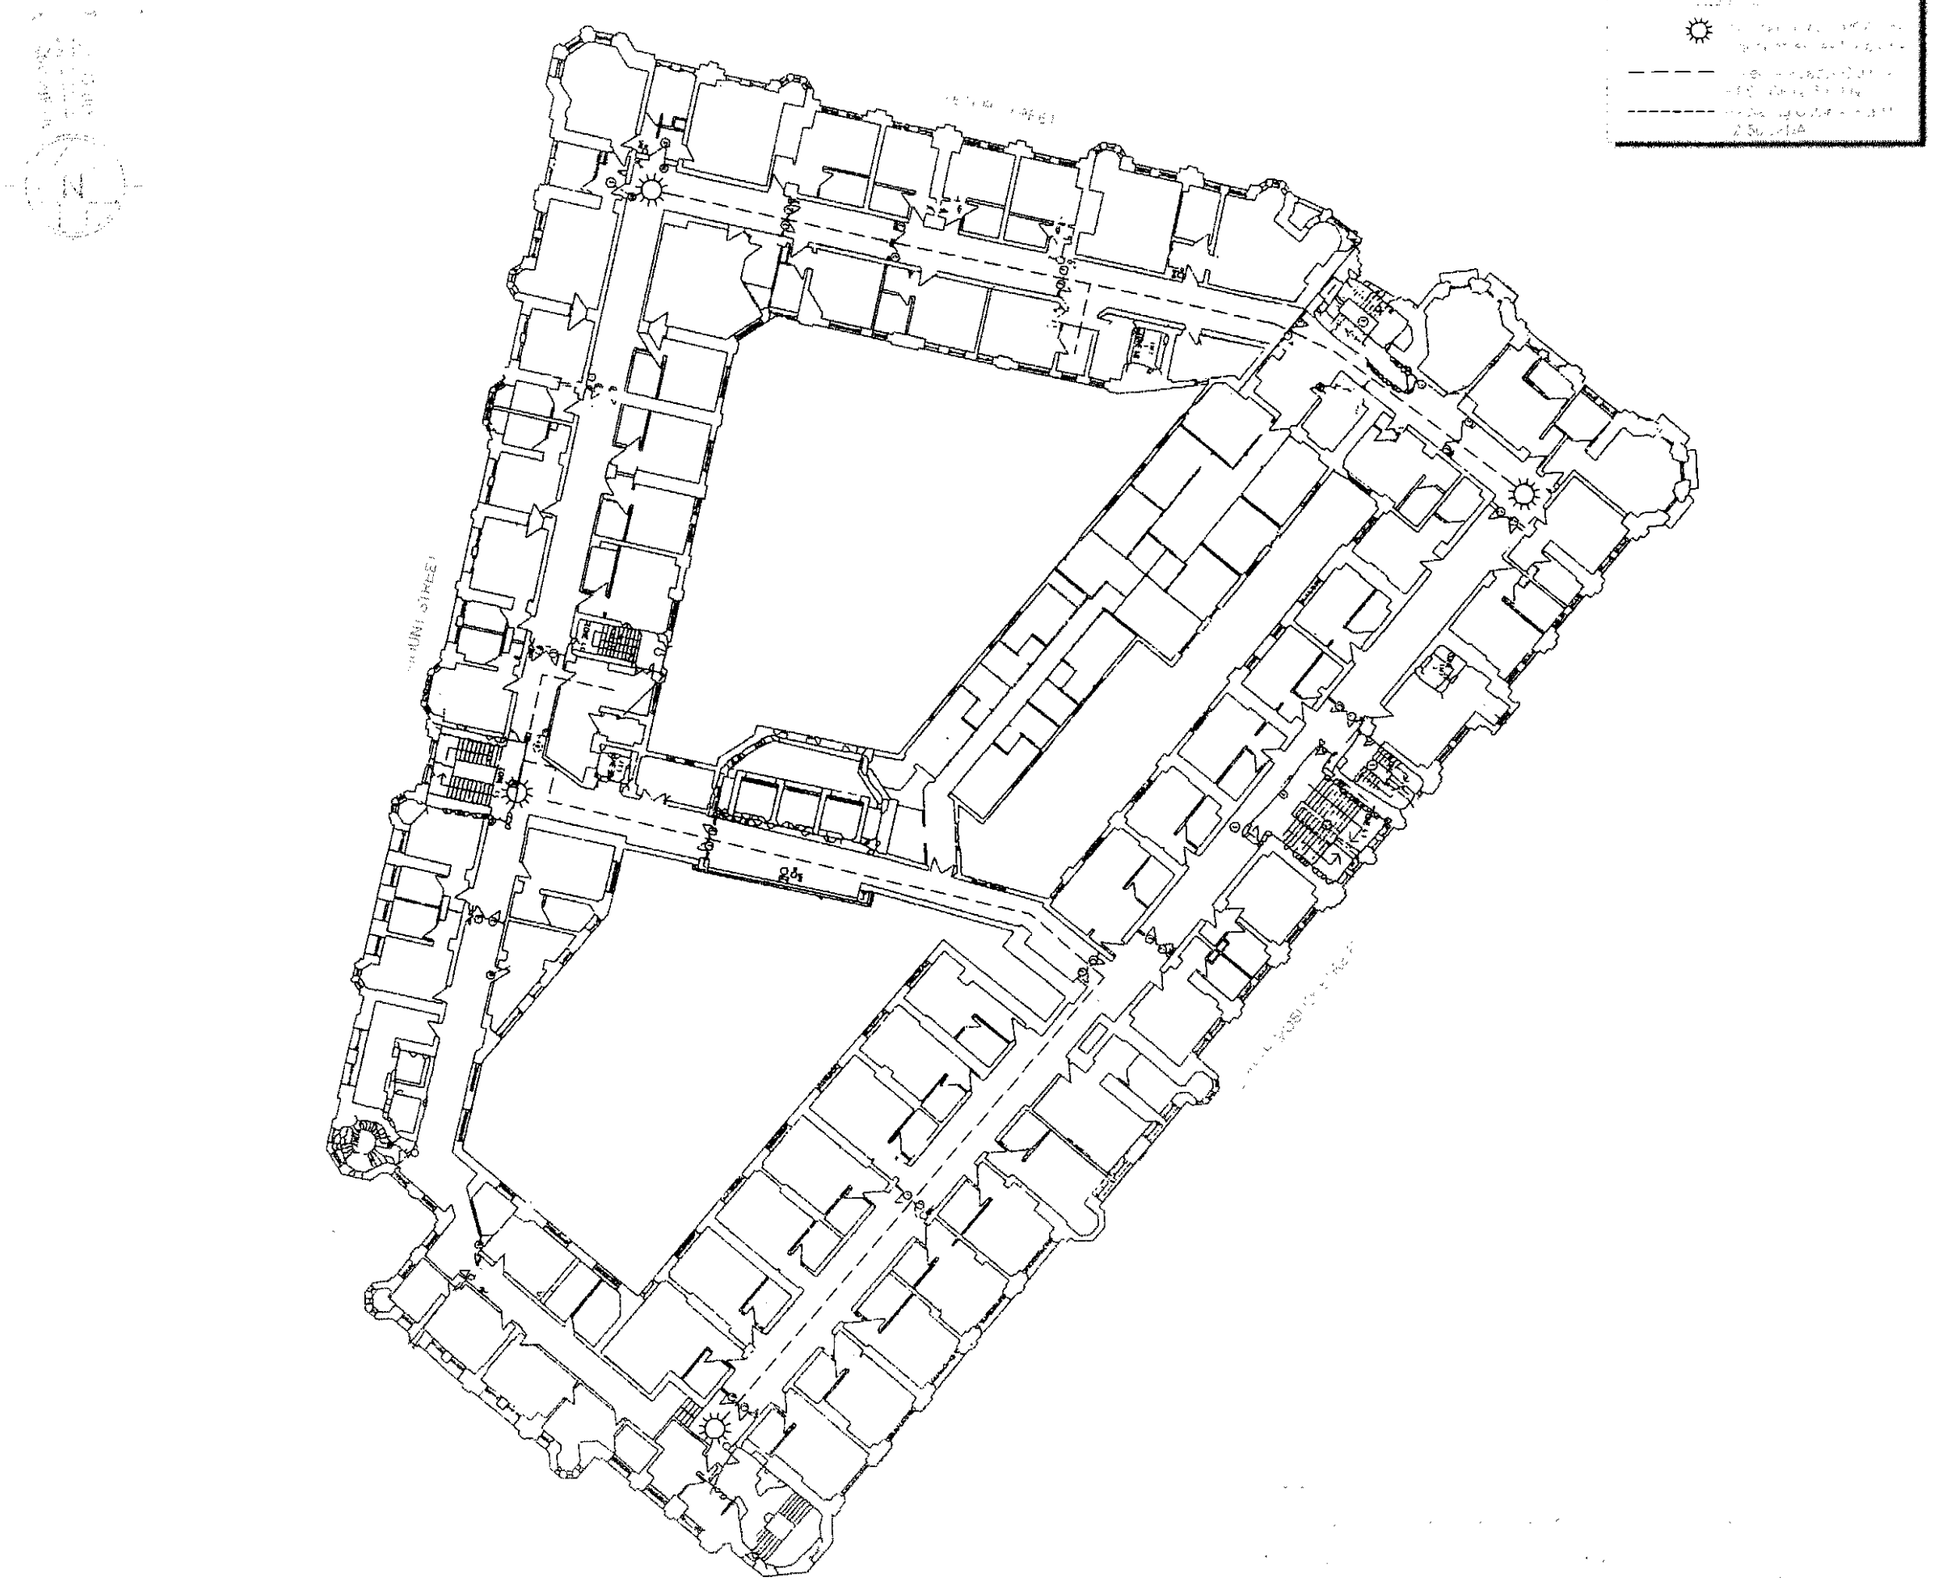

REPLIED
RECD 29 MAY 2008
FOR ACTION

Rev	Date	Amendments	Drawn By	Approved By

CAPITA SYMONDS
Consulting Civil, Structural & Geotechnical Engineers

Cheadle Hulme
Tele No: 0044 (0)161-486-3950
Facsimile No: 0044 (0)161-488-4645
E-mail: capitasymonds.cheadle2@capita.co.uk

www.capitasymonds.co.uk

AIRWAVE
Airwave Solutions Ltd
1st Floor, Wellington Street, Slough, SL1 1YP.

Job Title

Drawing Title

Scale	Consultant reference	
NOT TO SCALE	014082-48967	
Drawn by: S.P.	Checked by: S.P.	Approved by: K.H.
Date drawn: 14.04.07	Date checked: 21.04.08	Date approved: 21.04.08

Drawing no: MAN532A-GA-08A

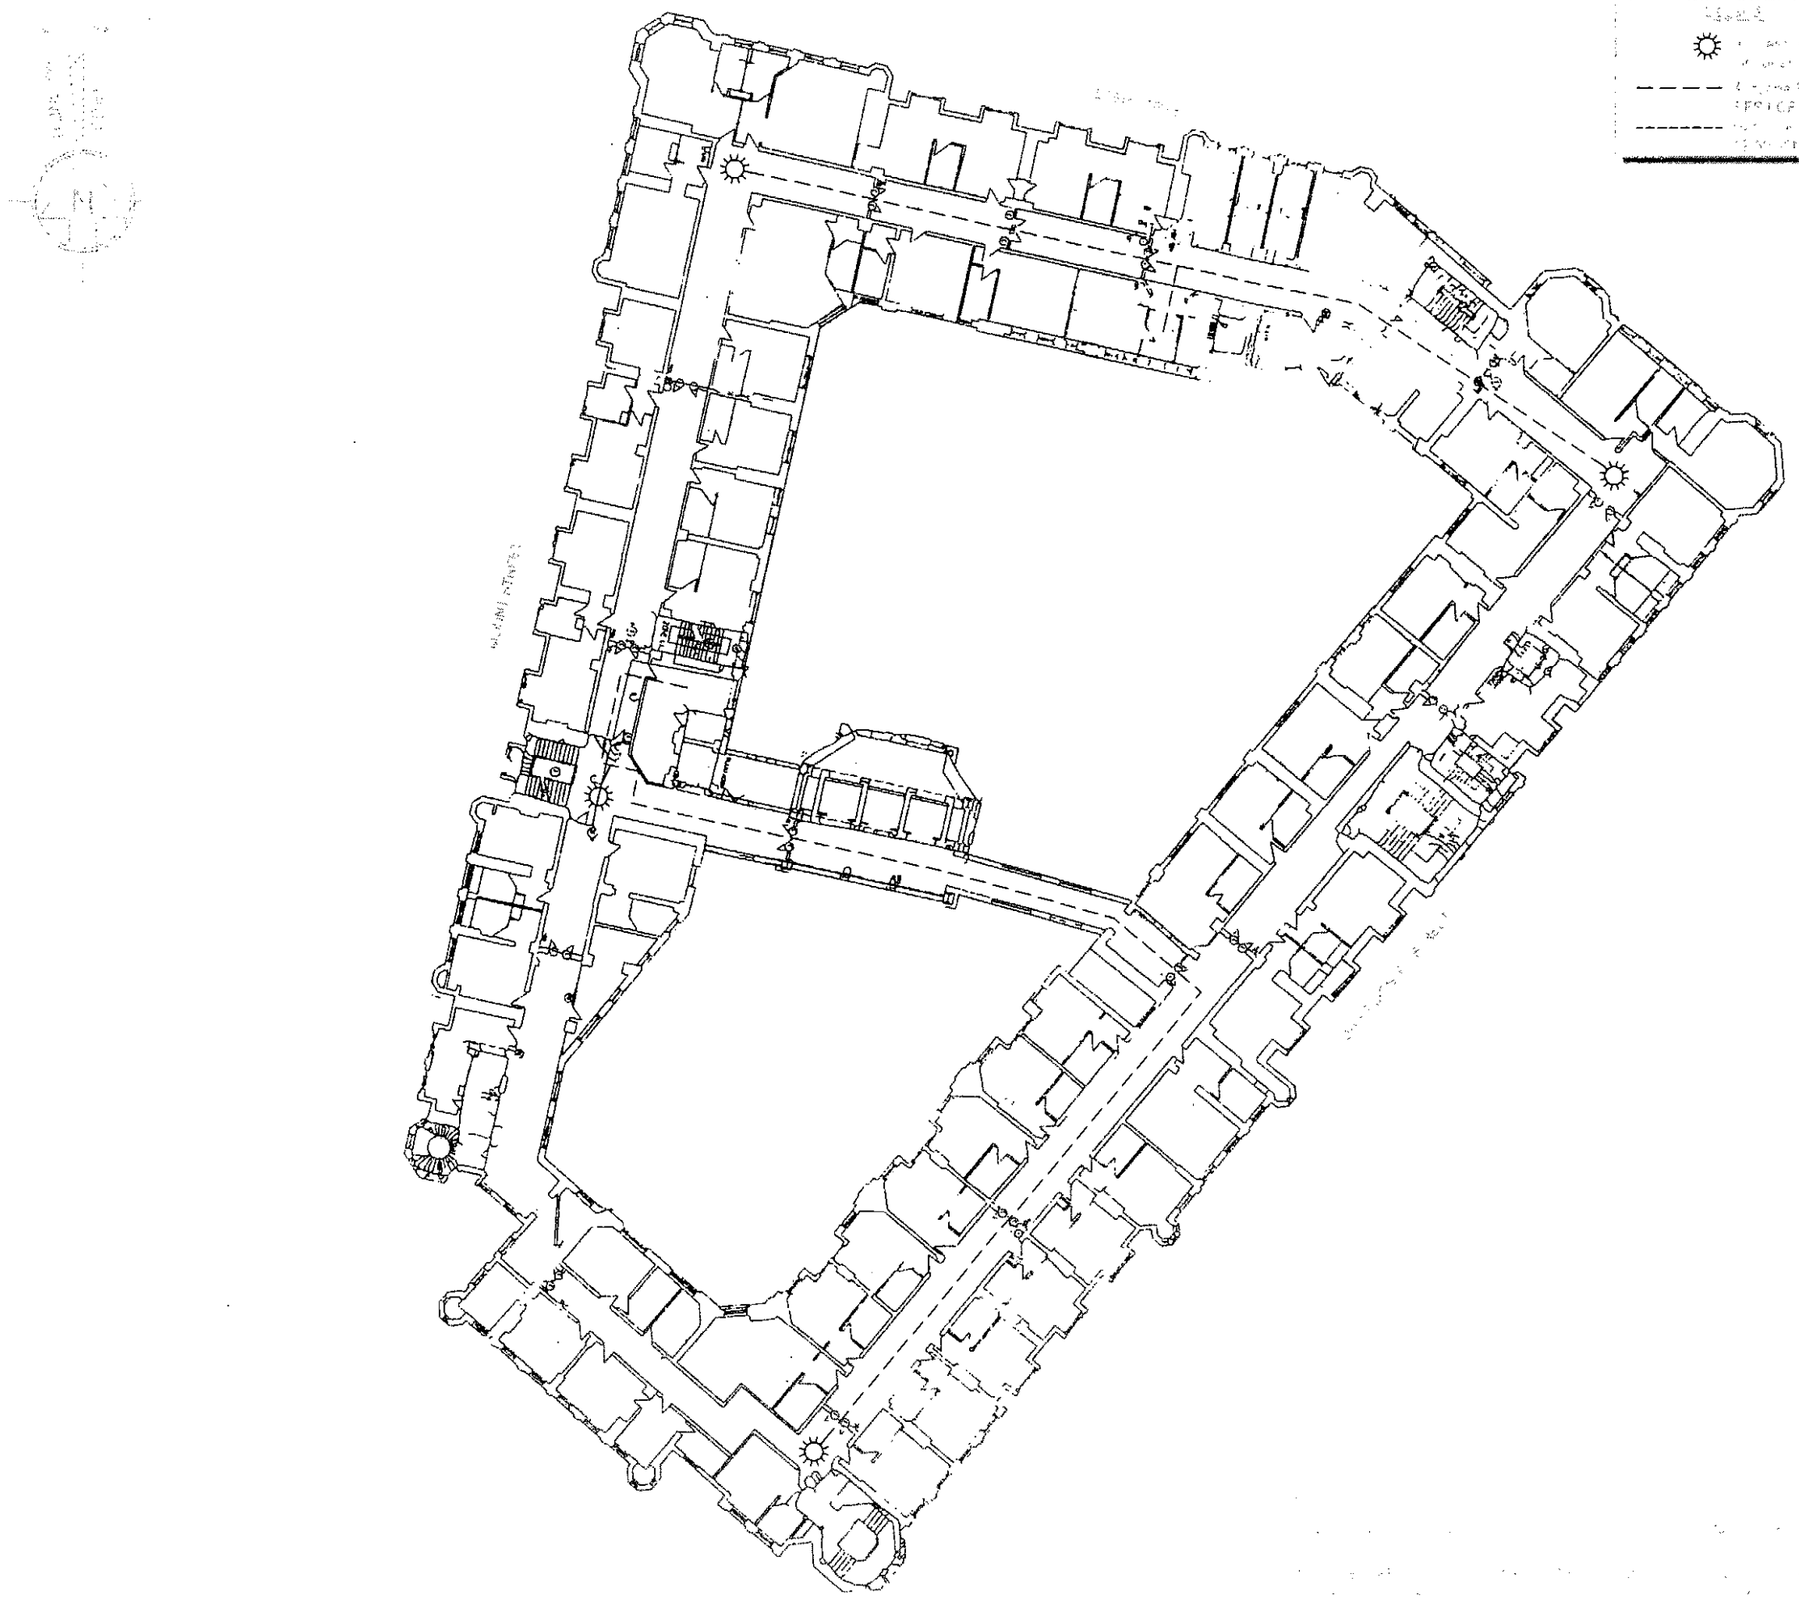

ACK'D
REPLIED
RECD 29 MAY 2008
M
M
M
FOR ACTION

Rev	Date	Amendments	Drawn By	Approved By

CAPITA SYMONDS
Consulting Civil, Structural & Geotechnical Engineers

Cheadle Hulme
Tele No: 0044 (0)161-486-3950
Facsimile No. 0044 (0)161-488-4645
E-mail: capitasymonds.cheadle2@capita.co.uk

www.capitasymonds.co.uk

AIRWAVE
Airwave Solutions Ltd
1st Floor, Wellington Street, Slough. SL1 1YP.

Job Title

Drawing Title

Scale	Consultant reference	
NOT TO SCALE	014082-48967	
Drawn by: S.P.	Checked by: S.P.	Approved by: K.H.
Date drawn: 14.04.07	Date checked: 21.04.08	Date approved: 21.04.08

Drawing no
MAN532A-GA-09A