

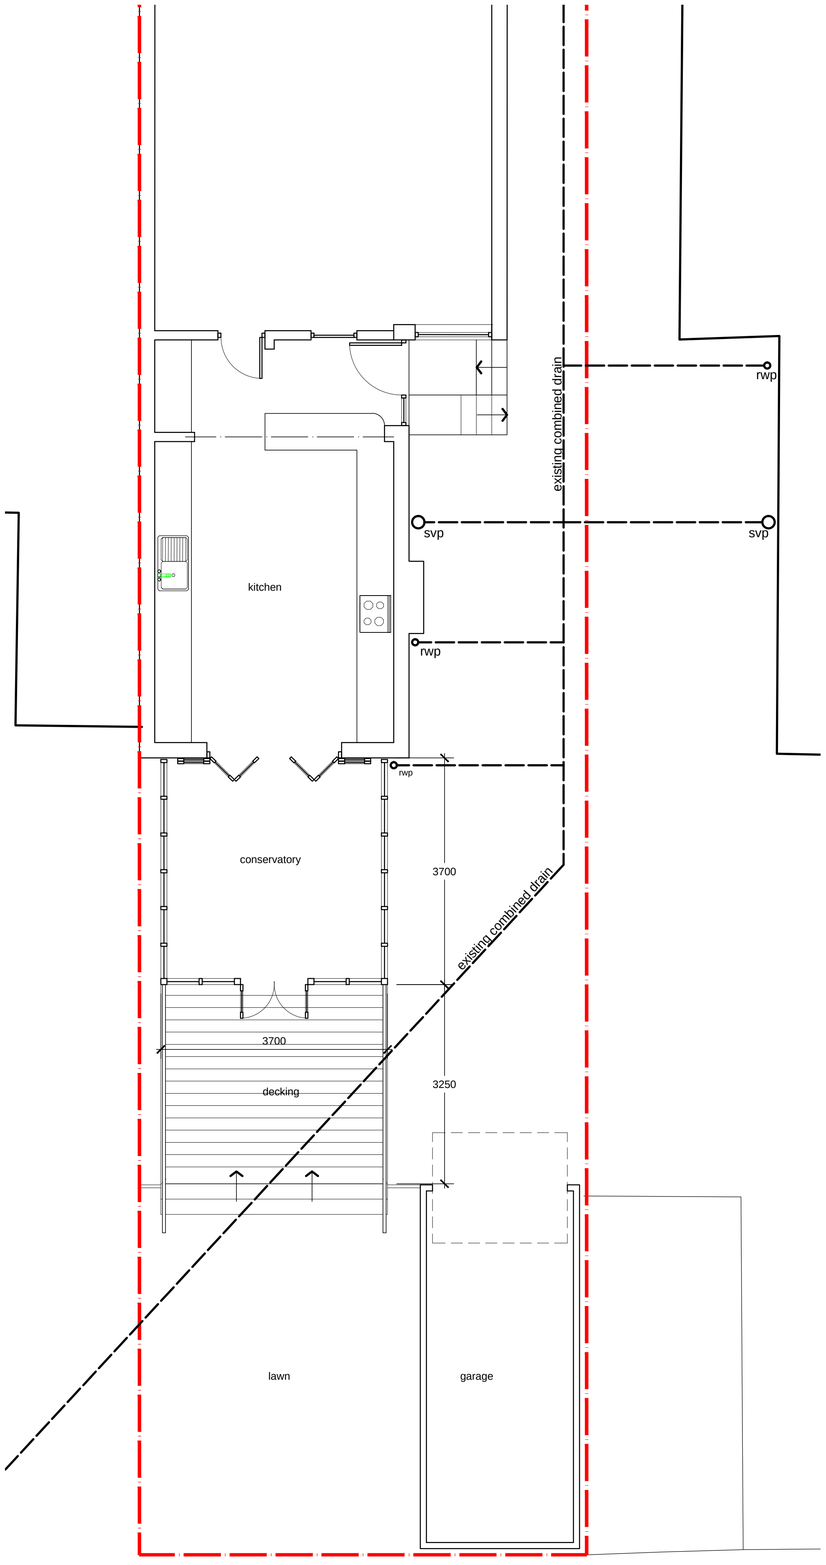



Proposed Site Plan 1:50

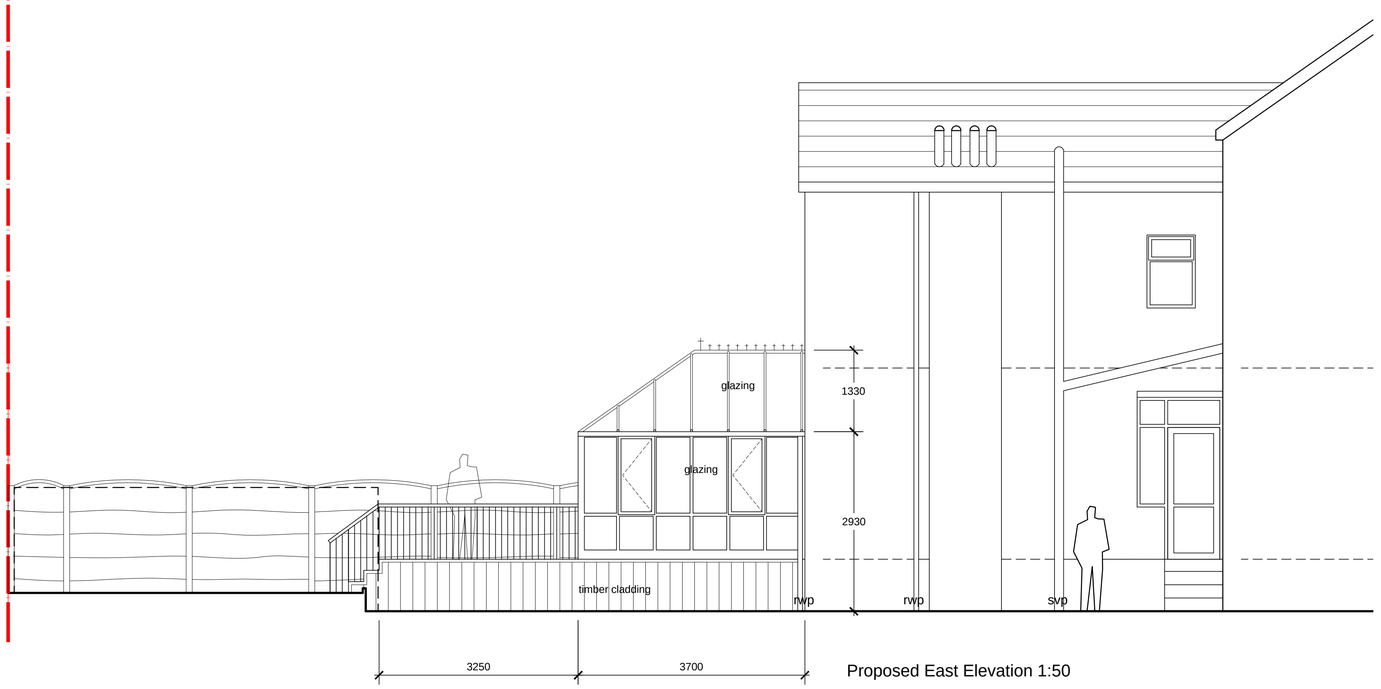

Proposed East Elevation 1:50

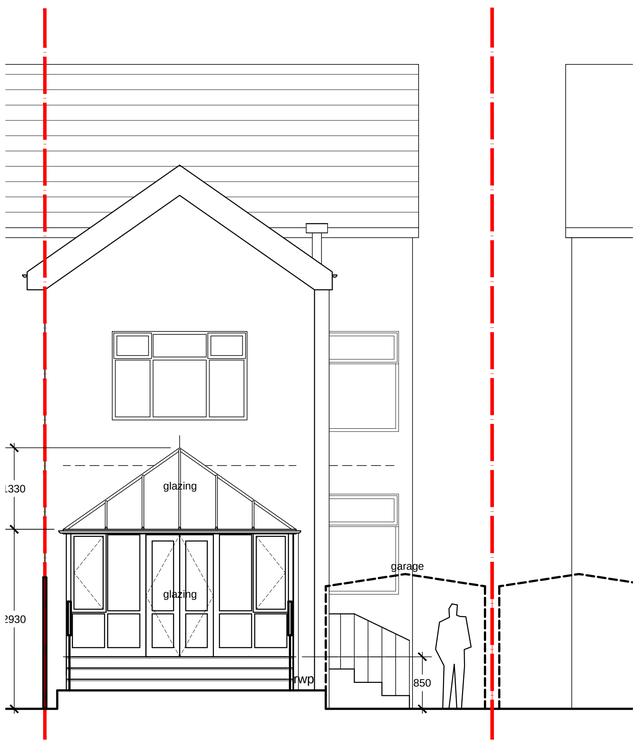

Proposed South Elevation 1:50

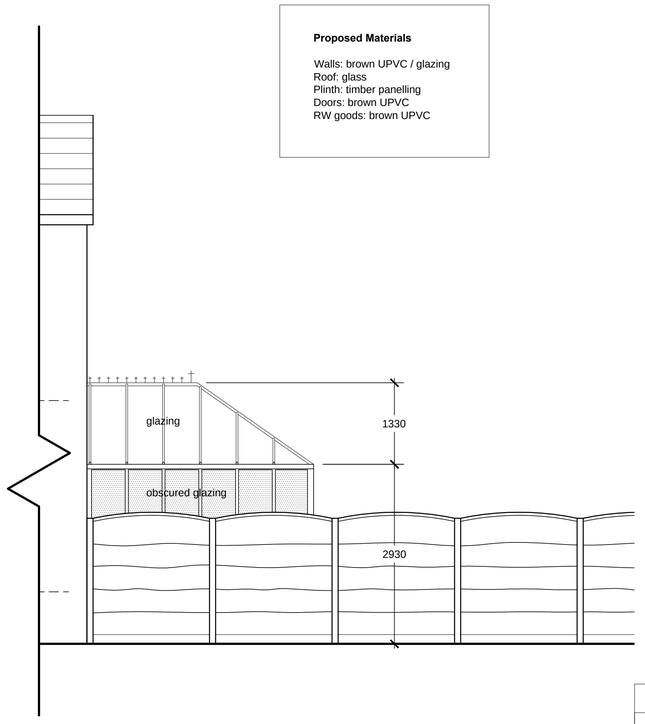

Proposed West Elevation 1:50

2011.010.001 25 Salisbury Rd.

Proposed Conservatory

Proposed plans and elevations

Scale 1:50 @ A1

07 October 2011

roost architects.com