
Cross section of proposed vertical sign plan view

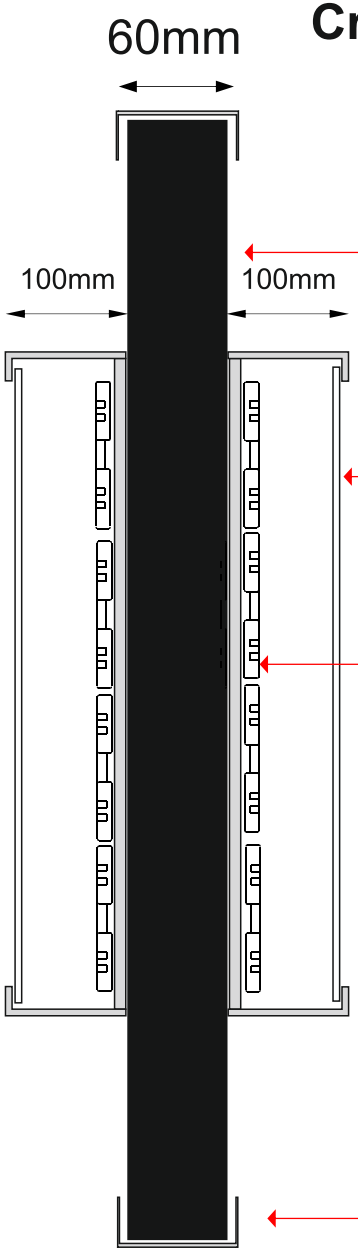


existing blue aluminium pan
re-powdercoated black

3mm opal acrylic

white l.e.d modules

Polished stainless steel
rim and return letter

Brushed stainless steel
cover trims around the
outer edges

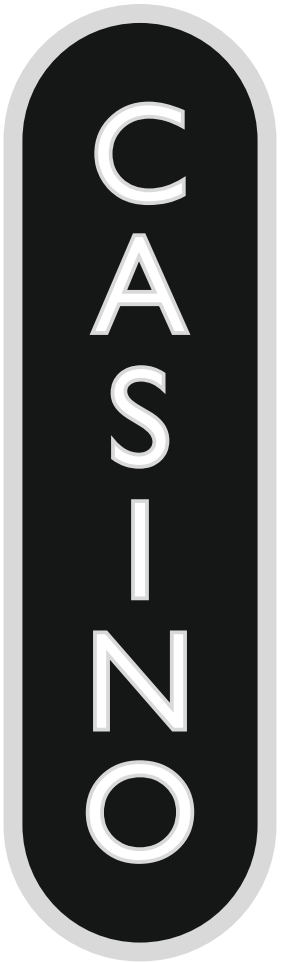

AJN SIGNAGE DIVISION

UNIT D3/D4
Larsen road industrial estate
Larsen road
Goole
Dn14 6xf


T 01405 768937
F 01405 763211
E amy@ajnsigns.co.uk

This drawing is the property of Ajn signage, any use or reproduction without the written consent of Ajn signage will result in charges to the customer to recover artwork & design costs.

This is a visual only, Colours may vary

Customer: Rank	Drawn by: P H	Job Description:	
Drawing No. 1 1	Date: 8.2.12		
Site: Grosvenor Casino George st Manchester		Scale: N/A unless stated	Revision:

Cross section of Soames sign

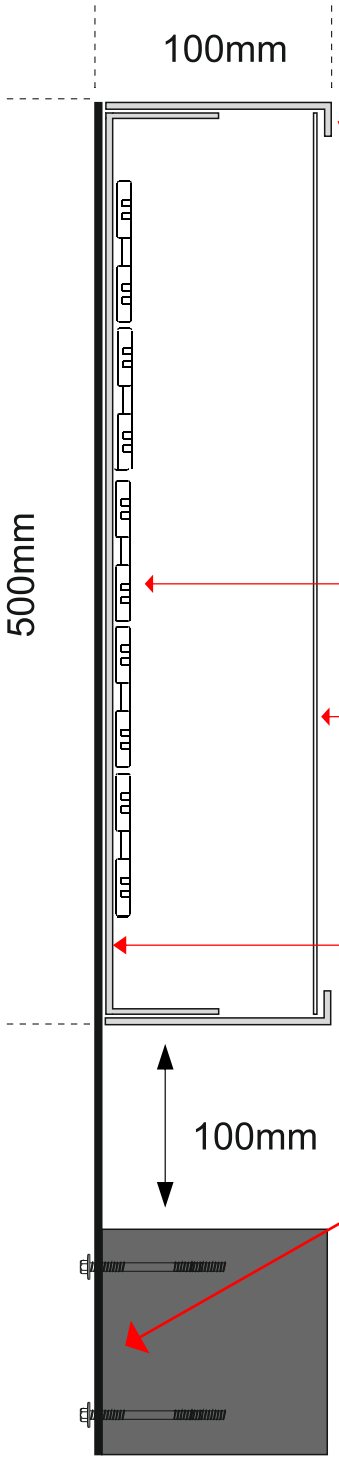


polished stainless steel
rim and return letter

white l.e.d modules

3mm opal acrylic

Descaled stainless steel
back letter

Black powder coated stainless steel brackets mounted to the ornate steel work with galvanized self drilling screws

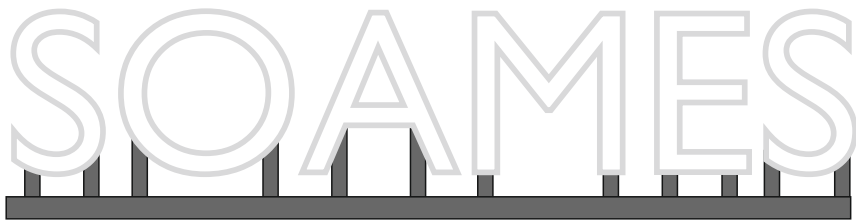

AJN SIGNAGE DIVISION

UNIT D3/D4
Larsen road industrial estate
Larsen road
Goole
Dn14 6xf


T 01405 768937
F 01405 763211
E amy@ajnsigns.co.uk

This drawing is the property of Ajn signage, any use or reproduction without the written consent of Ajn signage will result in charges to the customer to recover artwork & design costs.

This is a visual only, Colours may vary

Customer: Rank	Drawn by: P H	Job Description: Section Drawing	
Drawing No. 2	Date: 8.2.12		
Site: Grosvenor Casino George st Manchester		Scale: N/A unless stated	Revision:

Cross section of circular logos

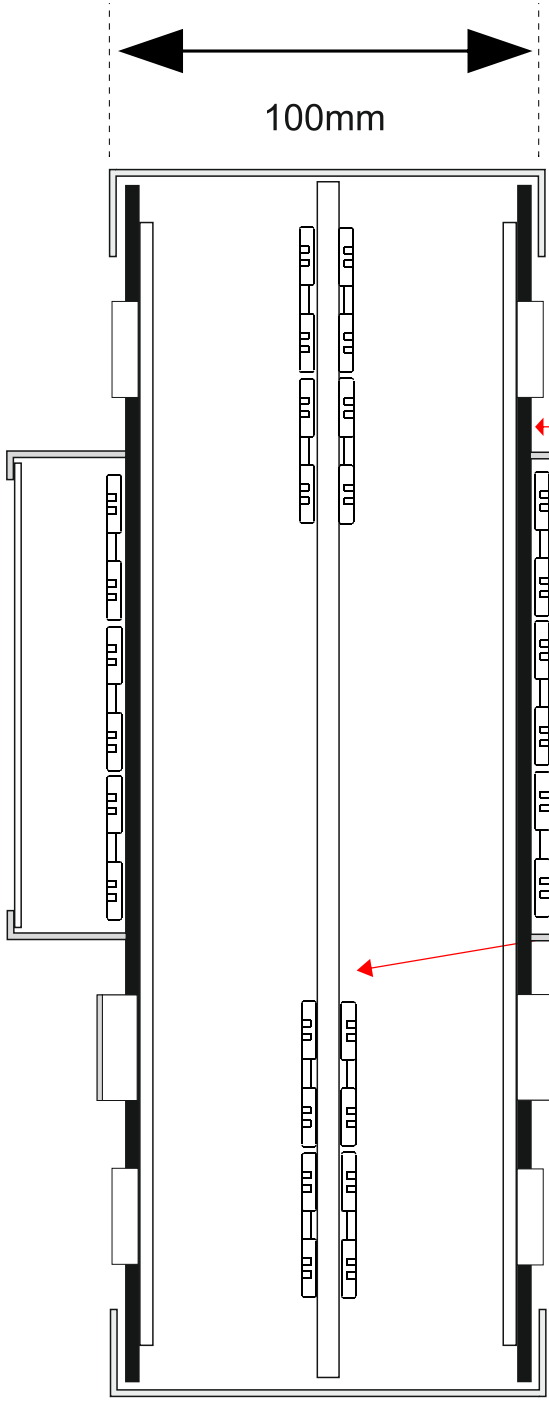

brushed stainless
outer trim

5mm opal acrylic

3mm aluminium powder coated black

standard spec G logo
with 80mm returns

white l.e.d modules

flat cut brush stainless
steel ring

5mm clear acrylic
to carry the led

10mm opal acrylic faced
with polished stainless steel

5mm opal acrylic

AJN SIGNAGE DIVISION

UNIT D3/D4
Larsen road industrial estate
Larsen road
Goole
Dn14 6xf


T 01405 768937
F 01405 763211
E amy@ajnsigns.co.uk

This drawing is the property of Ajn signage, any use or reproduction without the written consent of Ajn signage will result in charges to the customer to recover artwork & design costs.

This is a visual only, Colours may vary

Customer: Rank	Drawn by: PH	Job Description: Section Drawing	
Drawing No. 3	Date: 8.2.12		
Site: Grosvenor Casino George st Manchester	MANAGING DIRECTOR PHIL ASPINALL	Scale: N/A unless stated	Revision:

Cross section of poster boxes

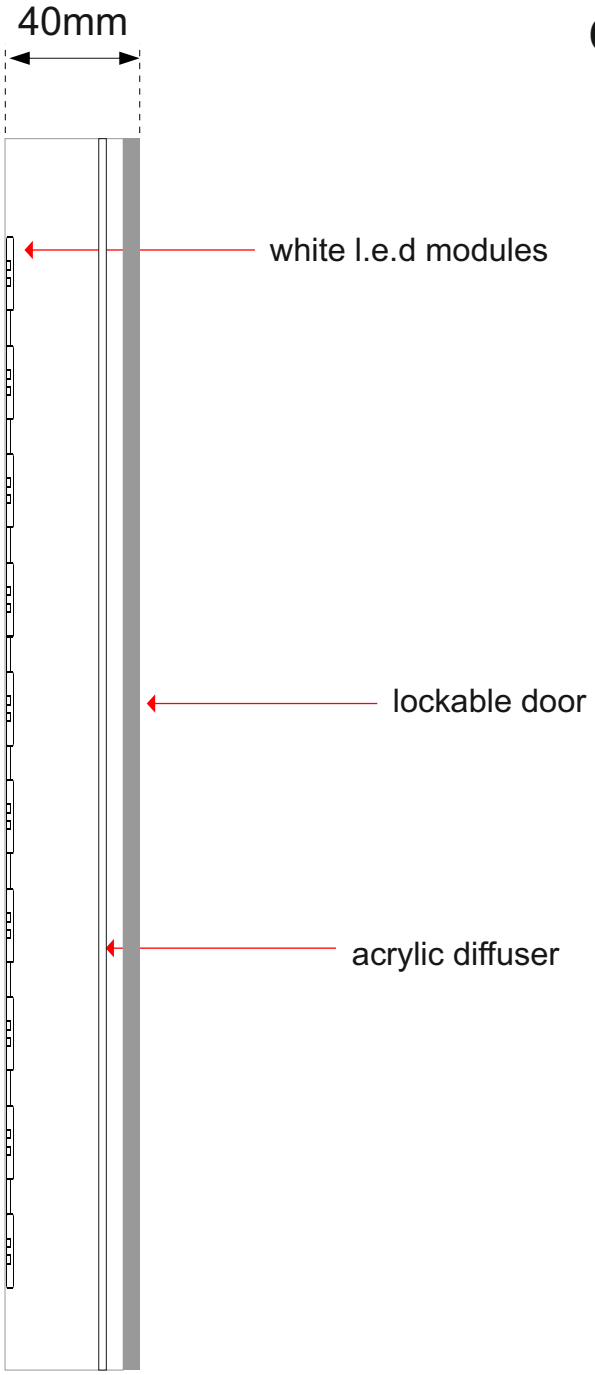

example image



AJN SIGNAGE DIVISION

UNIT 8
North point business park
Selby road
Eggborough
East Yorkshire
Dn14 0JT

T 01977 661328
F 01977 663612
E enquiries@ajnsigns.co.uk

This drawing is the property of Ajn signage, any use or reproduction without the written consent of Ajn signage will result in charges to the customer to recover artwork & design costs.

This is a visual only, Colours may vary

Customer: Rank	Drawn by: P.M.A	Job Description: Artwork Visual	
Drawing No. 3	Date: 11,10,11		
Site: Grosvenor Casino George st Manchester	MANAGING DIRECTOR PHIL ASPINALL	Scale: N/A unless stated	Revision: