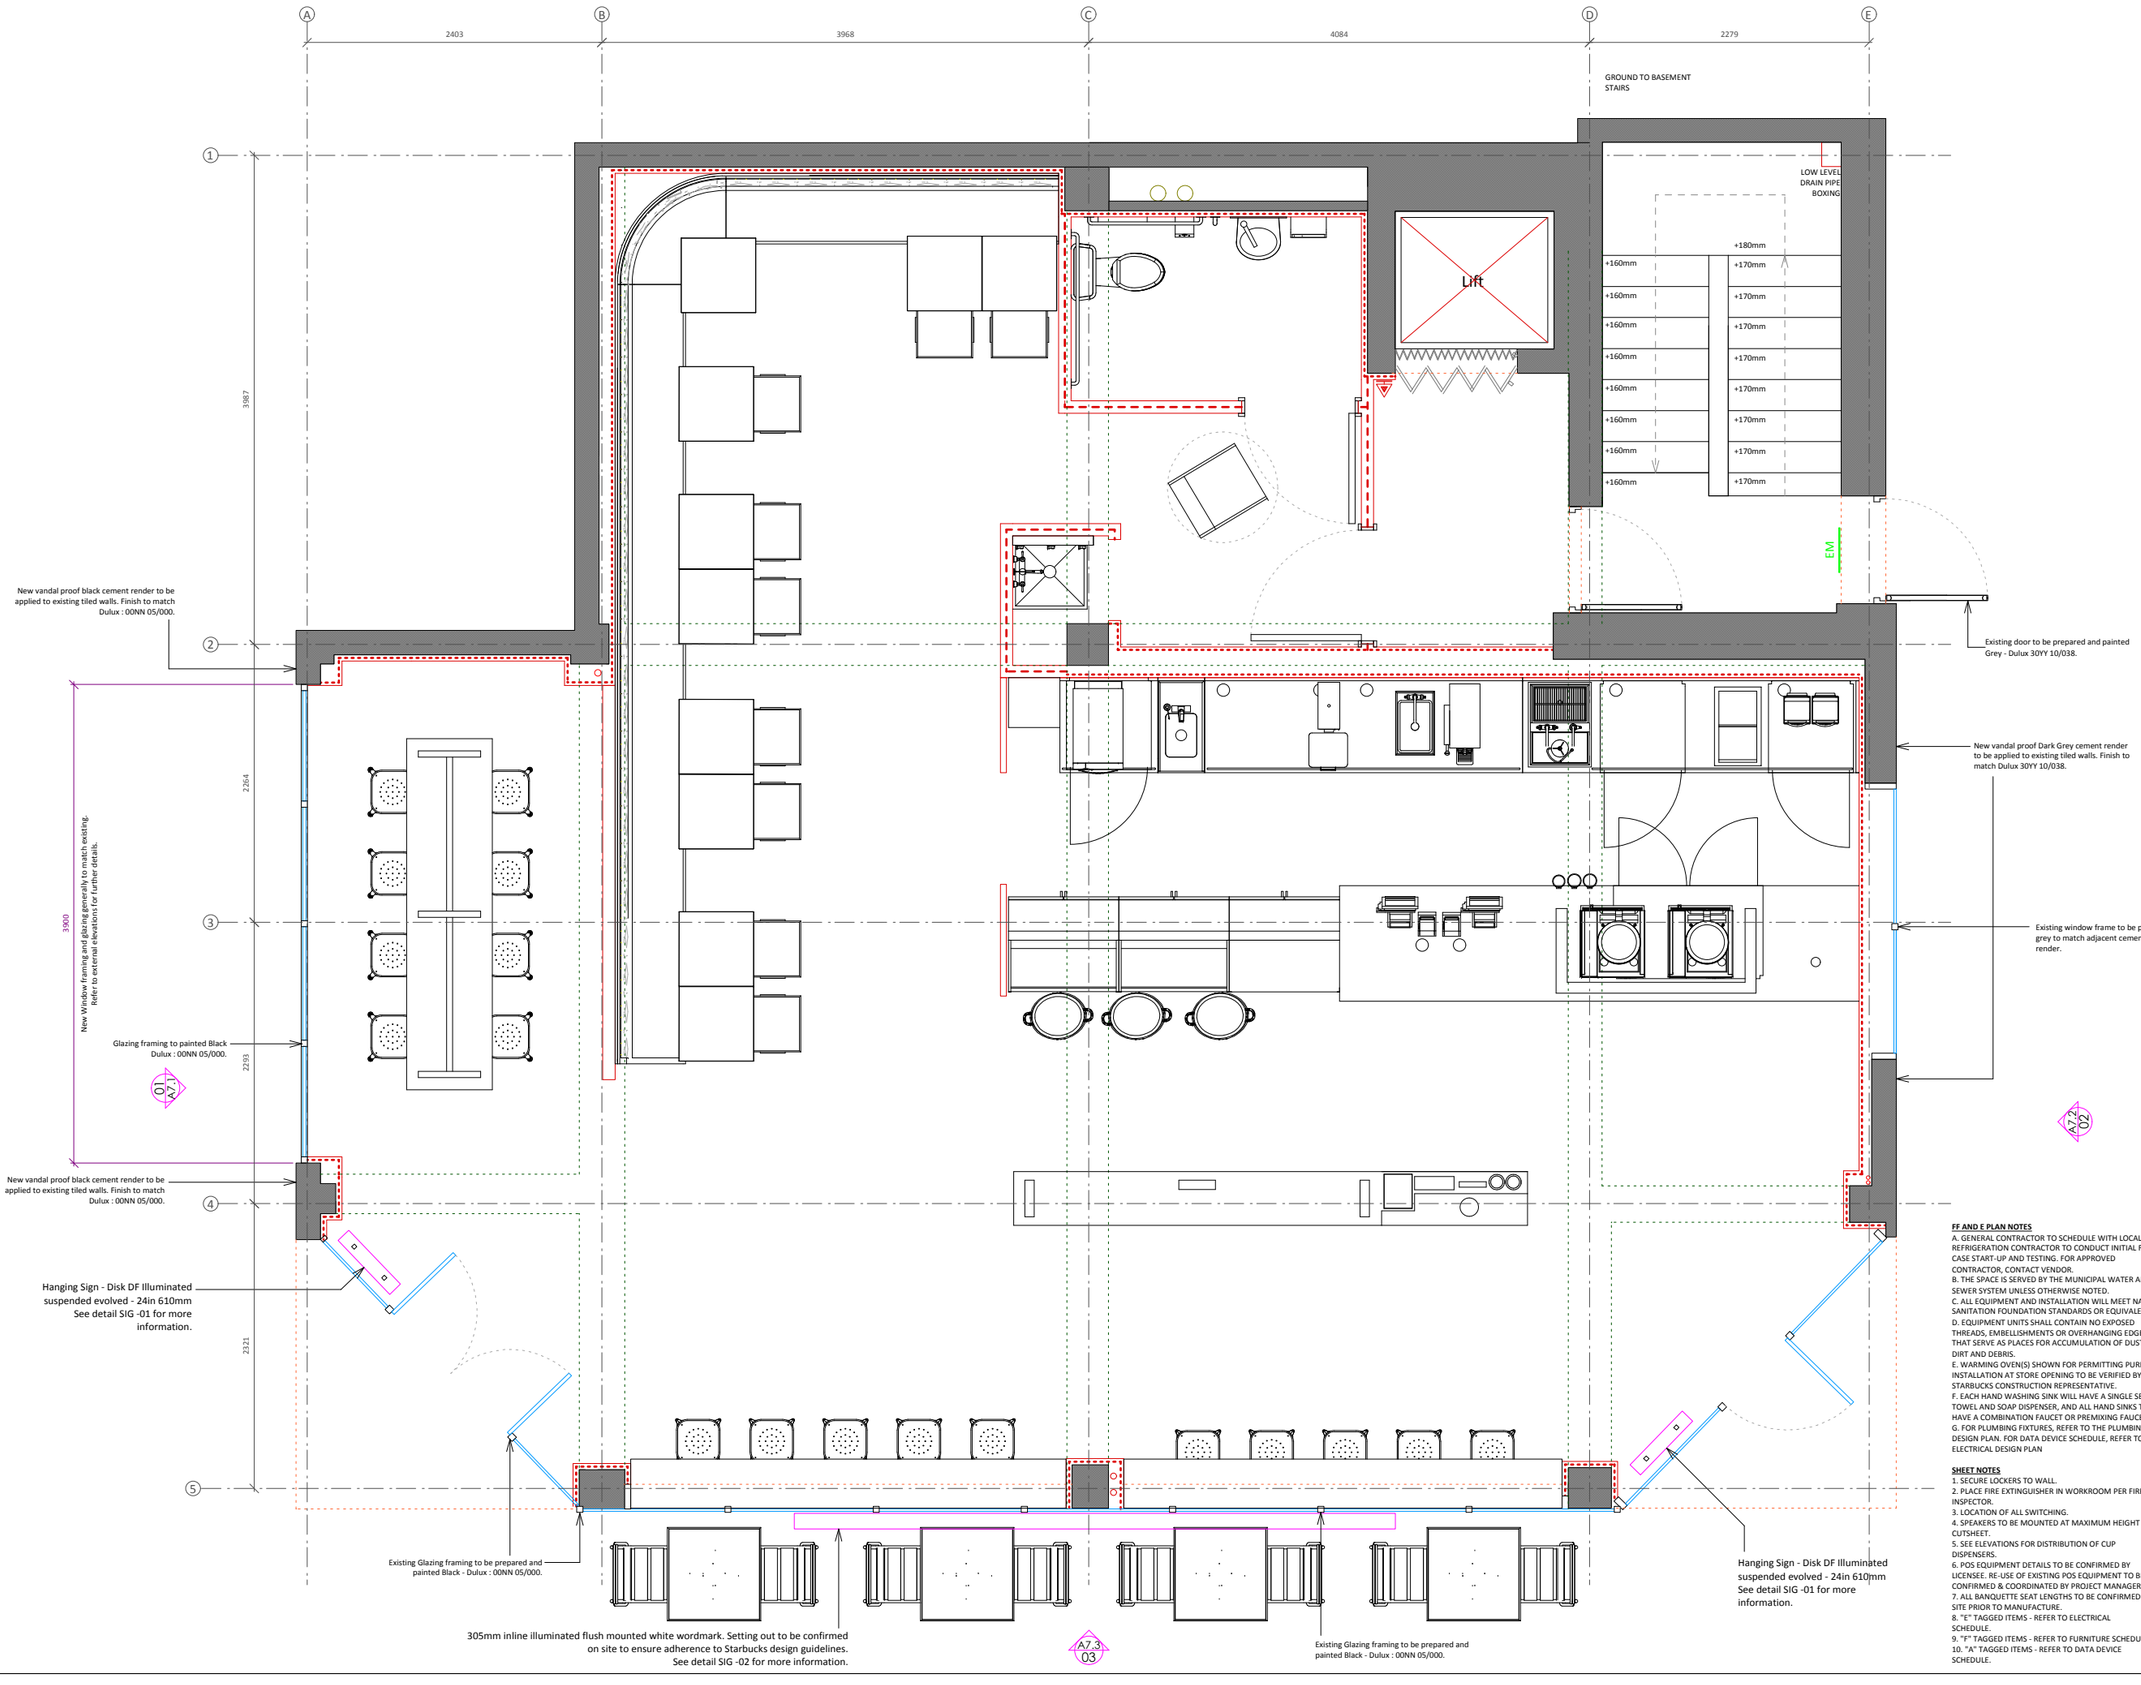

FF AND E PLAN NOTES

A. GENERAL CONTRACTOR TO SCHEDULE WITH LOCAL REFRIGERATION CONTRACTOR TO CONDUCT INITIAL FOOD CASE START-UP AND TESTING. FOR APPROVED CONTRACTOR, CONTACT VENDOR.
B. THE SPACE IS SERVED BY THE MUNICIPAL WATER AND SEWER SYSTEM UNLESS OTHERWISE NOTED.
C. ALL EQUIPMENT AND INSTALLATION WILL MEET NATIONAL SANITATION FOUNDATION STANDARDS OR EQUIVALENT.
D. EQUIPMENT UNITS SHALL CONTAIN NO EXPOSED THREADS, EMBELLISHMENTS OR OVERHANGING EDGES THAT SERVE AS PLACES FOR ACCUMULATION OF DUST, DIRT AND DEBRIS.
E. WARMING OVEN(S) SHOWN FOR PERMITTING PURPOSES. INSTALLATION AT STORE OPENING TO BE VERIFIED BY STARBUCKS CONSTRUCTION REPRESENTATIVE.
F. EACH HAND WASHING SINK WILL HAVE A SINGLE SERVICE TOWEL AND SOAP DISPENSER, AND ALL HAND SINKS TO HAVE A COMBINATION FAUCET OR PREMIXING FAUCET.
G. FOR PLUMBING FIXTURES, REFER TO THE PLUMBING DESIGN PLAN. FOR DATA DEVICE SCHEDULE, REFER TO THE ELECTRICAL DESIGN PLAN

SHEET NOTES

1. SECURE LOCKERS TO WALL.
2. PLACE FIRE EXTINGUISHER IN WORKROOM PER FIRE INSPECTOR.
3. LOCATION OF ALL SWITCHING.
4. SPEAKERS TO BE MOUNTED AT MAXIMUM HEIGHT PER CUTSHEET.
5. SEE ELEVATIONS FOR DISTRIBUTION OF CUP DISPENSERS.
6. POS EQUIPMENT DETAILS TO BE CONFIRMED BY LICENSEE. RE-USE OF EXISTING POS EQUIPMENT TO BE CONFIRMED & COORDINATED BY PROJECT MANAGER.
7. ALL BANQUETTE SEAT LENGTHS TO BE CONFIRMED ON SITE PRIOR TO MANUFACTURE.
8. "E" TAGGED ITEMS - REFER TO ELECTRICAL SCHEDULE.
9. "F" TAGGED ITEMS - REFER TO FURNITURE SCHEDULE.
10. "A" TAGGED ITEMS - REFER TO DATA DEVICE SCHEDULE.

General Notes

Do Not Scale from this drawing;

Contractor to carry out full setting out prior to start of works and notify any discrepencie to the Architect for clarification;

All Works to be strictly in accordance with local authority legislations, and/or similar governing bodies;

All Works to be strictly in accordance with CDM Regulations (Health & Safety);

rev	date	description

Copyright of this drawing is reserved and is issued on condition that it is not reproduced in part or in whole without written consent unless otherwise assigned.

All dimensions to be verified on site by the Contractor prior to commencement of work. Any discrepencies not brought to our immediate attention shall be deemed to be the responsibility of the contractor/fabricator.

ghost
ARCHITECTURE
7 Devonhurst Place
Heathfield Terrace
London
W4 4JD
Phone: +44 (0)20 8742 3330
Fax: +44 (0)20 8742 0744
www.ghostprojects.com

CLIENT:
The University of Manchester

PROJECT:
Starbucks
76 Sackville Street
Manchester
M1 3NL

DRAWING TITLE:
Proposed:
General Arrangement
Ground Floor

SCALE:	DRAWN:	CHECKED:
1:50 @A3 1:25 @A1	MM	BS

DATE:	ISSUE TYPE:
30/07/13	INFORMATION

DWG NO:	FILENAME:	REV:
A2.1	proposed_starbucks_manchester_sackville_st_300713	-/-