


J1

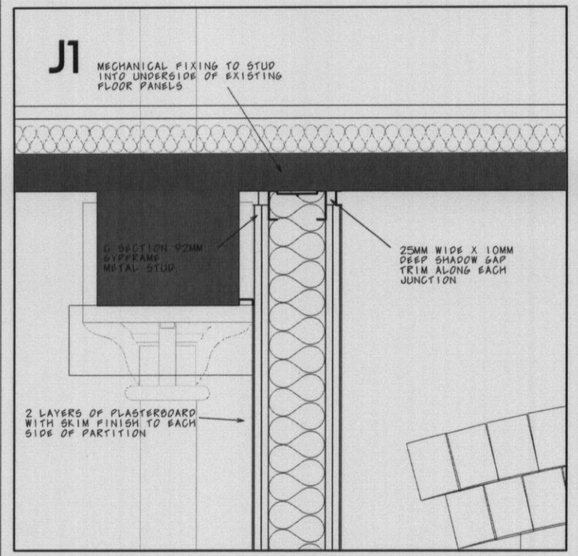


J2

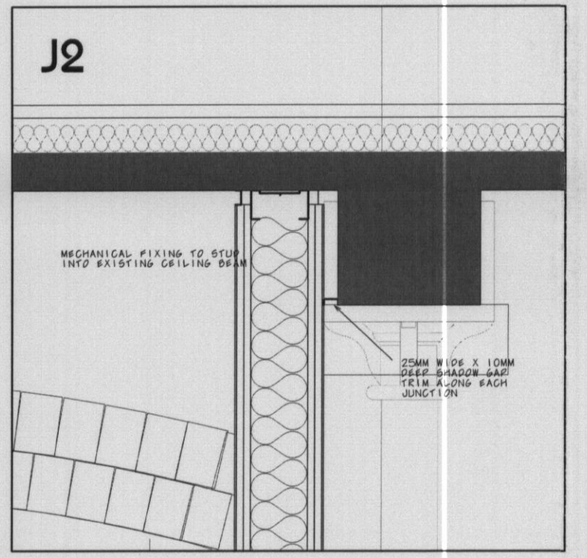


J3

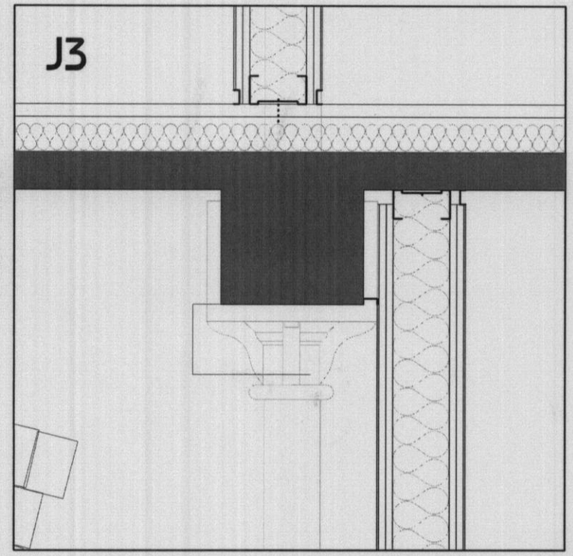


J4

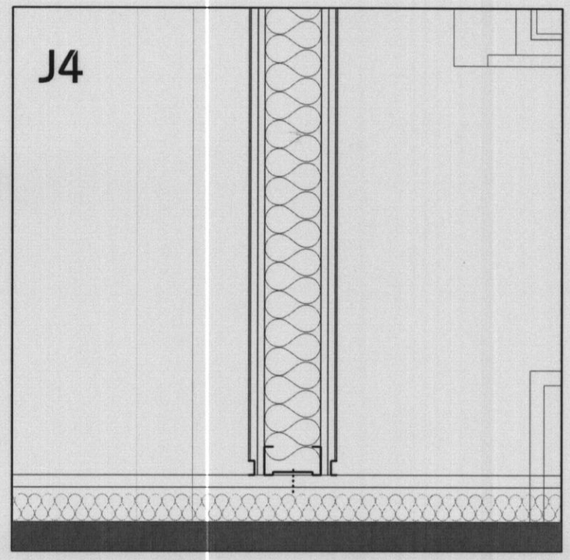


J5

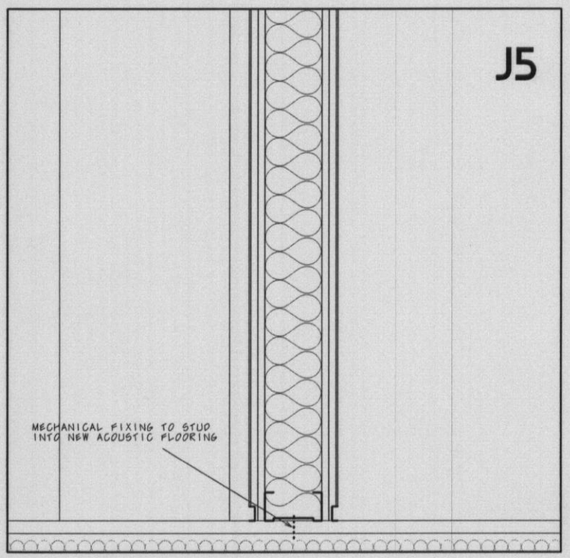

J6

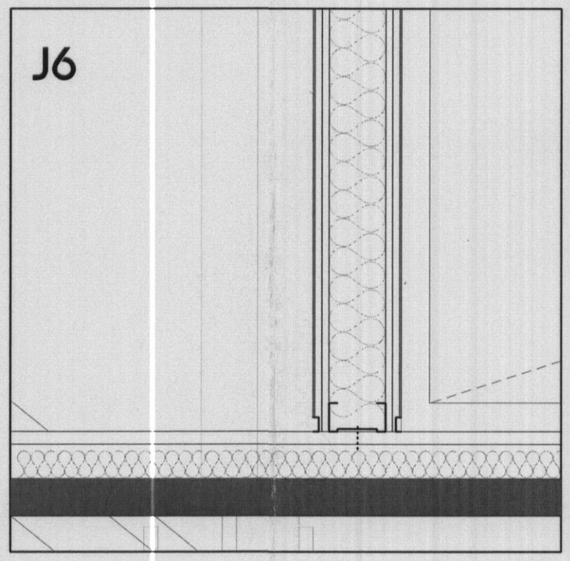

J7

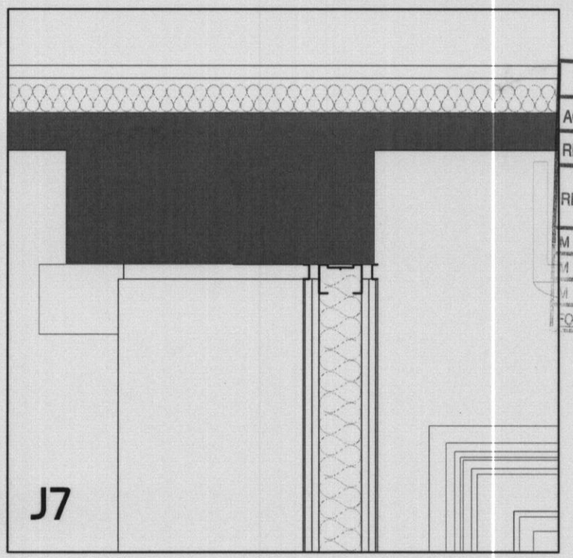


PLANNING
ACK'D
REPLIED
REC'D 15 DEC 2008


M	INIT REC'D	DATE
1		
A		


FOR ACTION

Section A-A

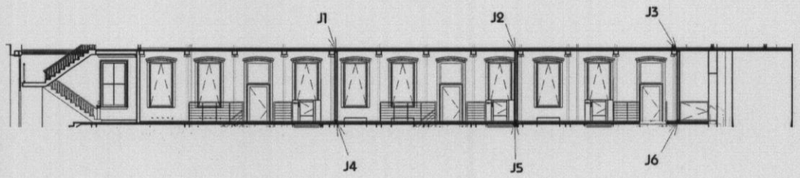

Section B-B

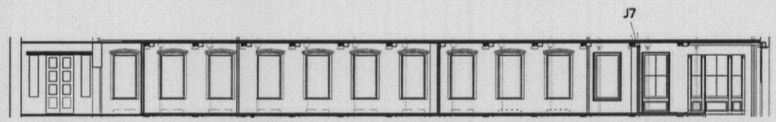

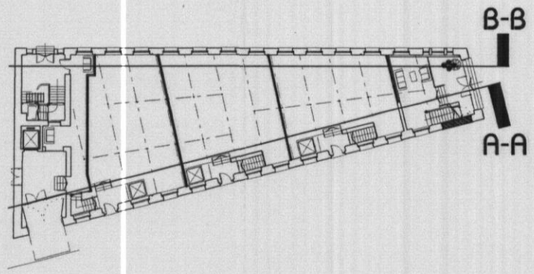

A 12/08 Lift Removed

linberg
design associates limited
1 - 5 The Downs, Altrincham Cheshire, WA14 2QD
(t) 0161 923 0396/0397 (f) 0161 923 0391 (e) mail@linberg.co.uk

Drg Title :
Partition junction detail
Ground floor section
Revised

Project Title :
Bradley House
Newton Street
Manchester M1
Mr Chowdhary

Drg No. : PP19
Revision : A
Scale : 1:10 @ A3
Drawn By / Date : JML