

ELEVATION TO REAR GARDEN



ELEVATION TO BEAUMONT ROAD (hedge omitted for clarity)



ELEVATION TO BEECH ROAD (Hedge omitted for clarity)

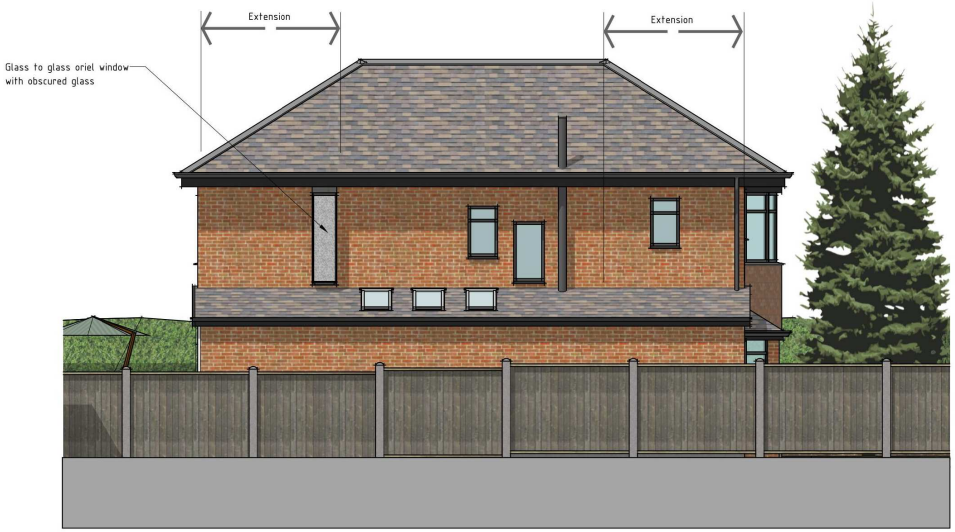

SIDE ELEVATION TO BOUNDARY

00 01 02 04

Rev:	
Date:	
Rev:	
Date:	
Rev:	
Date:	
Rev:	
Date:	

Project:
Extension and Alteration at
37 Beech Road, Chorlton

Client:
Mr & Mrs Watson,
37 Beech Road, Chorlton

se:a
steve elson: architecture
39 Claude Road
Manchester
M21 8BZ
0161 4254818
www.steveelson-architecture.com

Drawn: SE	Date: 18/09/13
Checked:	Date:
Sheet Size: A1	Scale: 1:50

Sheet Description:
Proposed Elevations

Sheet Number:
1033 - 03