

This drawing is copyright & the property of EC Harris & must not be copied in whole or in part without their written permission. Copyright is reserved. ©
This drawing must not be scaled. The Contractor is to report all dimensional discrepancies & errors to the Contract Administrator prior to construction commencing. It is essential that this drawing is read in conjunction with all specifications/schedule of works & that all works are included for.

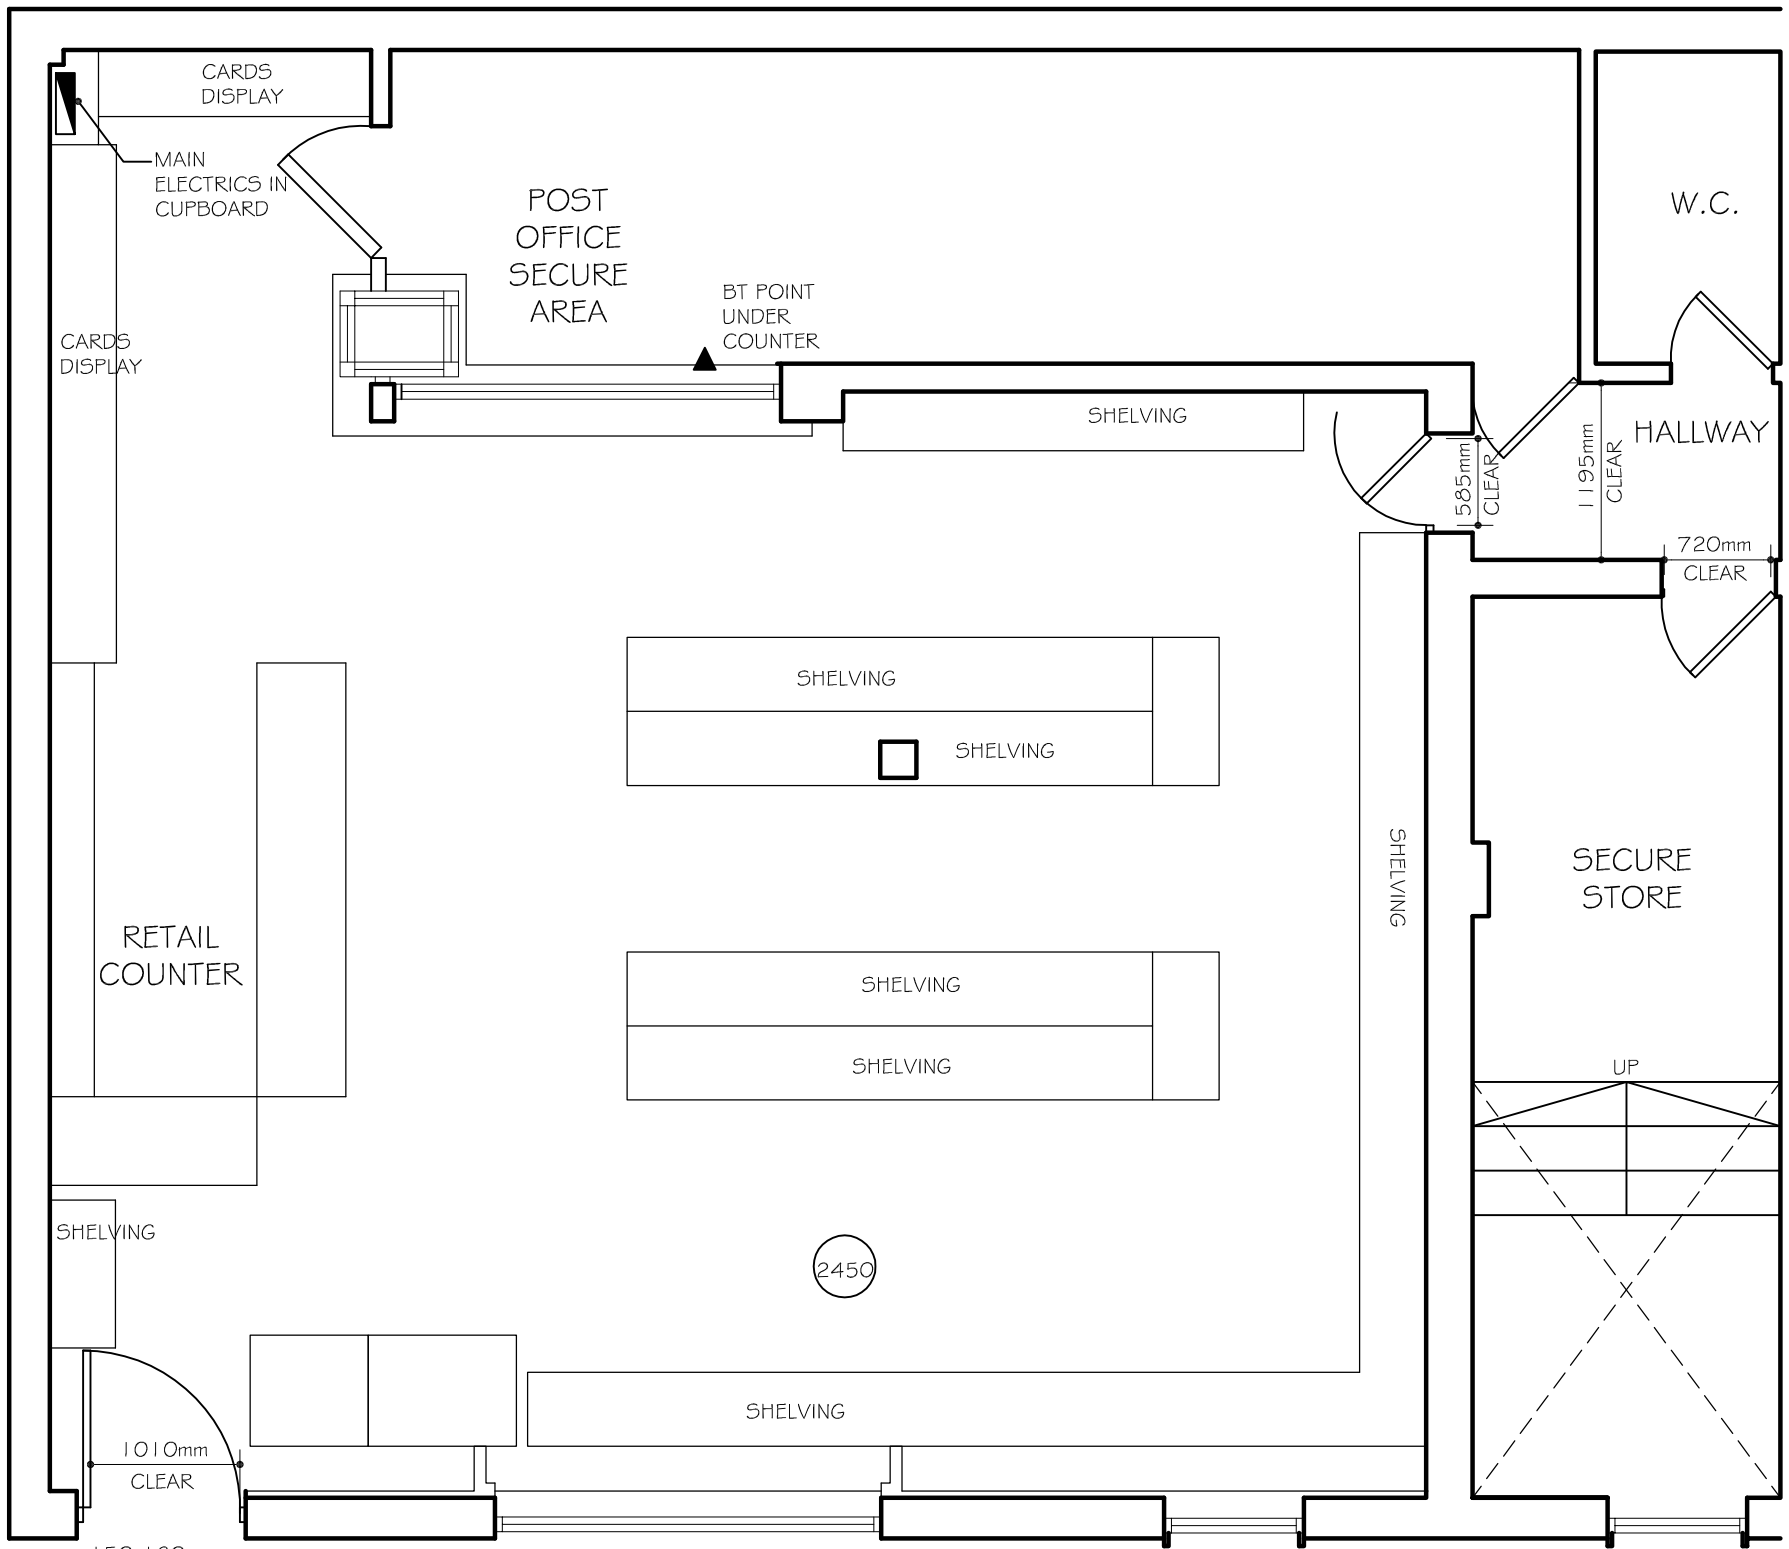

ASHTON NEW ROAD - 1554220
EXISTING PLAN

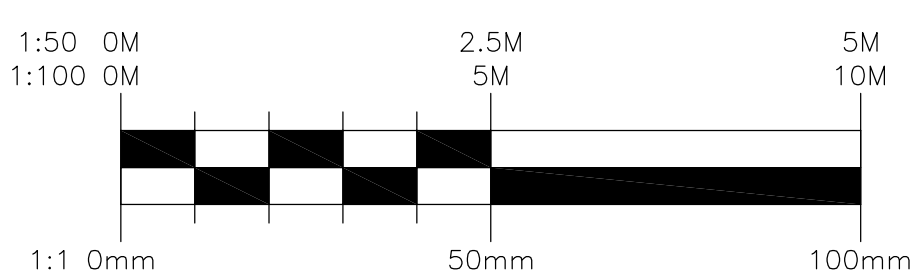

Revisions	Comments	Dates
Client BANK OF IRELAND		Date 27.04.2012
		Drawn JRP
Project title OFFSITE ATM SURVEYS 79 BESWICK STREET, MANCHESTER, M4 7HR		Approved NW
		Scale 1:50@A3
Drawing title ASHTON NEW ROAD POST OFFICE EXISTING PLAN		Job No. 15961100
		Dwg. No. ANR/01

EC HARRIS
BUILT ASSET CONSULTANCY
EC HARRIS LLP
Midsummer Court,314 Midsummer Boulevard, Milton Keynes MK9 2UB
Tel: 01908 397366 Fax: 01908 397399
information@echarris.com
www.echarris.com