

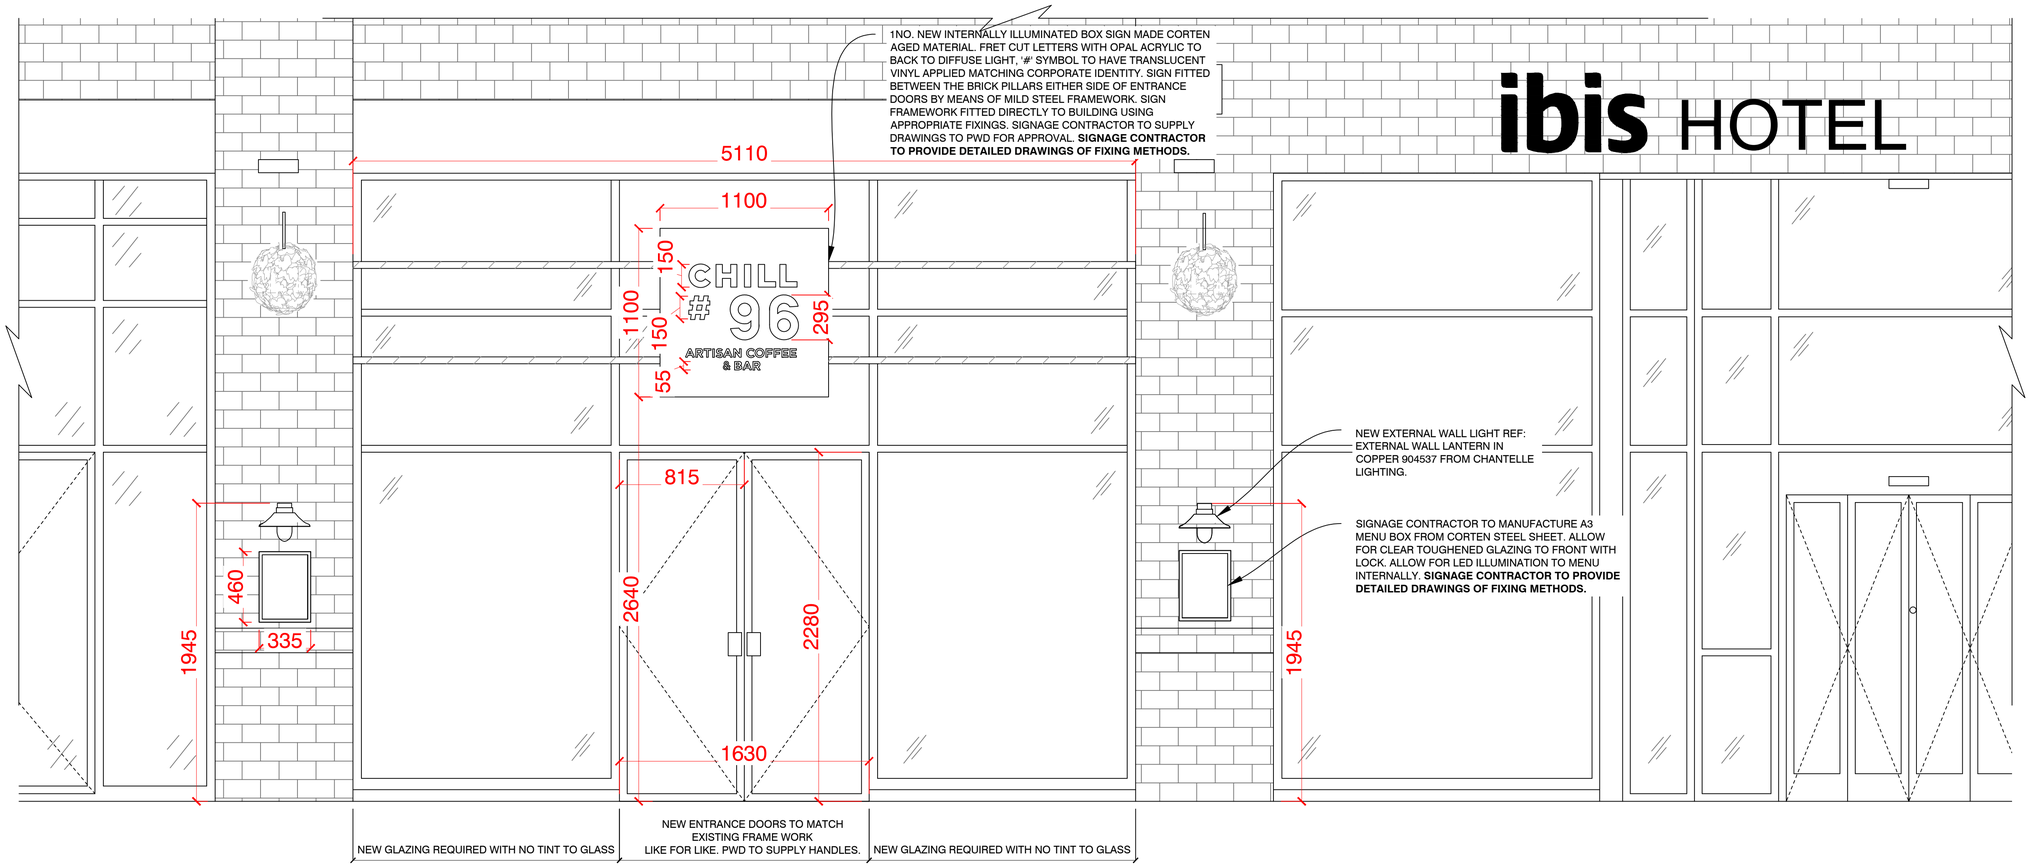


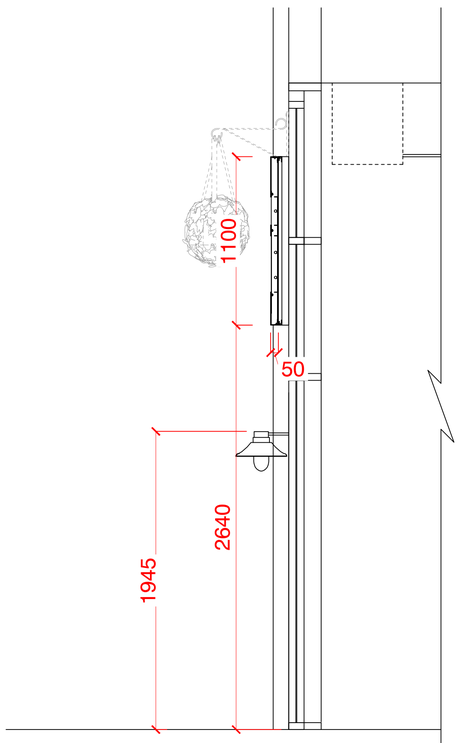

SECTION THRU DETAIL 1:20 @ A1

1NO. NEW INTERNALLY ILLUMINATED BOX SIGN MADE 1.5MM CORTEN AGED MATERIAL. FRET CUT LETTERS WITH OPAL ACRYLIC TO BACK TO DIFFUSE LIGHT, '#' SYMBOL TO HAVE TRANSLUCENT VINYL APPLIED MATCHING CORPORATE IDENTITY. SIGN FITTED BETWEEN THE BRICK PILLARS EITHER SIDE OF ENTRANCE DOORS BY MEANS OF MILD STEEL FRAMEWORK. SIGN FRAMEWORK FITTED DIRECTLY TO BUILDING USING APPROPRIATE FIXINGS. SIGNAGE CONTRACTOR TO SUPPLY DRAWINGS TO PWD FOR APPROVAL. **SIGNAGE CONTRACTOR TO PROVIDE DETAILED DRAWINGS OF FIXING METHODS.**

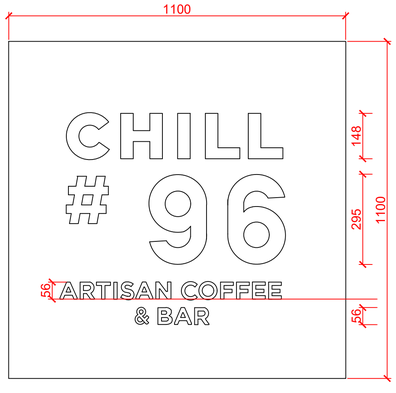

PROPOSED SIGNAGE 1:10 @ A1

DO NOT SCALE THIS DRAWING

philip watts design

Unit 11: Byron Industrial Estate. Brookfield Road. Arnold. Nottingham. NG5 7ER
t: 0115 926 9756 / f:0115 920 5395

GENERAL NOTES:

THE CONTRACTOR SHALL CHECK AND VERIFY ALL DIMENSIONS ON SITE AND REPORT ANY DISCREPANCIES IN WRITING TO PHILIP WATTS DESIGN BEFORE COMMENCING WITH THE WORK.

ALL DRAWINGS ARE THE PROPERTY OF PHILIP WATTS DESIGN AND SHALL NOT BE REPRODUCED WITHOUT THE CONSENT OF THE DESIGNERS.

DRAWINGS SHALL NOT BE SCALED.

THIS DRAWING IS TO BE READ IN CONJUNCTION WITH THE RELEVANT SPECIFICATION OF BUILDING WORKS.

ALL DIMENSIONS ARE IN mm UNLESS OTHERWISE NOTED.

THIS DRAWING MAY INCORPORATE INFORMATION FROM OTHER PROFESSIONS. PHILIP WATTS DESIGN CANNOT ACCEPT RESPONSIBILITY FOR THE INTEGRITY AND ACCURACY OF SUCH INFORMATION.

IF IN DOUBT ASK !

REV	DESCRIPTION	DATE	NAME
B			
A	AMENDED IN LINE WITH COMMENTS BY MCC PLANNING	31.10.16	PK

ACCOR HOTELS
Feel Welcome

CLIENT ADDRESS
10 HAMMERSMITH GROVE
LONDON
W6 7AP

Shop Name
CHILL #96 - MANCHESTER IBIS

Title
PROPOSED SHOPFRONT DETAIL

Site Address
IBIS MANCHESTER,
96 PORTLAND STREET
MANCHESTER
M1 4GX

Gross Area	Gross Sales Area
242.7 Sq m	178.3 Sq m

Drawing No.	Rev.
PWD_045_03	A

Date	Scale	@
16.03.16	1:20	A1

Drawn by	Scale Bar
PK	0 500 1000 2000
Issued 16.03.16	