


All dimensions are to be checked on site.
This drawing shall not be scaled to ascertain dimensions.

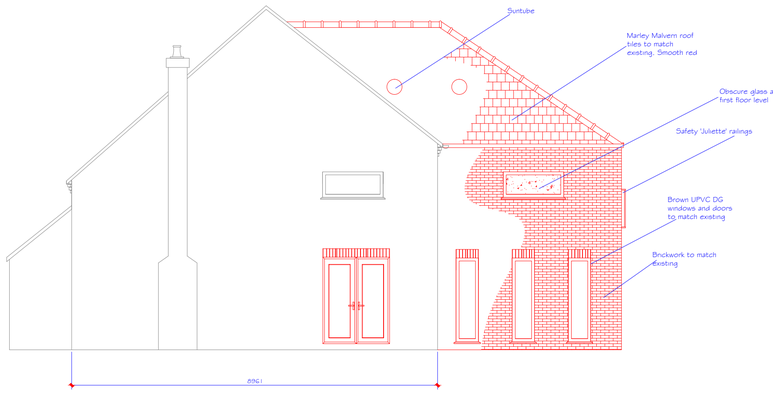


Proposed R/H side elevation

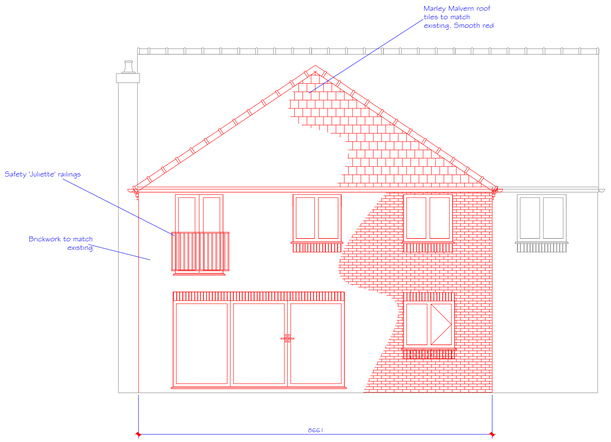


Proposed rear elevation

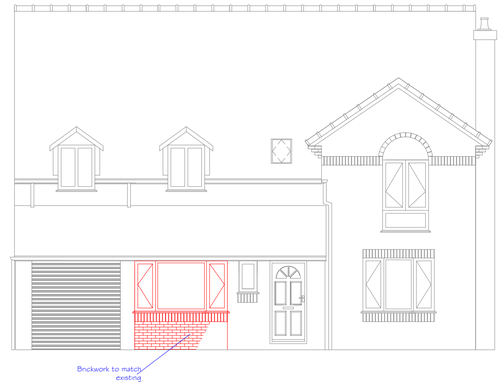


Proposed front elevation

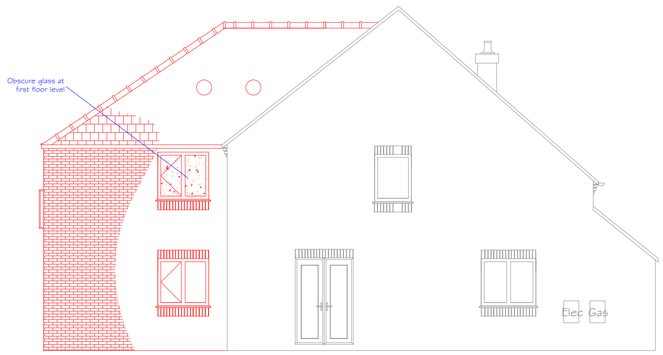

Proposed L/H side elevation

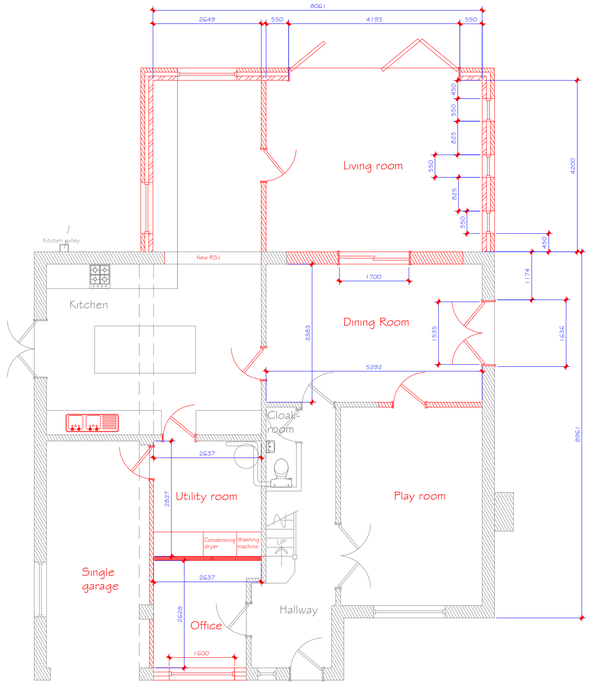

Proposed Ground floor plan

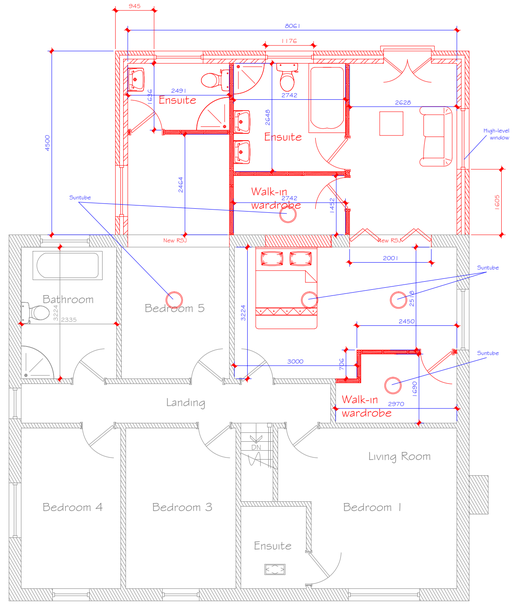

Proposed first floor plan



Pictorial front elevation

Pictorial rear elevation

A 03/06/13 Obscure glazing note added to gable windows

Rev	Date	Description

Issued For : INFORMATION PURPOSES ONLY

Client:
Mrs. Kasia Bretherton

Project:
Proposed two storey rear extension.
5 Winchester Park, Didsbury.
Manchester. M20 2TN.

Scheme - Drawing Title:
Proposed Plans & Elevations

02 Drawing No. | A Revison | Date 27.4.13 | Scale 1:75 @A1

JK TECH SERVS
DOMESTIC, ARCHITECTURAL & SURVEYING SERVICES.
HOUSE EXTENSIONS, GARAGE/LOFT CONVERSIONS.
PLANS FOR PLANNING & BUILDING CONTROL
www.jktechservs.co.uk