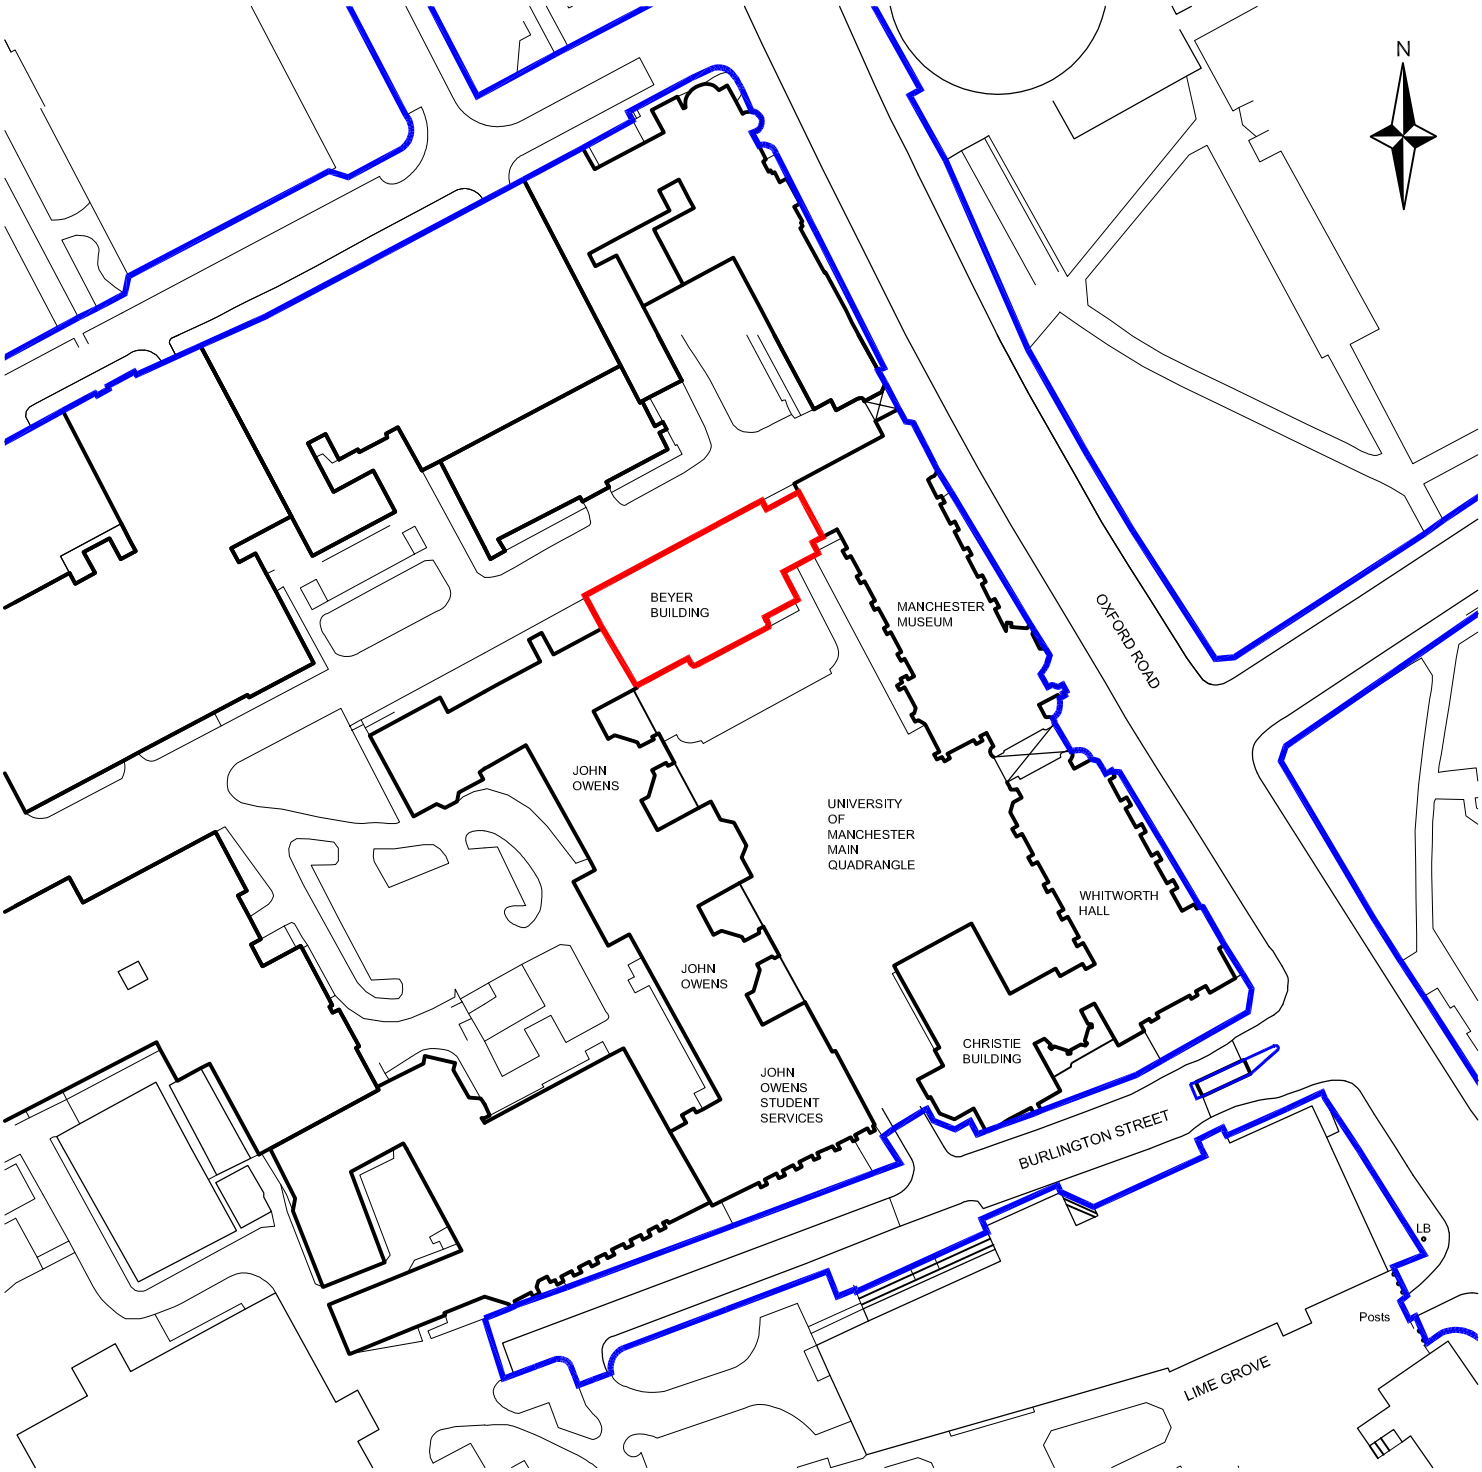

Site to which application refers

Adjacent land which falls under ownership of applicant

Planning Drawings

Contract
MANCHESTER UNIVERSITY: PHASE 4 FABRIC REPAIRS

Client
UNIVERSITY OF MANCHESTER

Building / Structure
BEYER BUILDING
FIRE ESCAPE ALTERATIONS

SITE LOCATION PLAN

Drawing No.
14

Contract No. 4106A

Scale
1:1250 @ A4

Date Aug 2013
Drawn AB
Revision -

LLOYD EVANS PRICHARD LTD No.5 The Parsonage, Manchester M3 2HS Tel: 0161-834 6251, Fax: 0161-832 1785