
17 Queenhill Road,
Northenden,
Manchester,
M22 4HW
M9999

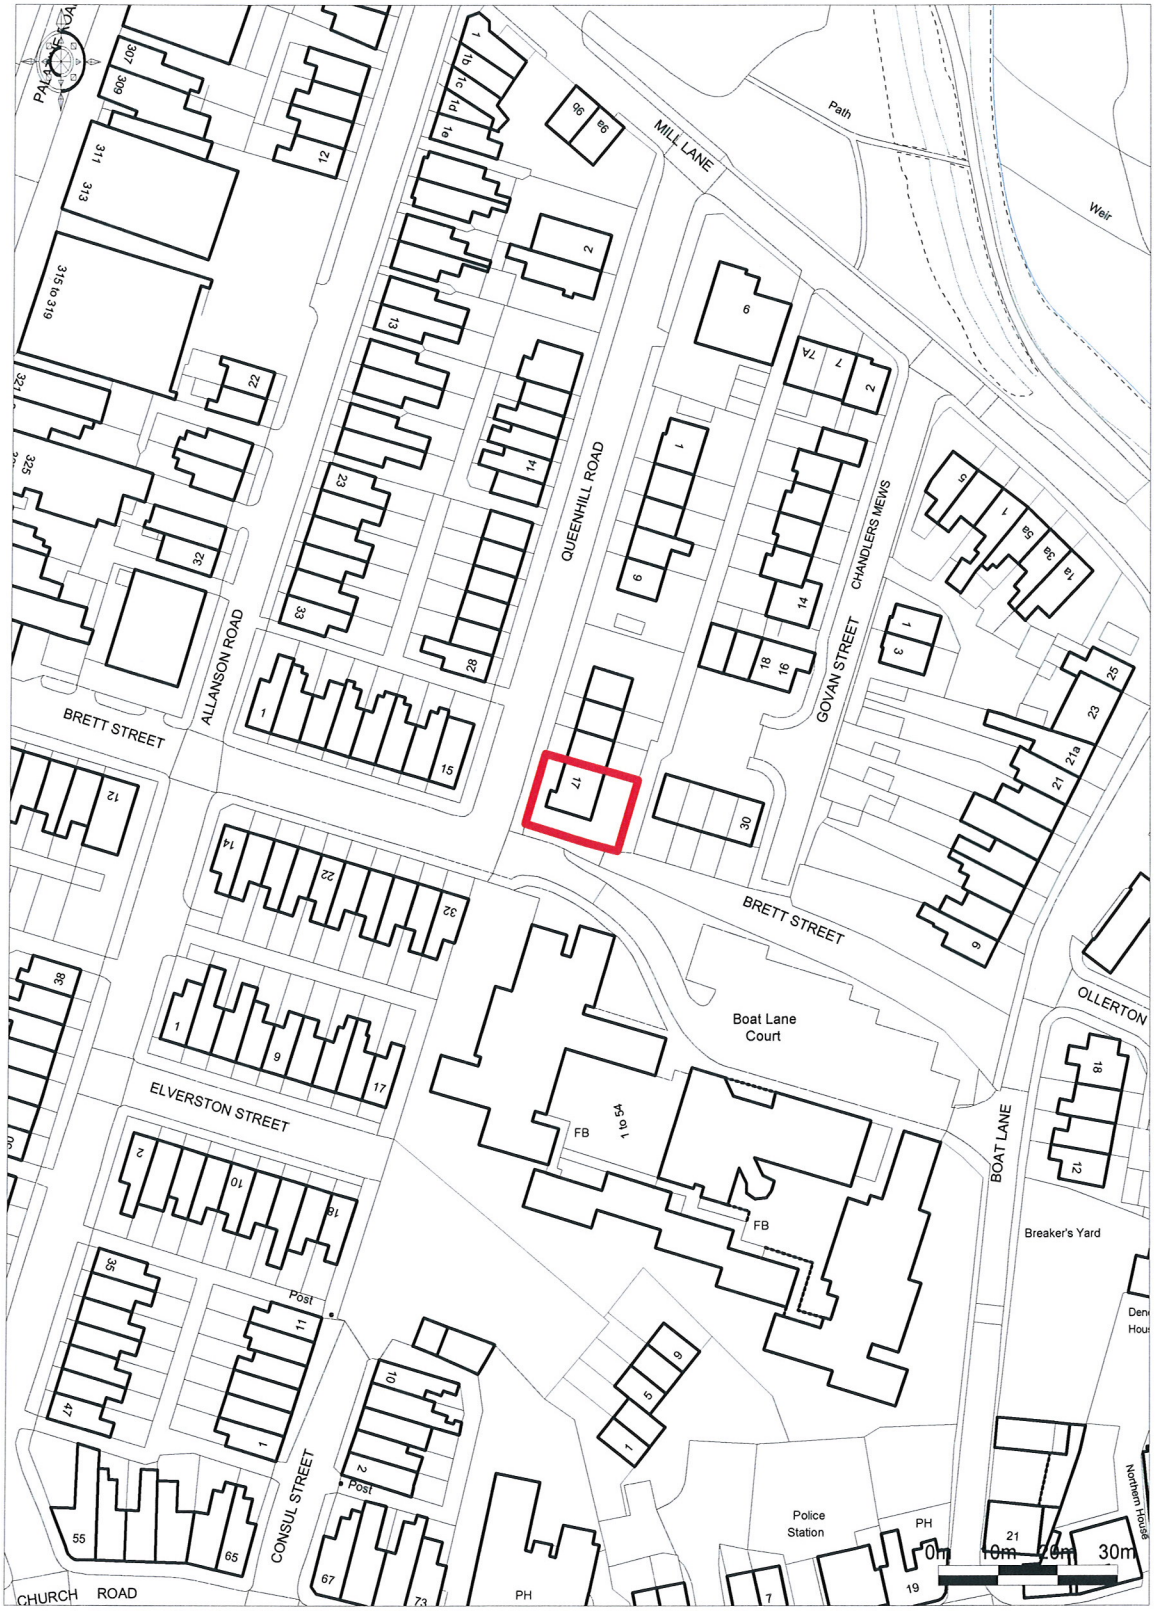

Enabled by Ordnance Survey © Crown Copyright 2008. All rights reserved. Licence number 100020449. Plotted Scale - 1:1250

GL HEARN