DESIGN INTENT DRAWING ONLY.
ANY CONSTRUCTION MUST COMPLY WITH ALL APPLICABLE BUILDING REGULATIONS.

ALL DIMENSIONS IN MM.

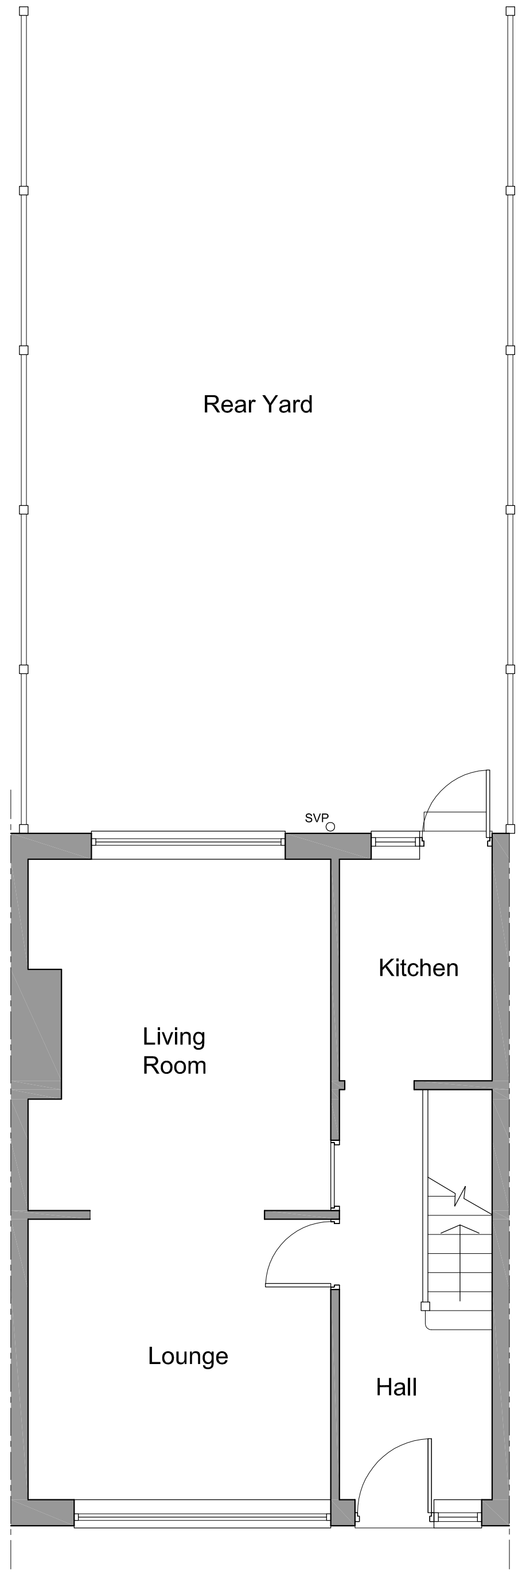

Existing Ground Floor Plan

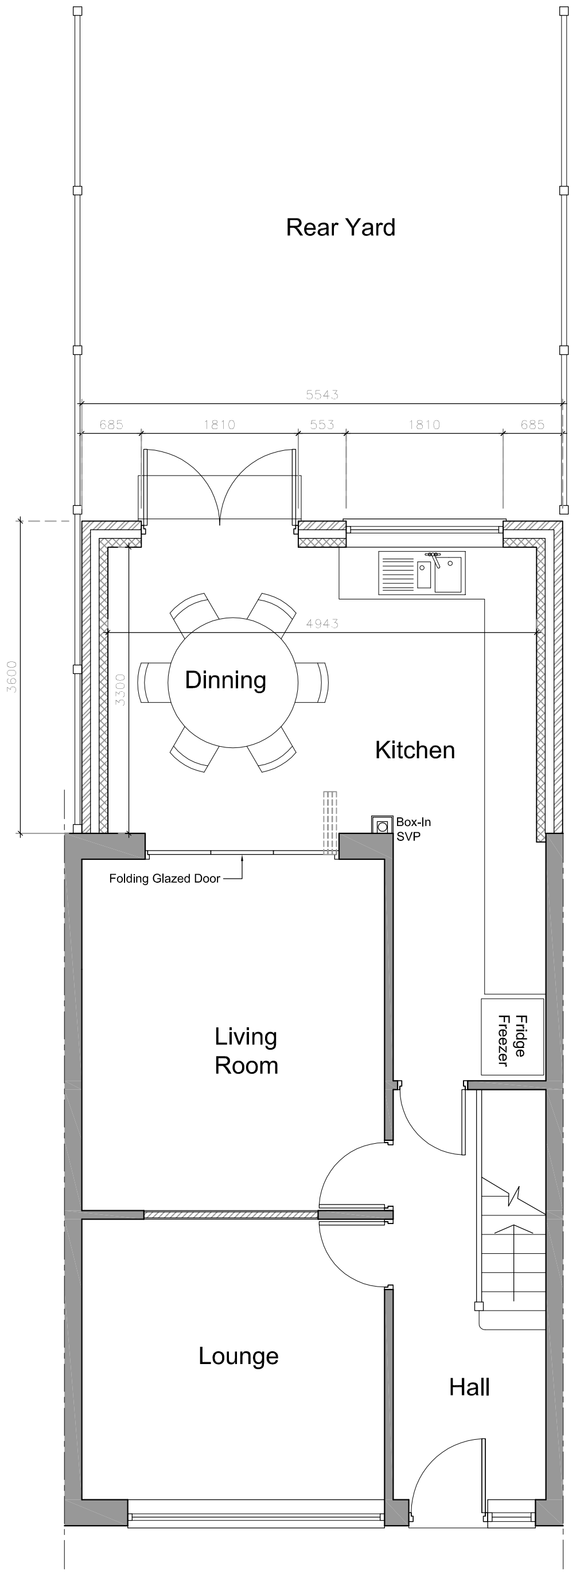

Proposed Ground Floor Plan

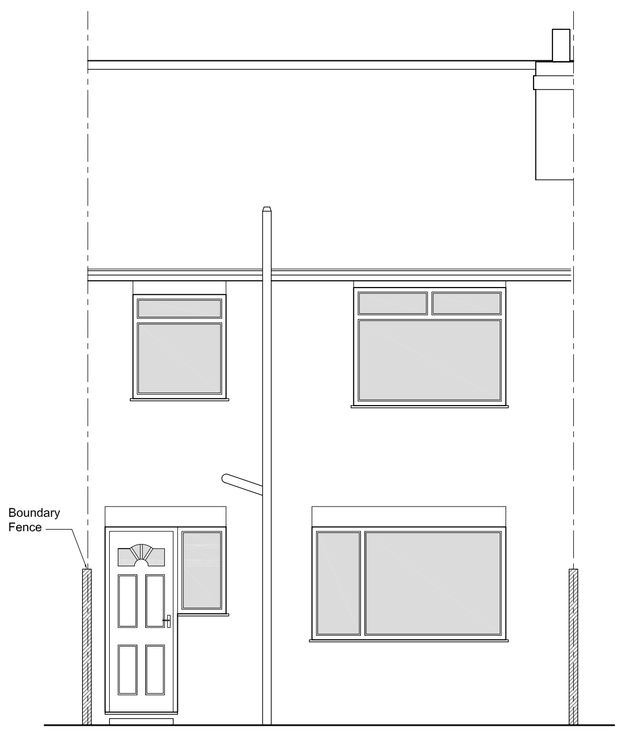

Existing Rear Elevation

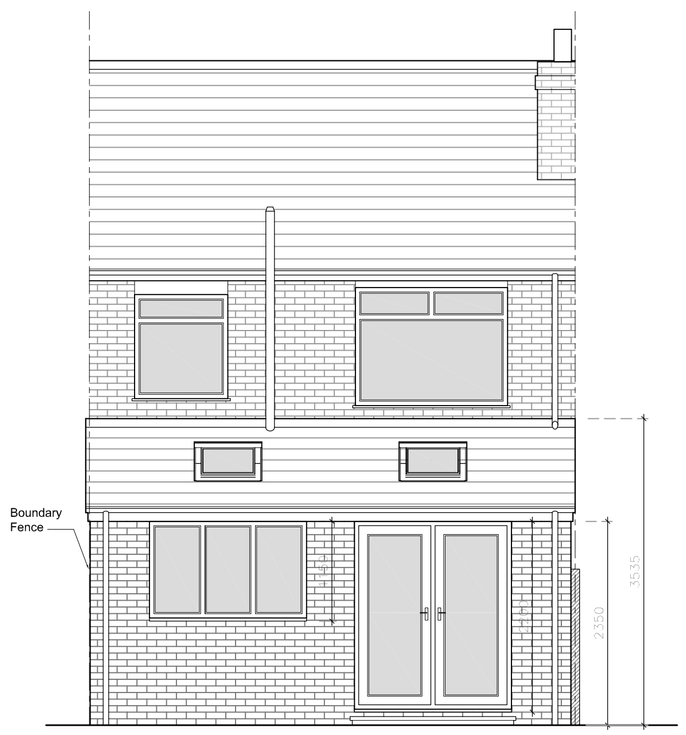

Proposed Rear Elevation

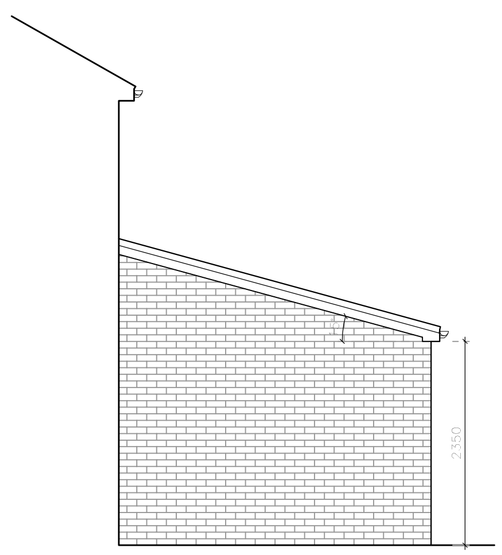

Proposed Side Elevation
to 4 Medreth Drive

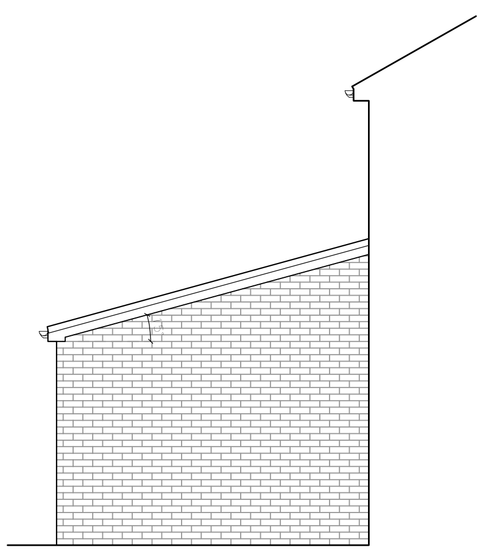

Proposed Side Elevation
to 8 Medreth Drive

Rev	Ammendment	Date
-	-	-

DK ARCHITECTS
t 0161 8501045
m 07814 024033
f 0845 8621625
e nadir@dkarchitects.net
w dkarchitects.net
a Sovereign House
Stockport Road
Cheadle, SK8 2EA

PROJECT:
SINGLE STOREY REAR EXTENSION

ADDRESS:
6 MELDRETH ROAD,
LONGSIGHT, MANCHESTER

DRG:
EXISTING AND PROPOSED GROUND FLOOR PLANS AND ELEVATIONS

DRG STATUS:
PLANNING SUBMISSION

DATE:	May 2013	DRAWN:	ANK
SCALE:	1:50	CHECKED:	ANK
SIZE:	A1	DRG NO:	NK.289.01

COPYRIGHT © 2007 DK ARCHITECTS (MCR) LIMITED. ALL RIGHTS RESERVED.
REFER TO DIMENSIONS AND DO NOT SCALE.