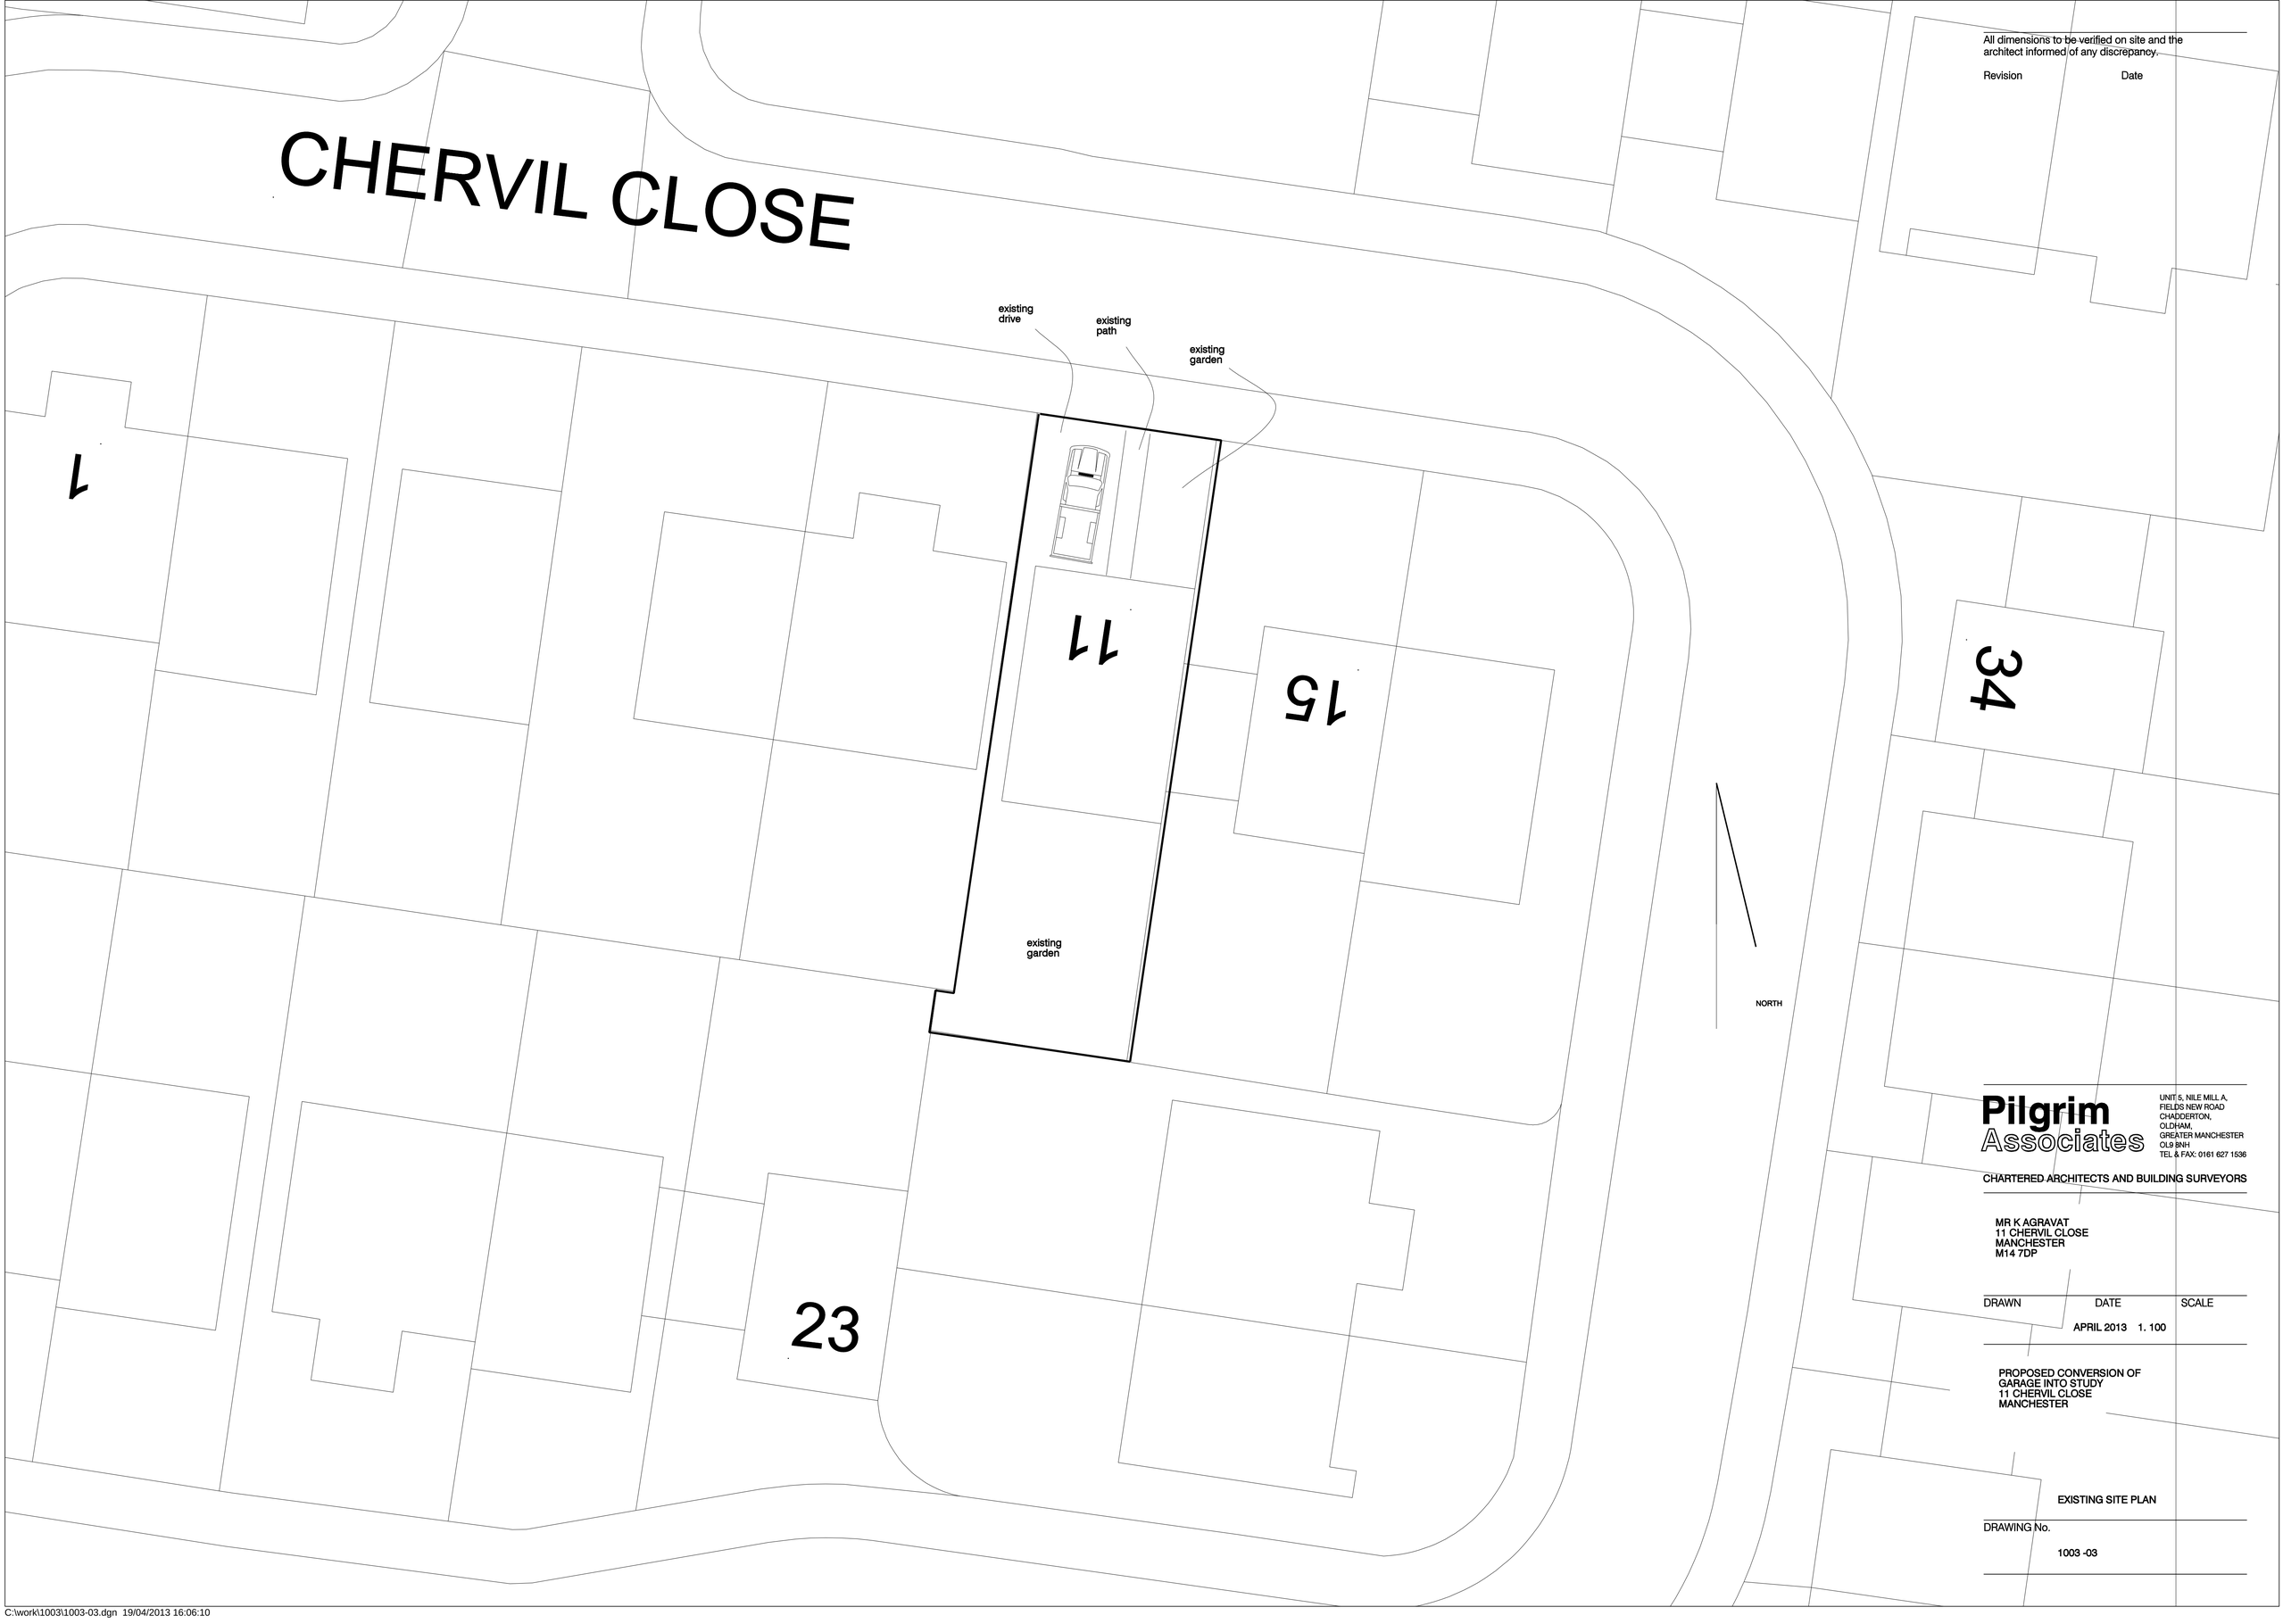


All dimensions to be verified on site and the architect informed of any discrepancy.

Revision Date

Pilgrim Associates

UNIT 5, NILE MILL A,
FIELDS NEW ROAD
CHADDERTON,
OLDHAM,
GREATER MANCHESTER
OL9 8NH
TEL & FAX: 0161 627 1536

CHARTERED ARCHITECTS AND BUILDING SURVEYORS

MR K AGRAVAT
11 CHERVIL CLOSE
MANCHESTER
M14 7DP

DRAWN DATE SCALE

APRIL 2013 1. 100

PROPOSED CONVERSION OF
GARAGE INTO STUDY
11 CHERVIL CLOSE
MANCHESTER

EXISTING SITE PLAN

DRAWING No.

1003 -03