
IOM DESIGN LTD.
TEL: 0161 202 2081
EMAIL: fleur.mccarten@homecall.co.uk


© This drawing and the ideas and building works depicted are the copyright of IOM DESIGN ltd and may not be used copied or amended without written permission

All dimensions are to be checked by client. Any discrepancies are to be reported to the Architect. This drawing to be Read in Conjunction with all associated Architects or Consultants Details & Specifications. This drawing is for illustrative purposes only and does not form part of any contract.

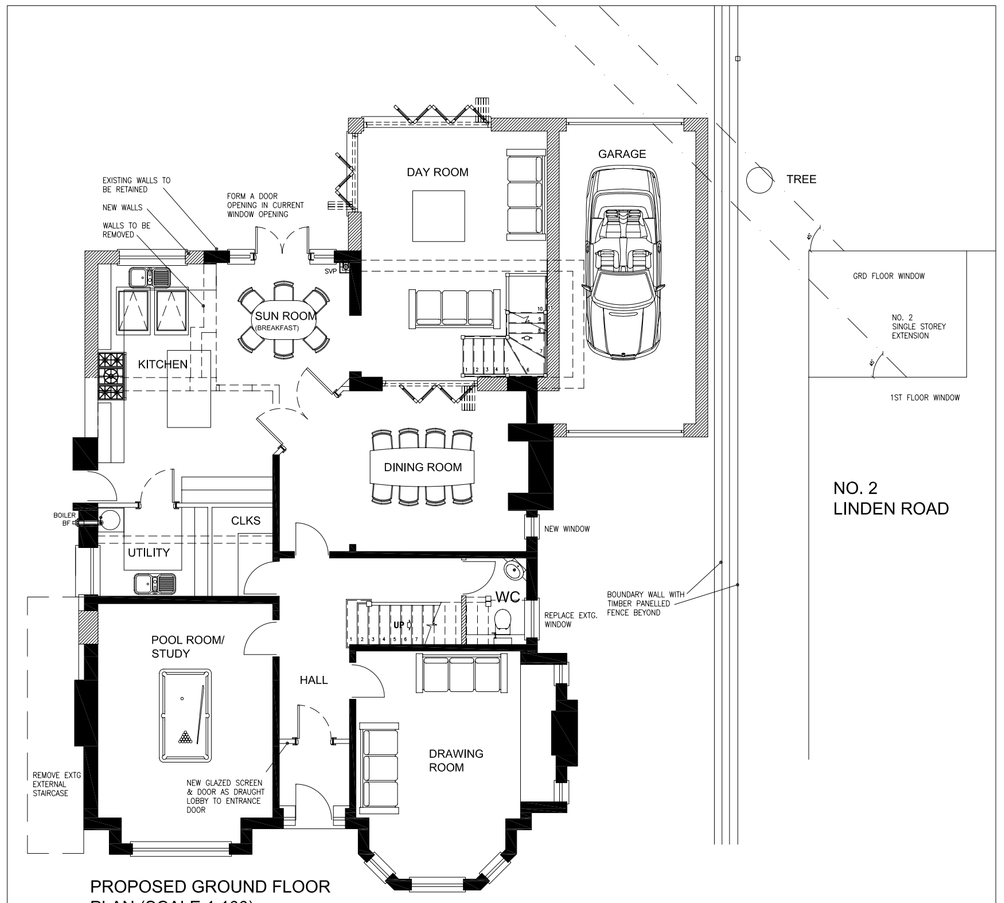


NO. 2
LINDEN ROAD


PROPOSED GROUND FLOOR
PLAN (SCALE 1:100)

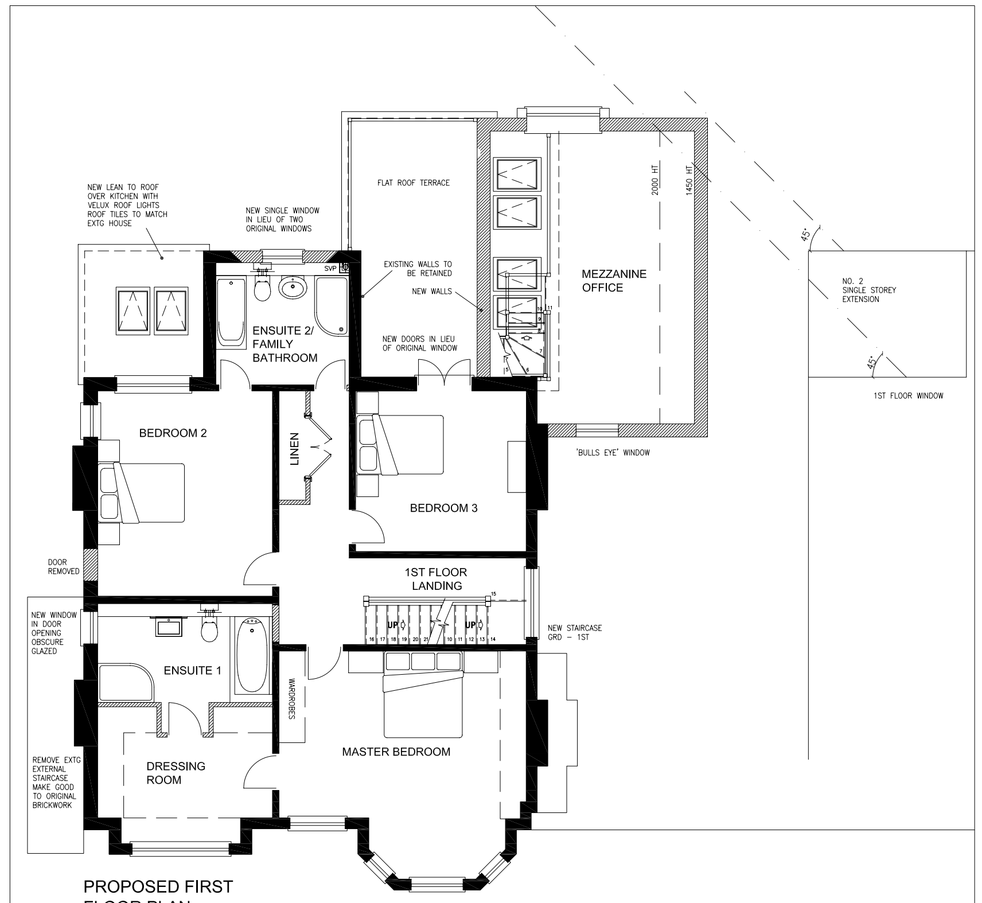

PROPOSED FIRST
FLOOR PLAN

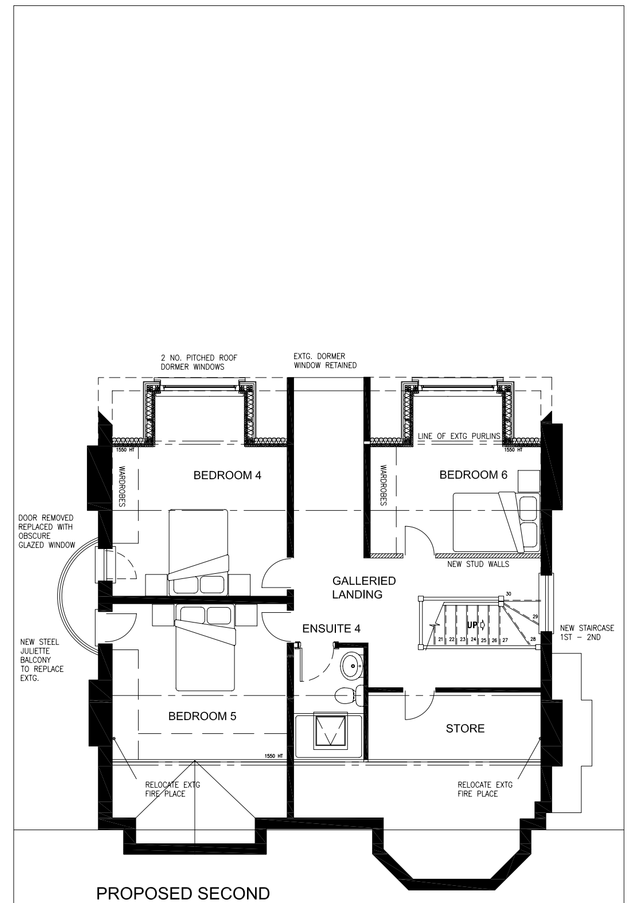

PROPOSED SECOND
FLOOR PLAN

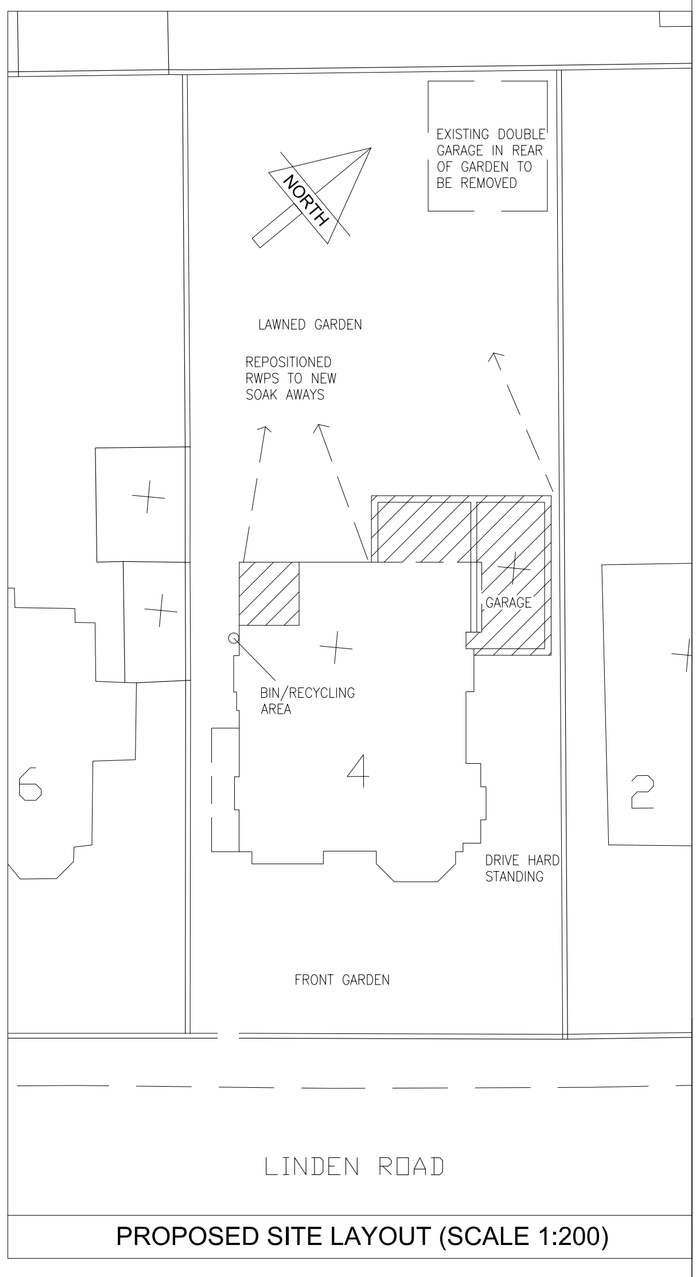

PROPOSED SITE LAYOUT (SCALE 1:200)



PROPOSED (RH SIDE) NORTH EASTERN ELEVATION



PROPOSED (LH SIDE) SOUTH WESTERN ELEVATION



PROPOSED SECTION



PROPOSED (FRONT) SOUTH EASTERN ELEVATION



PROPOSED (REAR) NORTH WESTERN ELEVATION

DATE	REVISION	BY	No
19.05.08	ISSUED FOR PLANNING APPROVAL	FEM	A

JOB TITLE

PROPOSED EXTENSION TO
4 LINDEN ROAD, DIDSBURY

DRAWING TITLE

PROPOSED PLANS, ELEVATIONS
& SITE LAYOUT

DRAWN BY IOM DESIGN LTD	DATE DRAWN MAY 2008
JOB NO. 0821 /	DWG NO. PLANNING - 02
SCALE 1:100 at A1	REV A