

This drawing is the property of Technical Signs and must not be reproduced in part or in full without prior consent of Technical Signs.

Proposed

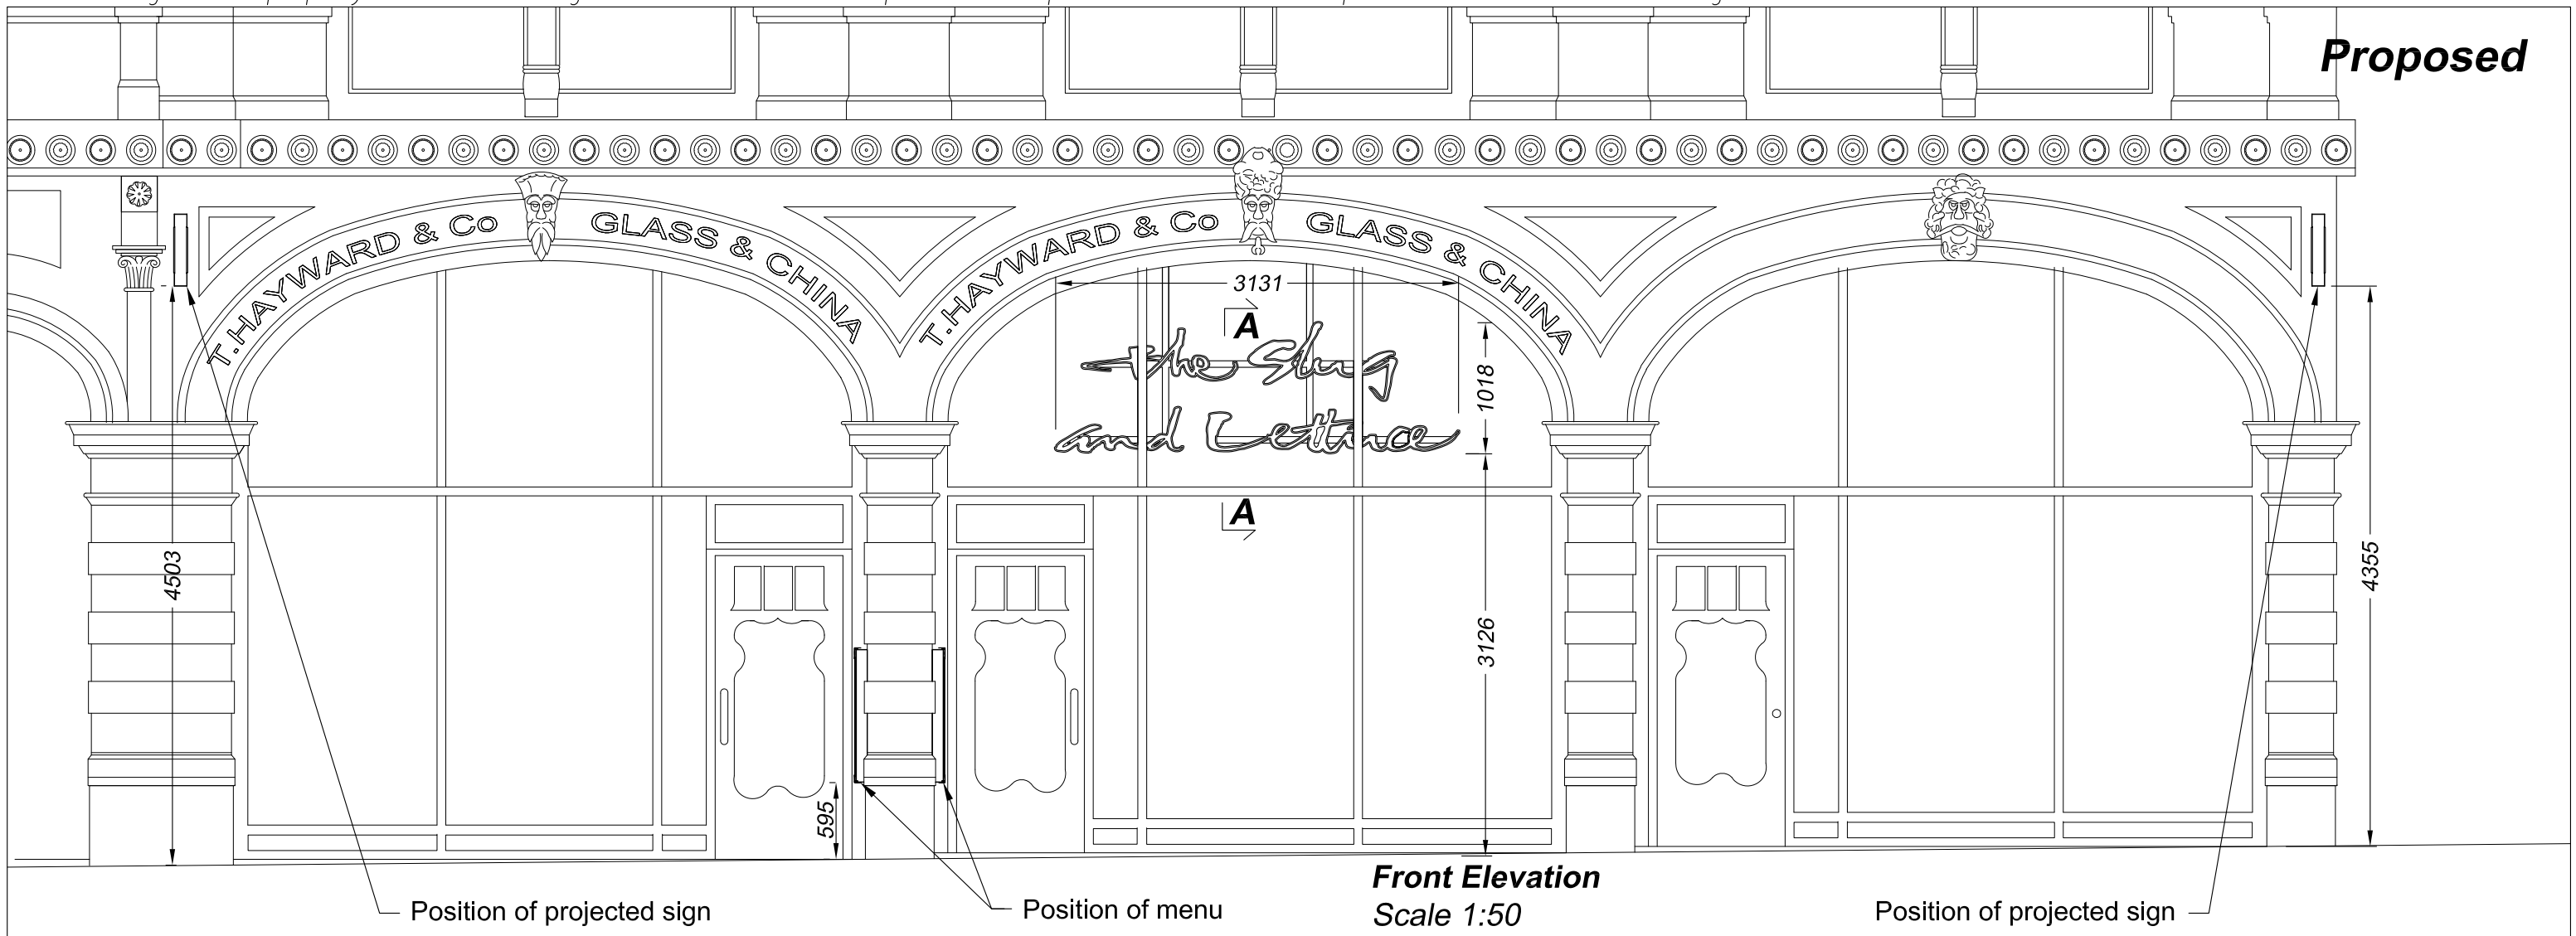



Front Elevation
Scale 1:50

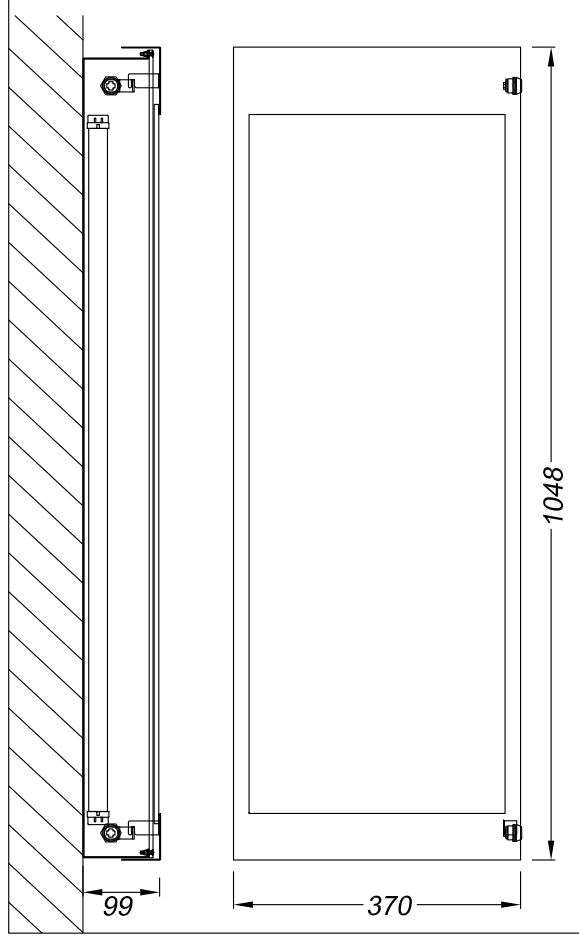

Wall mounted menu box - 2 off
Scale 1:10
1.2mm mirror polished stainless steel front and back box.
6mm toughened glass.
5mm opal polycarbonate panel with 900mm T8 30w coolwhite tubes behind.
Continuous stainless steel hinge, standard cam locks and screw fixed to the wall.

Projected sign - 2 off
Scale 1:10
2.5mm aluminium face panels finished black satin RAL 9011 for the outer oval and purple RAL 302/20/05 for the inner oval.
Fret cut logo with 5mm push through 'the Slug' in 8mm 030 opal acrylic.
8mm prismax light panel with low energy white LEDs.
8mm mild steel wall plate with mild steel arms welded to inner frame.
2.5mm aluminium wall plate cover shroud finished satin black.

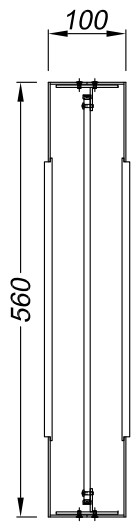

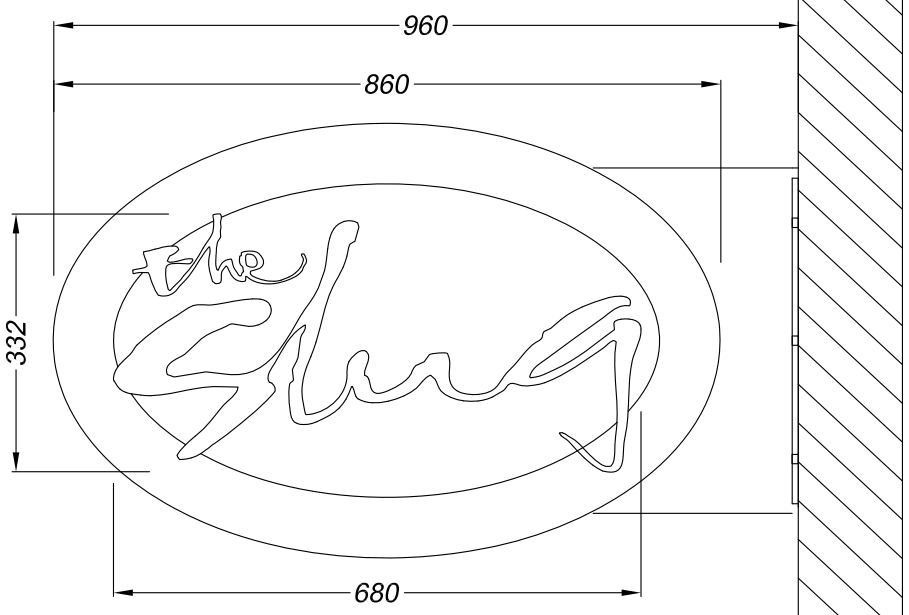

Technical Signs
Floor 1 - Unit 3
Hille Business Centre
132 St Albans Road
Watford, Herts, WD2 4AE
Tel: 01923 811999
Fax: 01923 811998
E-mail: info@technicalsigns.co.uk

Client	The Slug and Lettuce
Address/Job details	66-68 Deansgate Manchester M3 2EN Proposed Signs
Job No	
Drawn by	DN
Date	15/07/13
Scale	As specified (A3)
Drawing No	375765-3
Rev	