


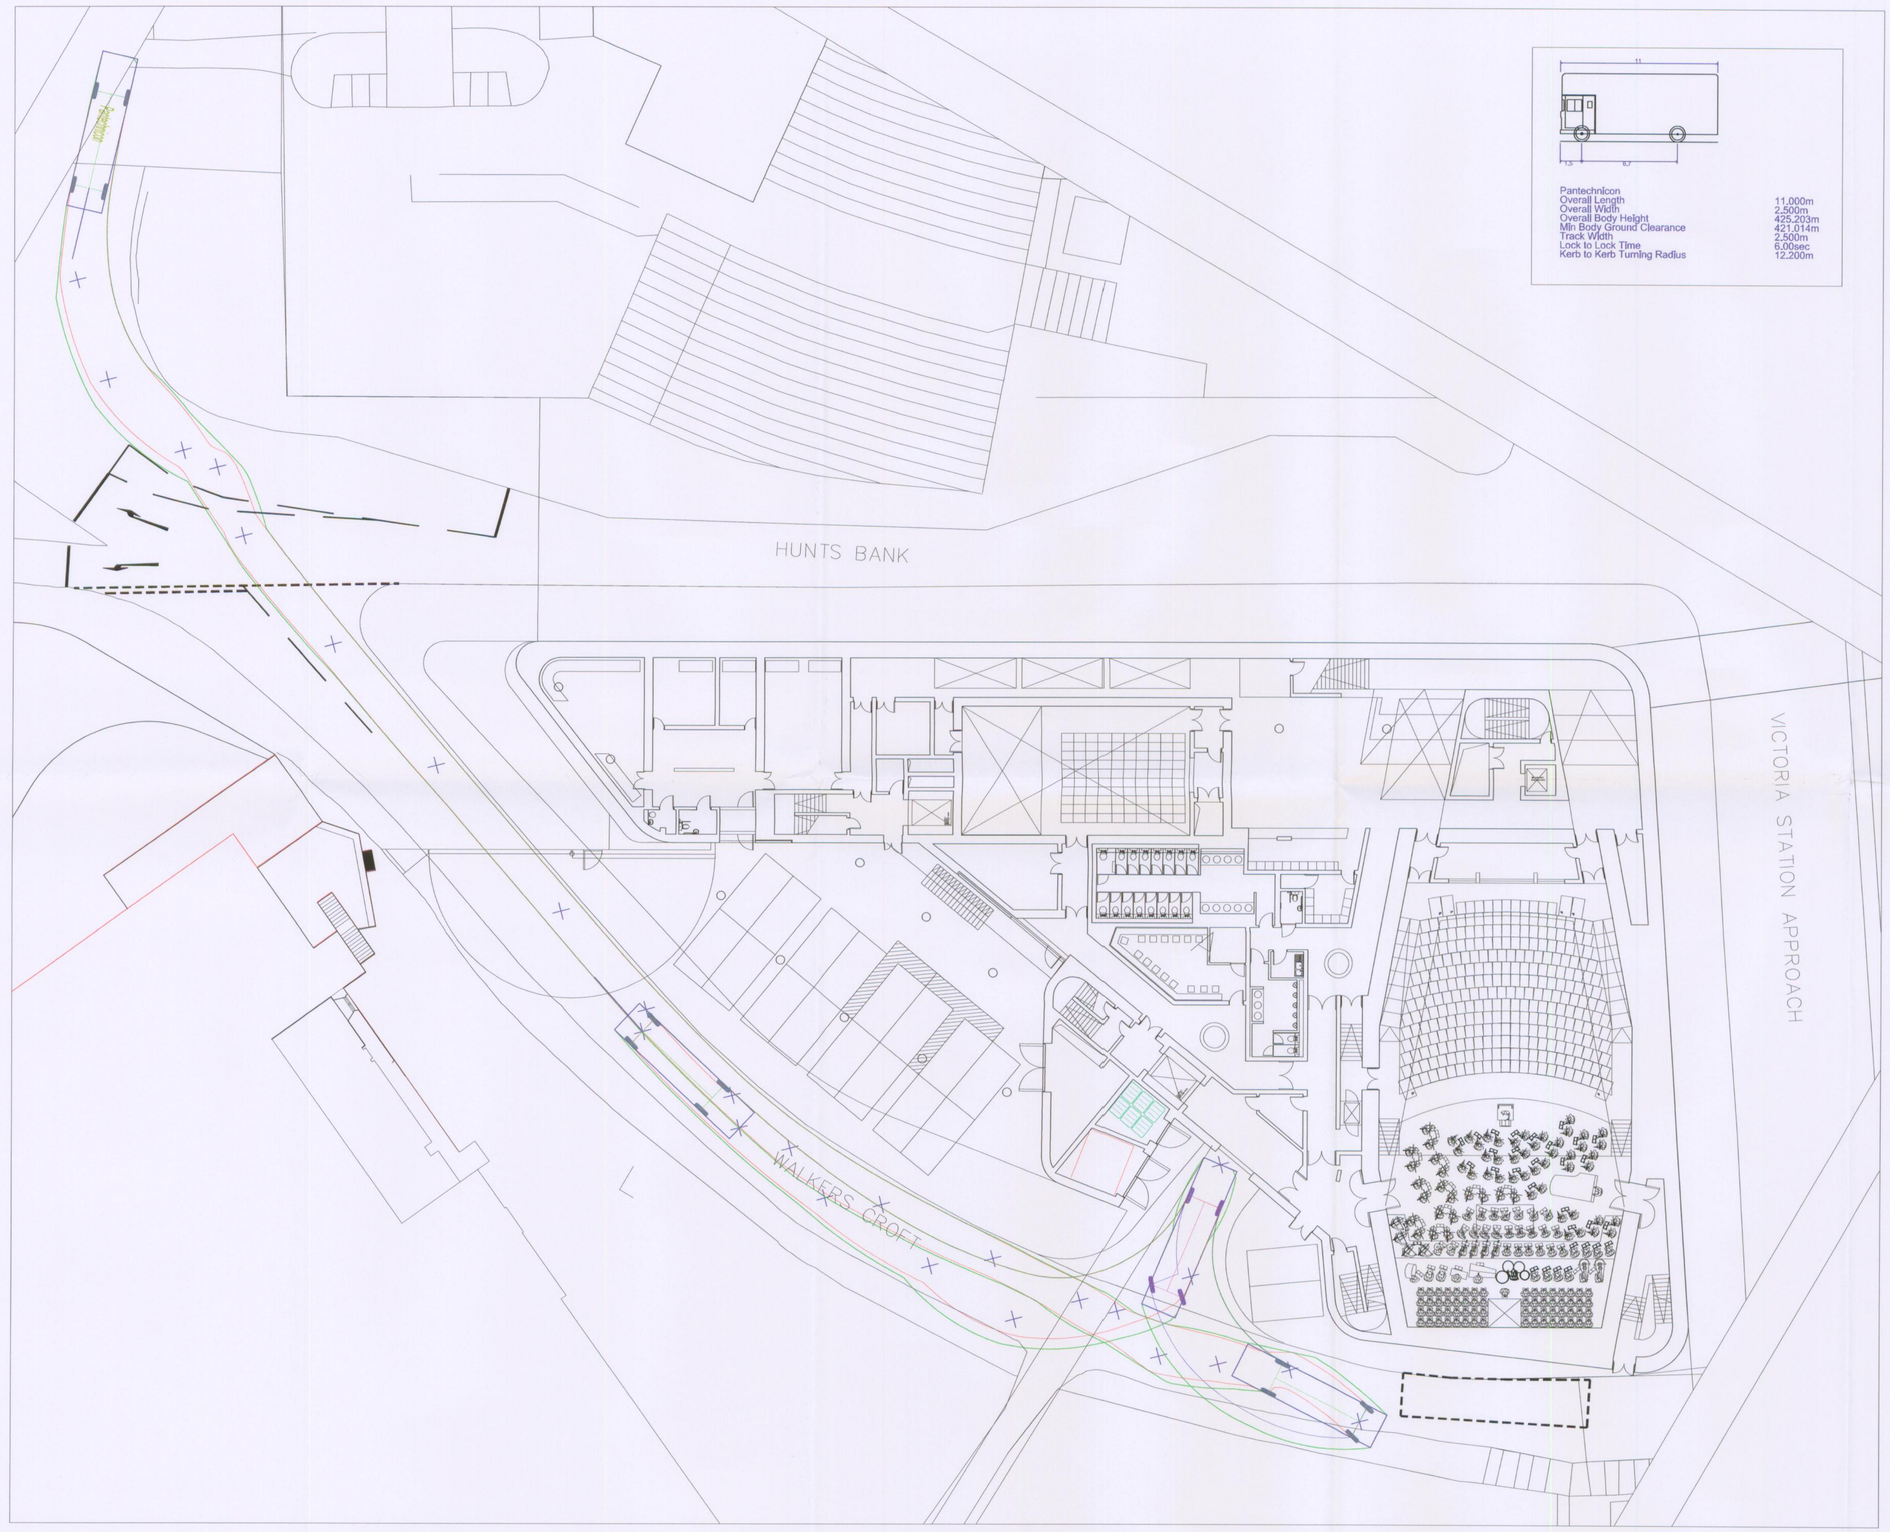


| | |
|---|---|
| Pantechnicon | |
| Overall Length | 11.000m |
| Overall Width | 2.500m |
| Overall Body Height | 425.203m |
| Min Body Ground Clearance | 421.014m |
| Track Width | 2.500m |
| Lock to Lock Time | 6.00sec |
| Kerb to Kerb Turning Radius | 12.200m |

NOTES

PLANNING
CKD
26 APR 2007

| No | DATE | DRAWN BY | CHECKED BY | AMENDMENT |
|---|---|---|---|---|

DRAWING STATUS
PRELIMINARY ISSUE

SKM
Alberton House
St Mary's Parsonage
Manchester
M3 2WJ
Telephone: (+44) 0161 833 4883
Facsimile: (+44) 0161 833 4761

CLIENT
CHETHAM'S SCHOOL OF MUSIC

PROJECT
CHETHAM'S SCHOOL OF MUSIC
SCHOOL EXTENSION

DRAWN BY IB 19/04/07
CHECKED BY LS

TITLE
SITE ACCESS, WALKERS CROFT
SWEPT PATH ANALYSIS
11m Pantechnicon

SCALE 1:200@A1
DRAWING No EU00451-skm02
AMDT e

© SINCLAIR KNIGHT MERZ (EUROPE) Ltd A1