

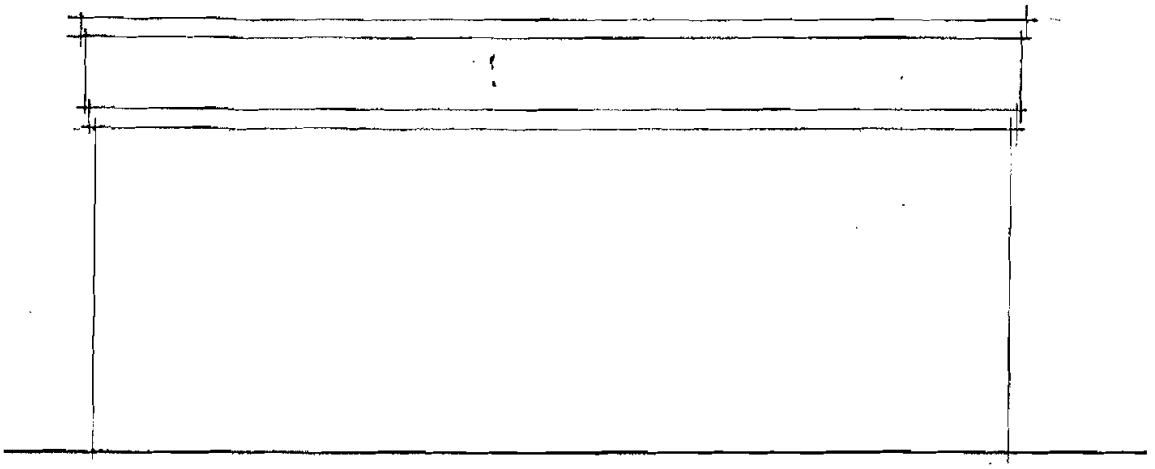


Side

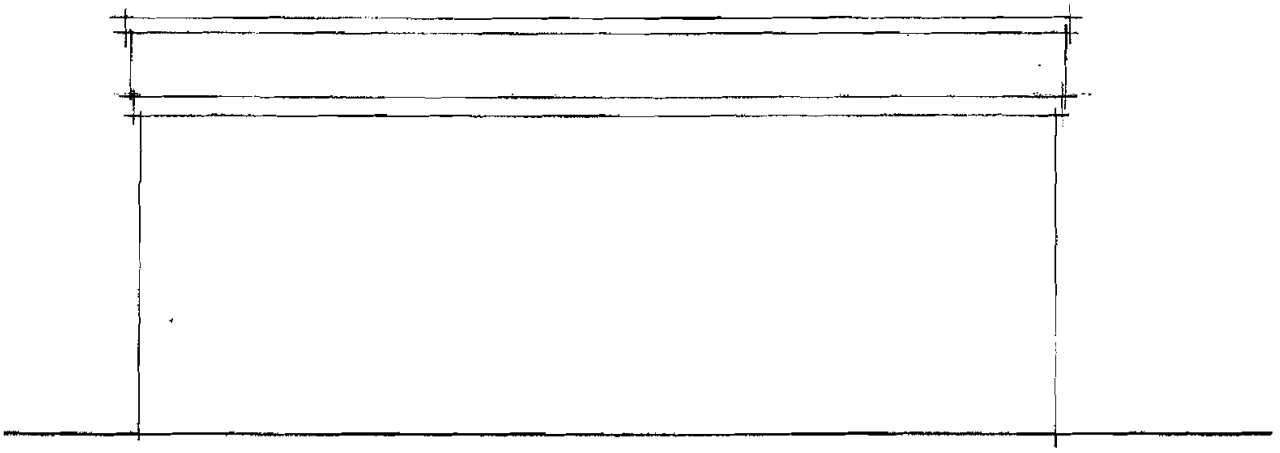

Side

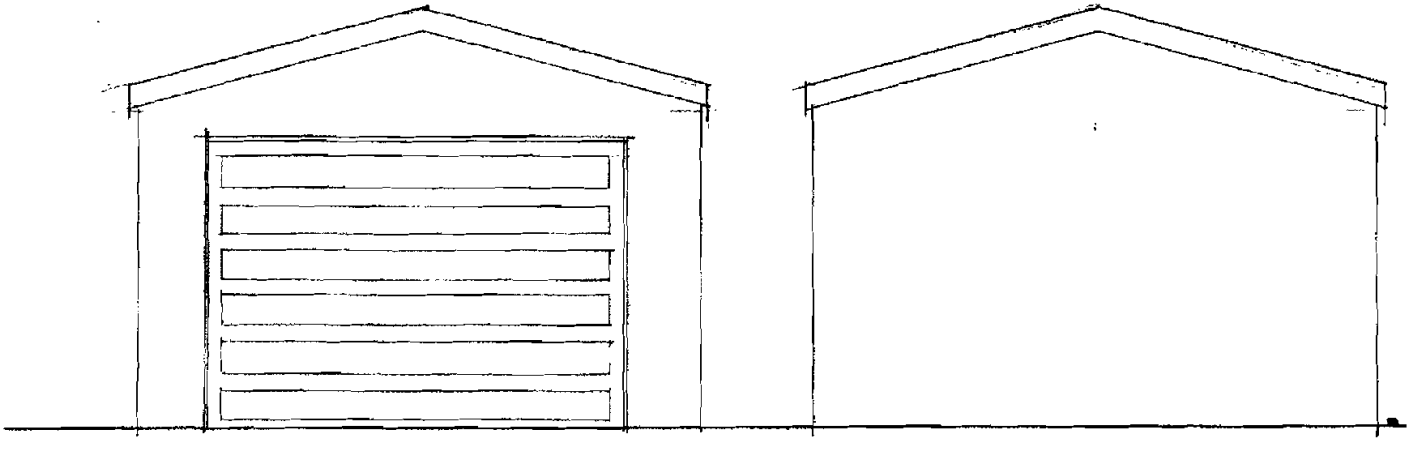

Front

Back

231 Rye bank Road Chorlton Mcr

Garage Elevations

Scale 1:50

Date May 08