

STREET SCENE ELEVATION

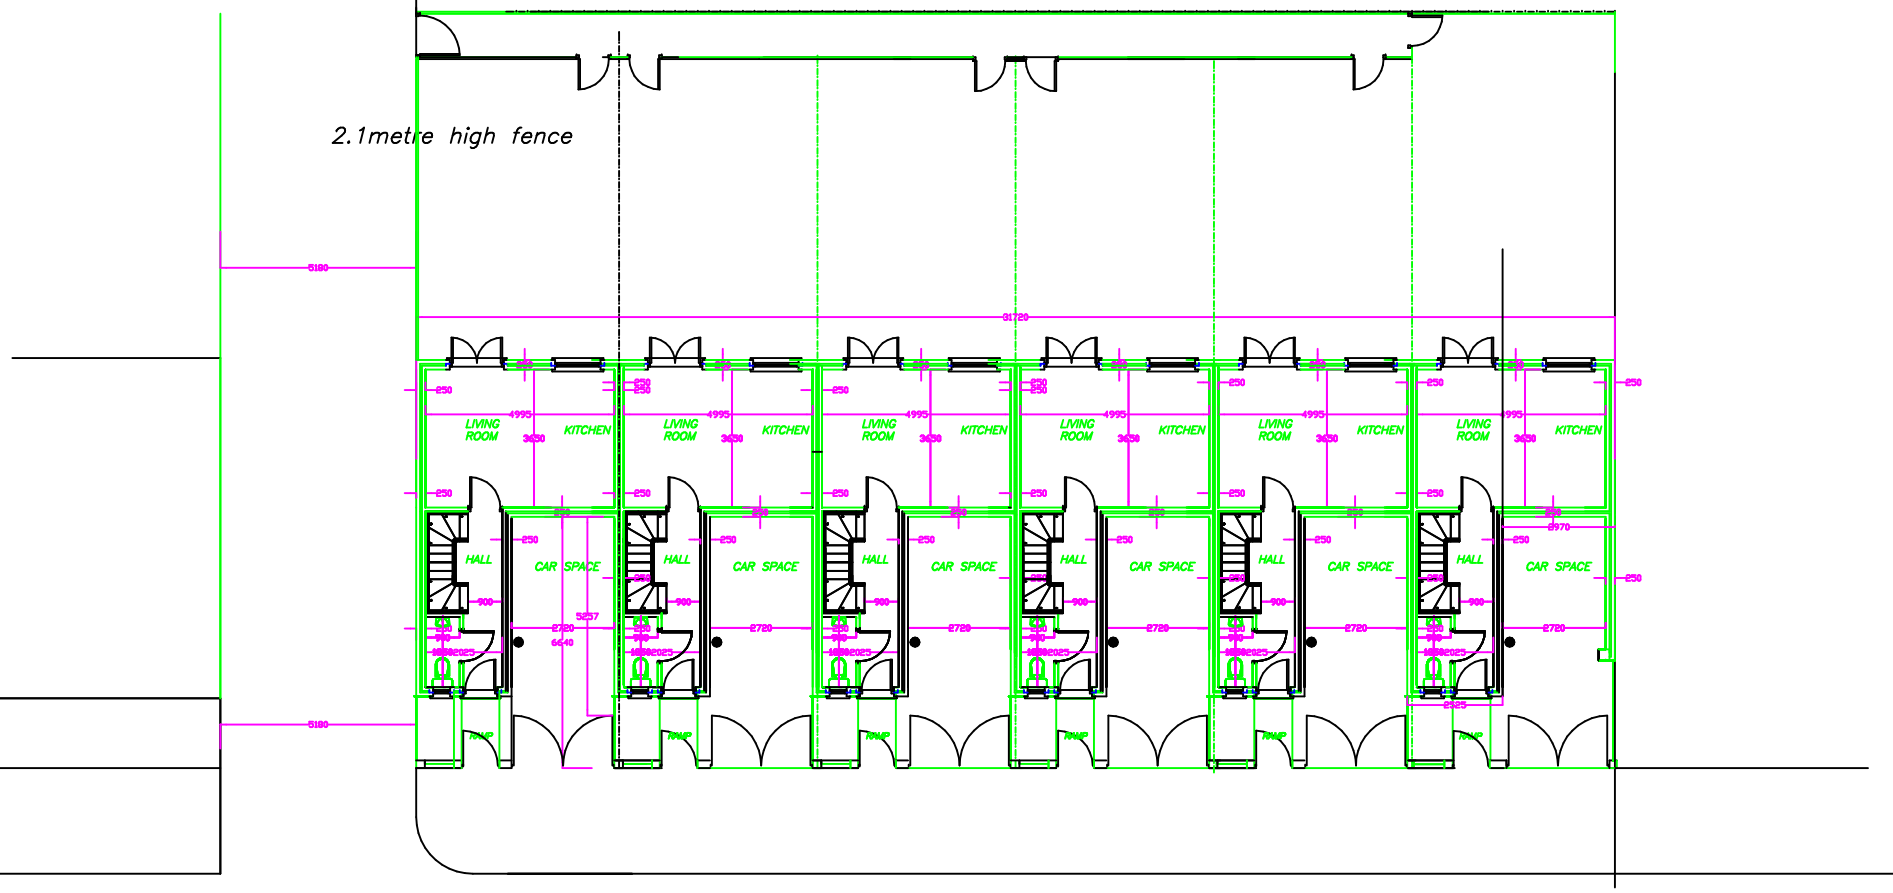

SITE PLAN

PROPOSED NEW TERRACED HOUSES (6-NO) ON LAND ON REGENT STREET, NEWTON HEATH,MANCHESTER FOR SPLASH PROPERTIES LTD.

SCALE:-1.200 DATE:- APRIL'11

lesfoey
BUILDING DESIGN CONSULTANTS

8,GLASSON WALK,
CHADDERTON,
OLDHAM,OL9 9DR
TEL&FAX: 0161-633-5057

ALL DIMENSIONS TO BE VERIFIED AT SITE PRIOR TO COMMENCEMENT OF WORKS BY APPOINTED CONTRACTOR.ANY DISCREPANCY IN THE DRAWING MUST BE REPORTED TO LES FOEY.WRITTEN DIMENSIONS TO BE TAKEN IN PREFERENCE TO SCALED OFF DIMENSIONS.

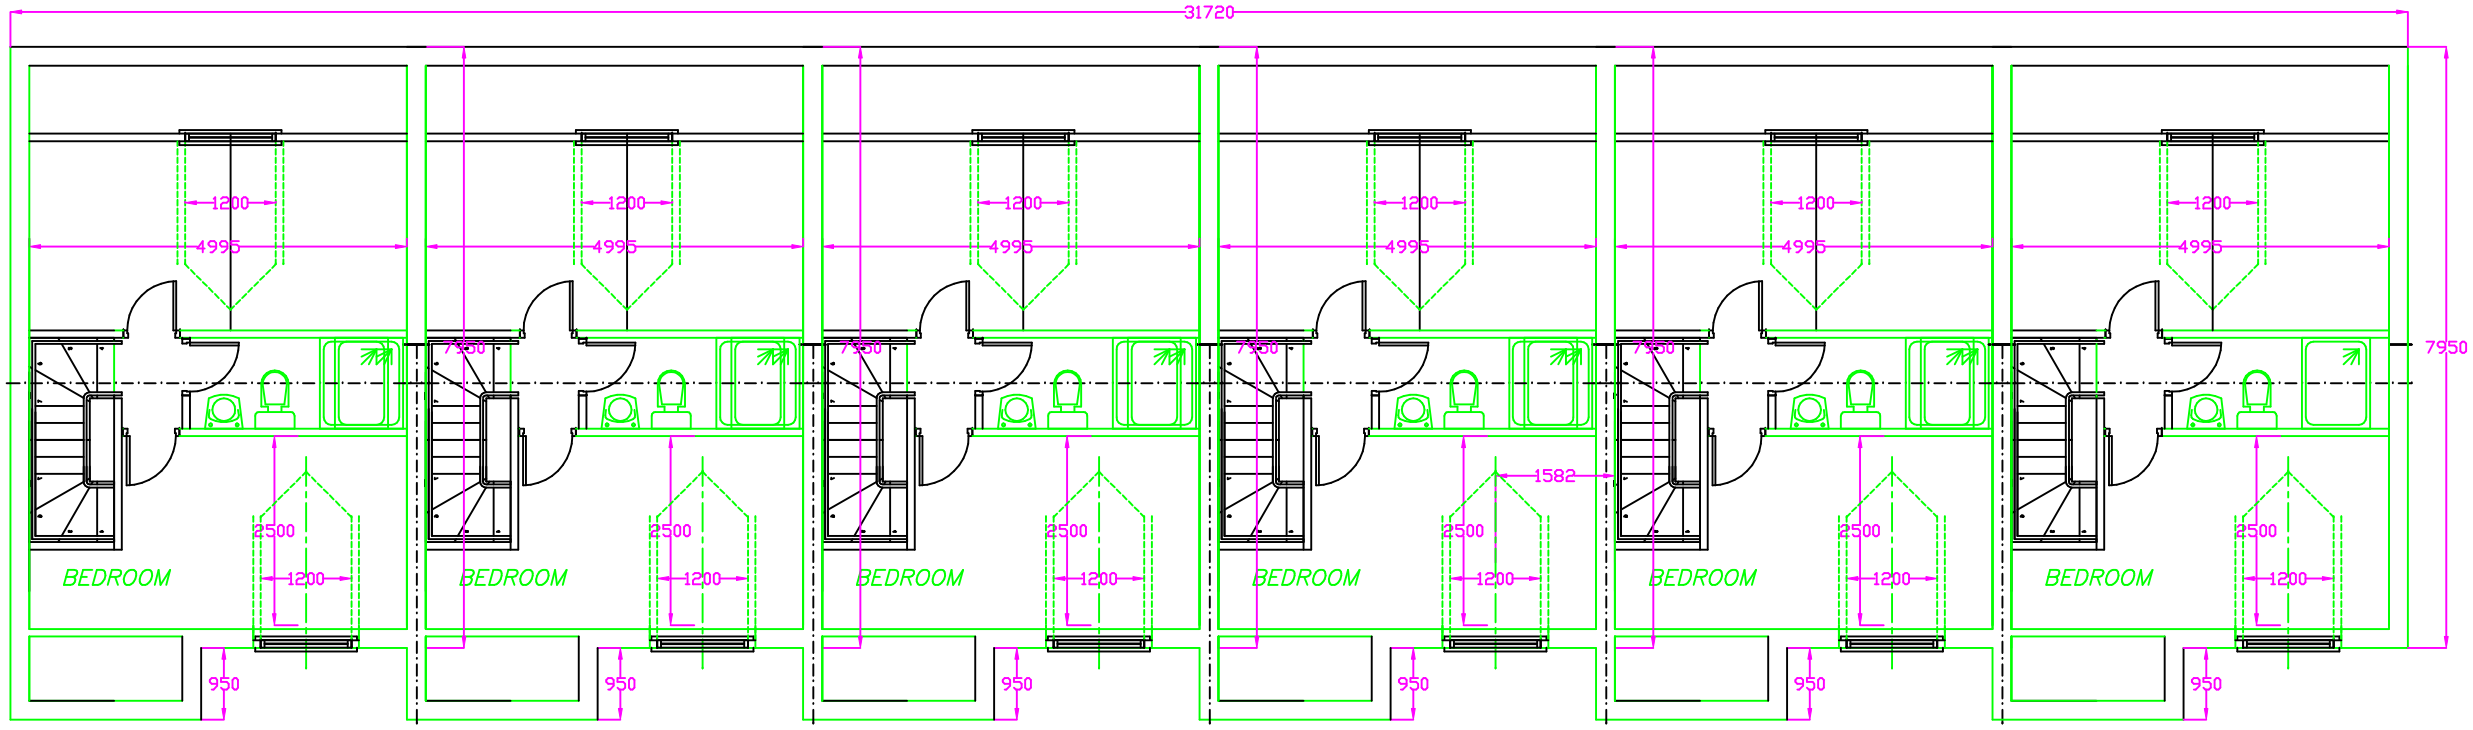

PROPOSED SECOND FLOOR PLAN

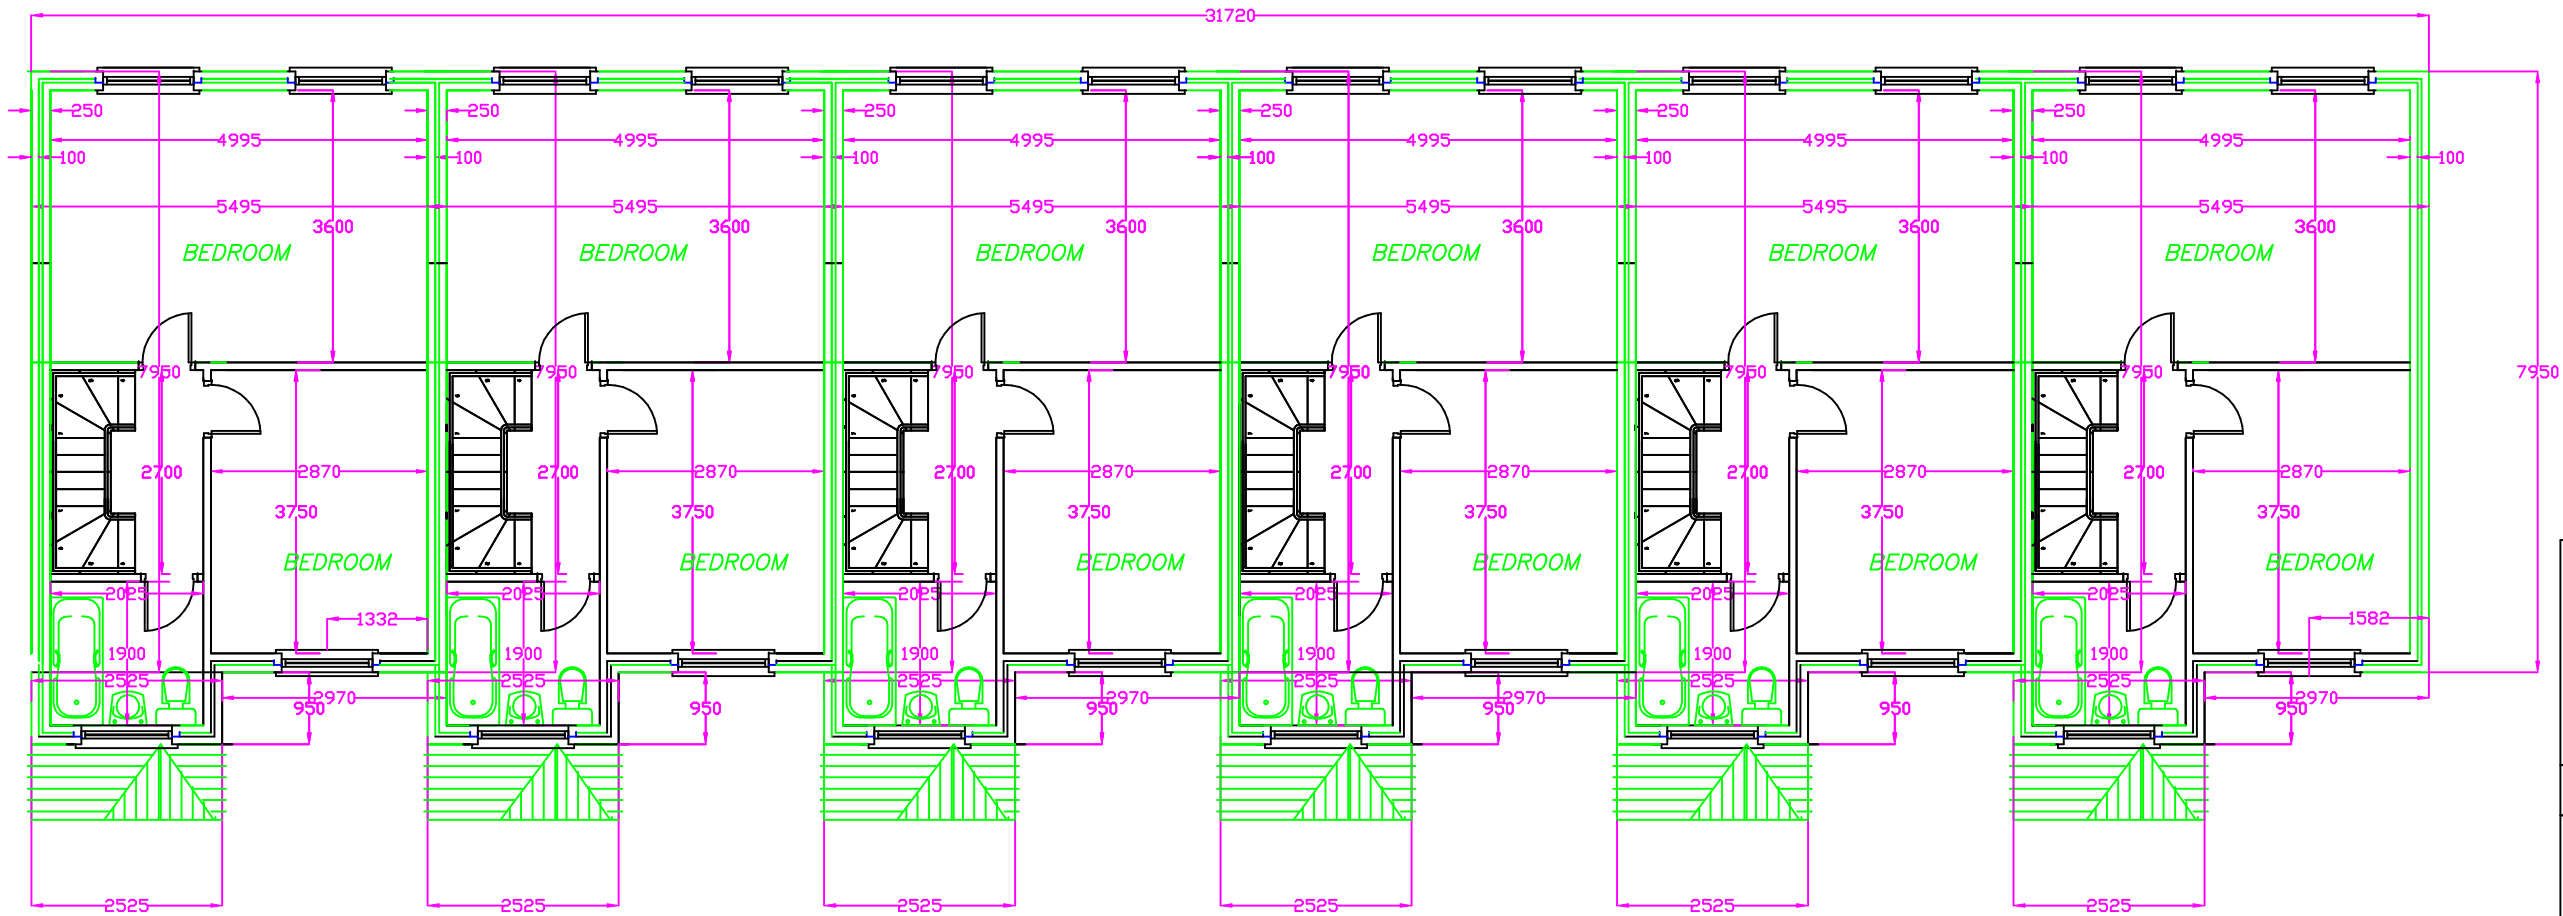

PROPOSED FIRST FLOOR PLAN

PROPOSED NEW TERRACED HOUSES (6–NO) ON LAND ON REGENT STREET, NEWTON HEATH,MANCHESTER FOR SPLASH PROPERTIES LTD.

SCALE:–1.100 DATE:– DEC'11

les foey
BUILDING DESIGN CONSULTANTS

8,GLASSON WALK,
CHADDERTON,
OLDHAM,OL9 9DR
TEL&FAX: 0161–633–5057

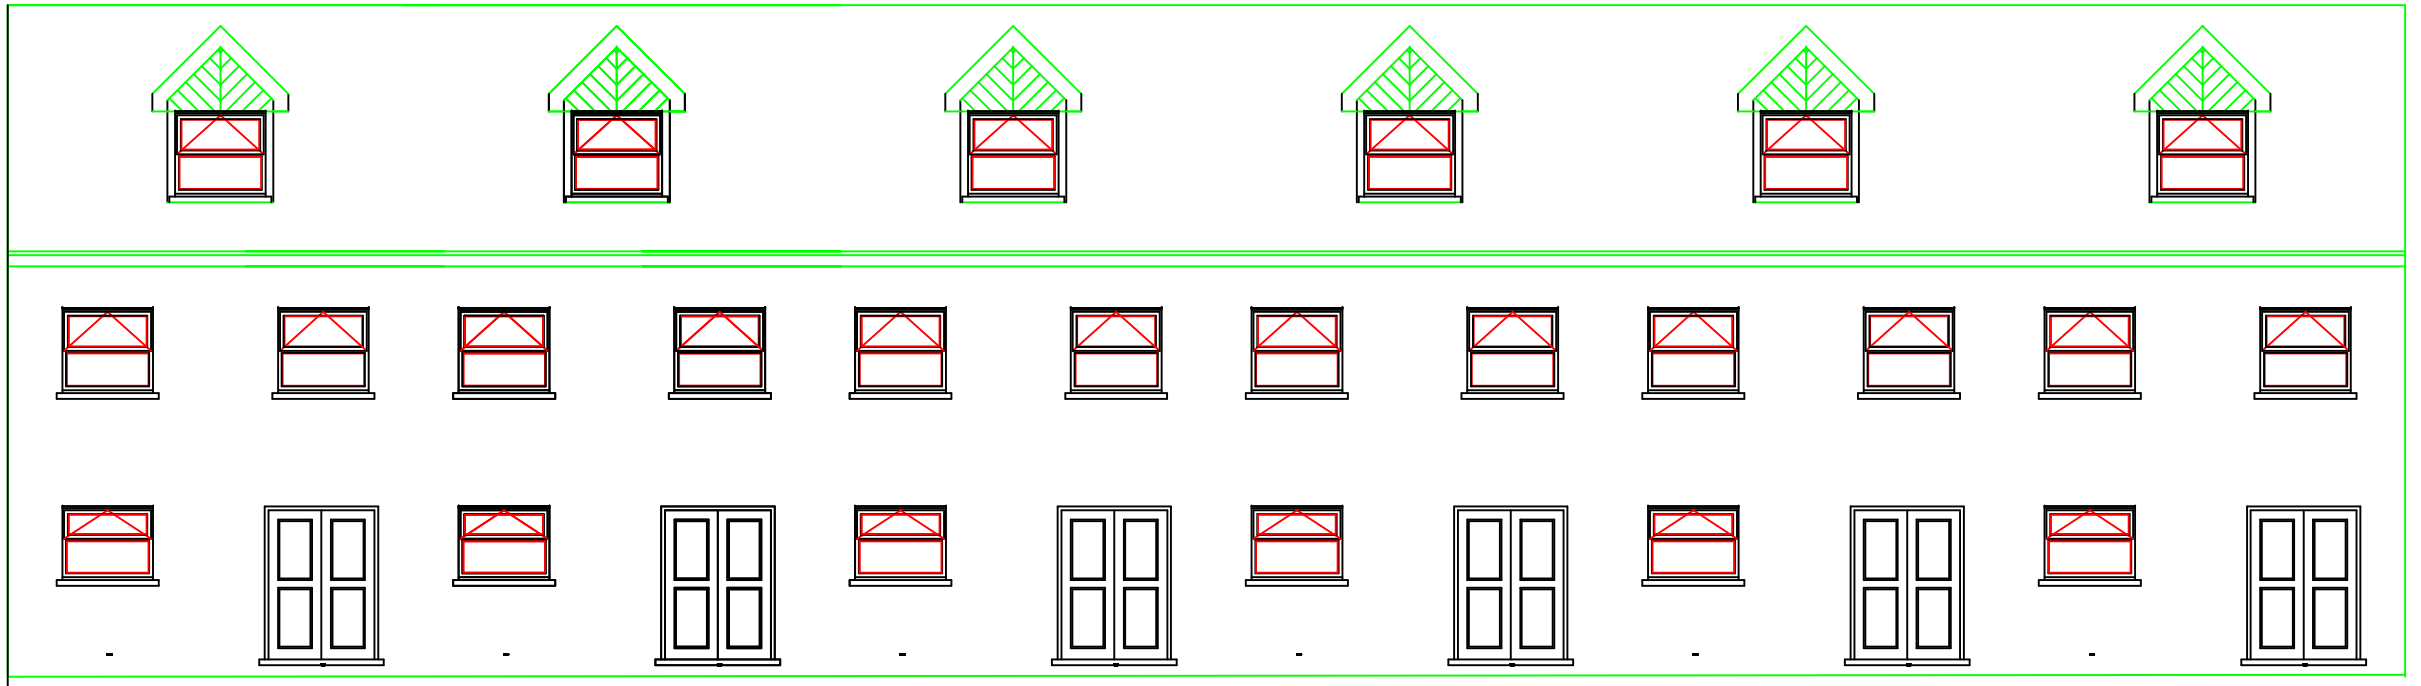

PROPOSED REAR ELEVATION



PROPOSED FRONT ELEVATION

SITE PLAN

PROPOSED NEW TERRACED HOUSES (6-NO) ON LAND ON REGENT STREET, NEWTON HEATH,MANCHESTER FOR SPLASH PROPERTIES LTD.

SCALE:-1.100 DATE:- DEC'11

les foey
BUILDING DESIGN CONSULTANTS

8,GLASSON WALK,
CHADDERTON,
OLDHAM,OL9 9DR
TEL&FAX: 0161-633-5057

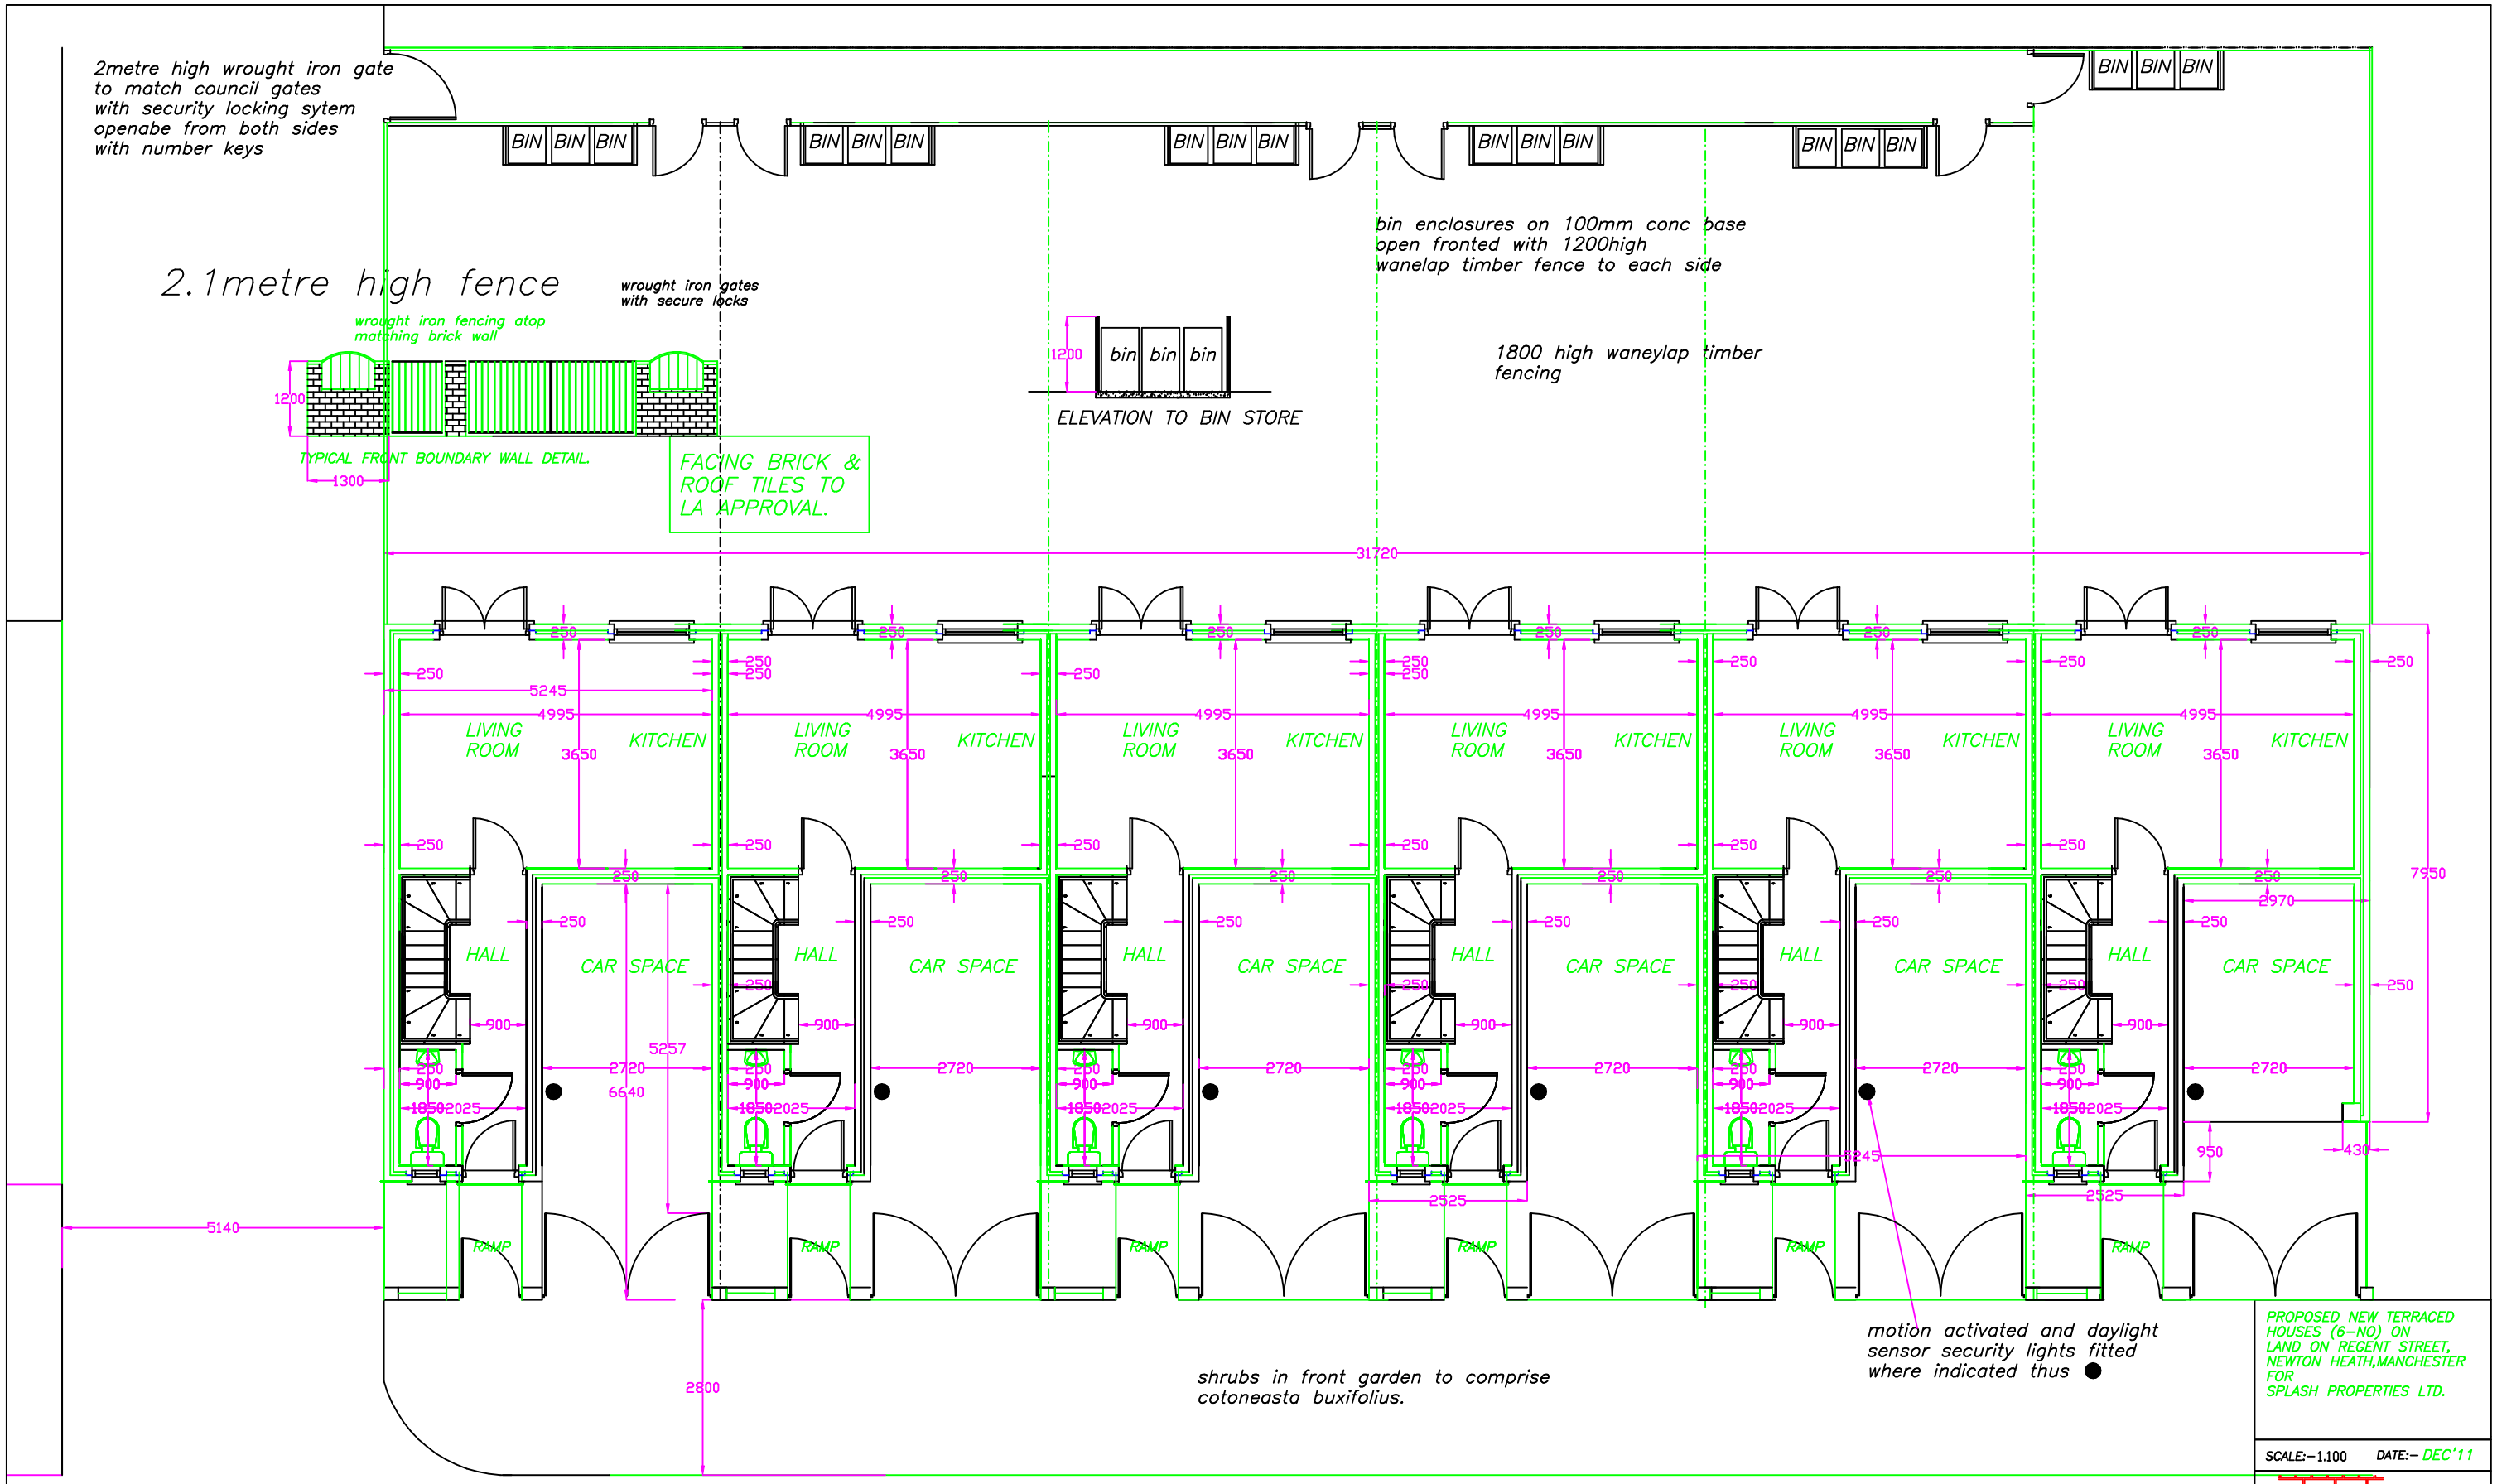

PROPOSED NEW TERRACED HOUSES (6-NO) ON LAND ON REGENT STREET, NEWTON HEATH,MANCHESTER FOR SPLASH PROPERTIES LTD.

SCALE:-1.100 DATE:- DEC'11

les foey
BUILDING DESIGN CONSULTANTS
8,GLASSON WALK,
CHADDERTON,
OLDHAM,OL9 9DR
TEL&FAX: 0161-633-5057

PROPOSED GROUND FLOOR PLAN

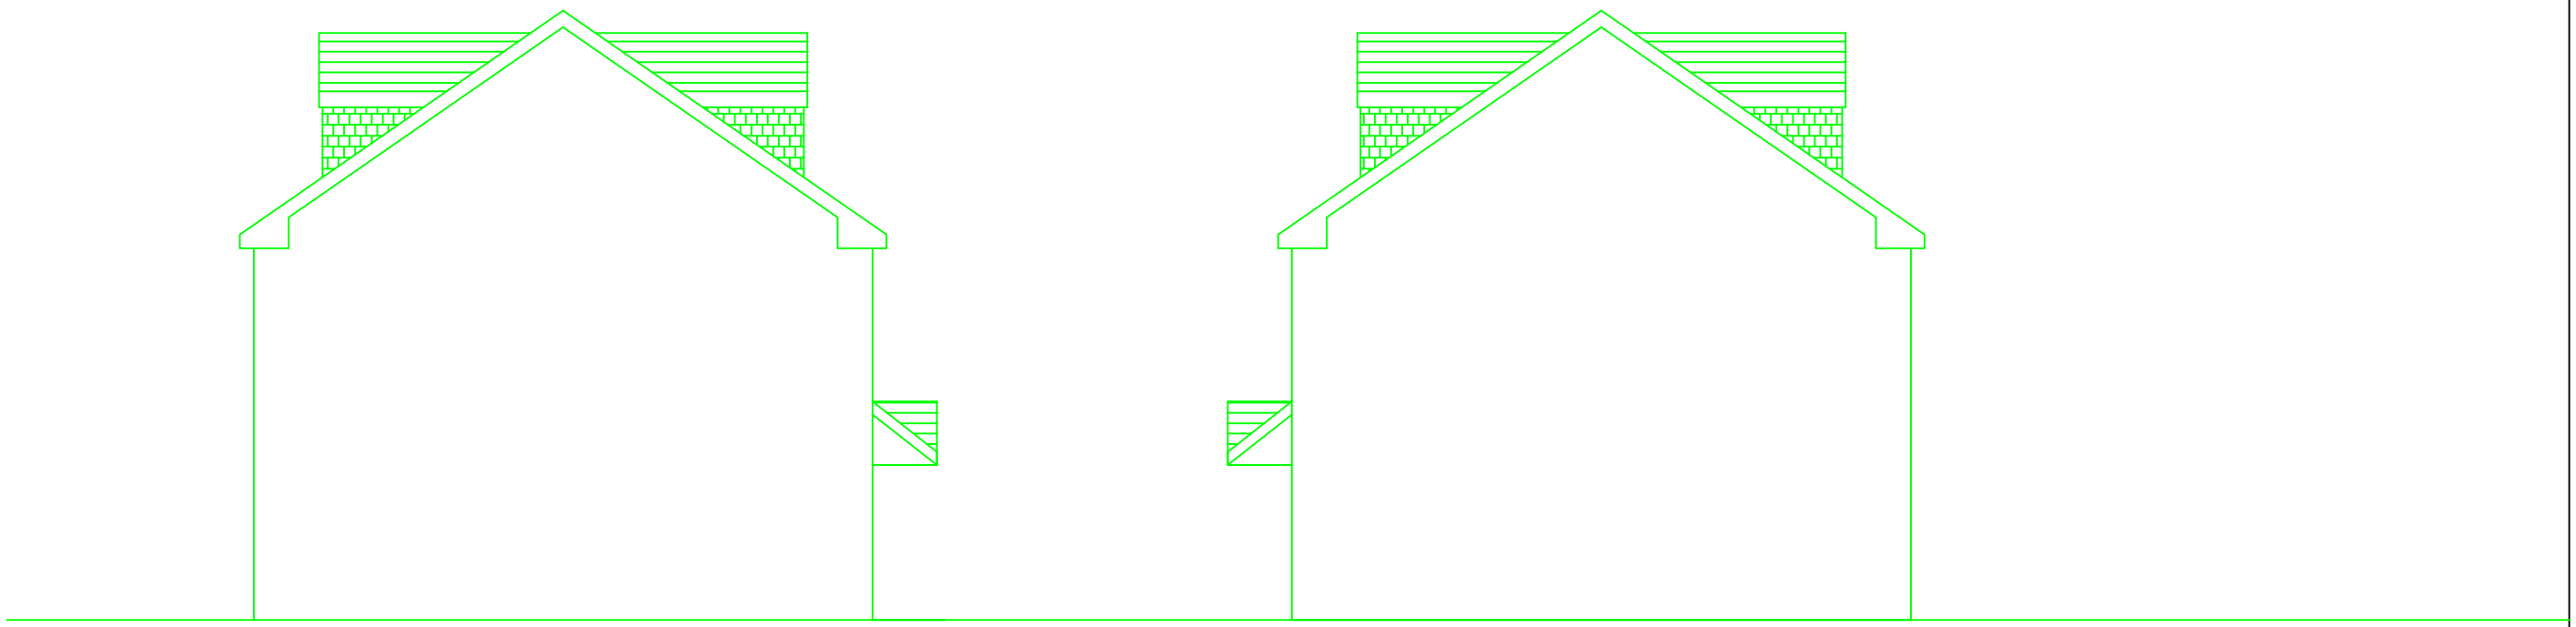

PROPOSED SIDE ELEVATIONS

PROPOSED NEW TERRACED
HOUSES (6–NO) ON
LAND ON REGENT STREET,
NEWTON HEATH,MANCHESTER
FOR
SPLASH PROPERTIES LTD.

SCALE:–1.100 DATE:– DEC'11

lesfoey
BUILDING
DESIGN CONSULTANTS

8,GLASSON WALK,
CHADDERTON,
OLDHAM,OL9 9DR
TEL&FAX: 0161–633–5057

SITE PLAN