This drawing is the property of Technical Signs and must not be reproduced in part or in full without prior consent of Technical Signs.

Plan

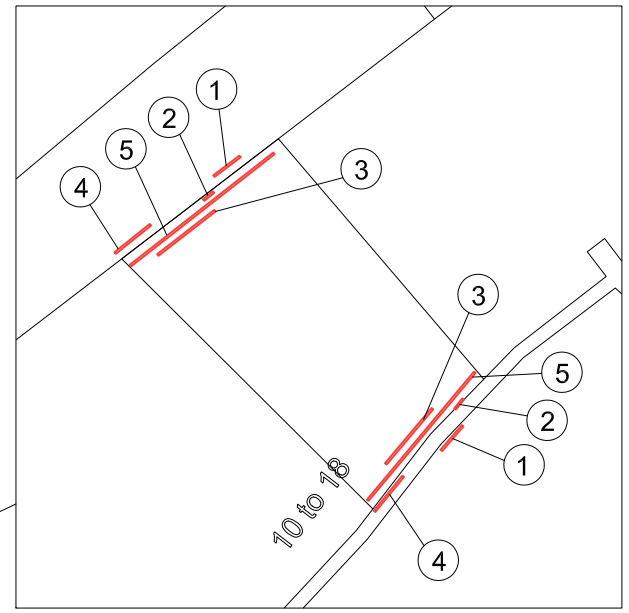

Block Plan
Scale 1:500

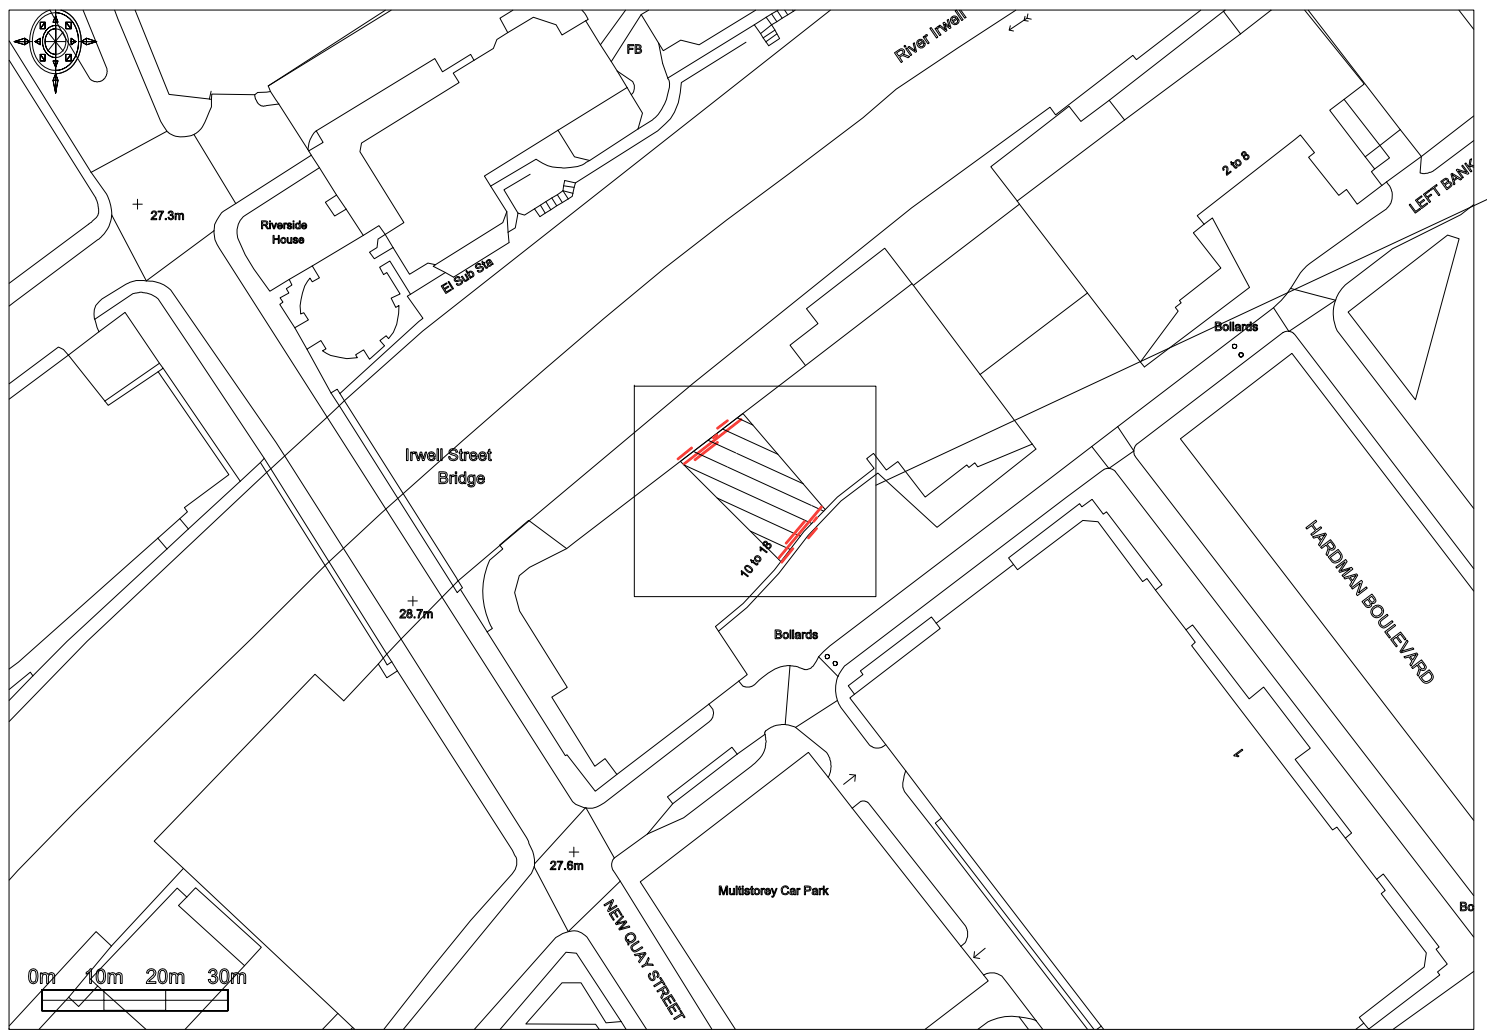

Site Plan
Scale 1:1250

1. Window mounted roundel x2
2. Menu x2
3. Text x2
4. Vinyl logo x2
5. LED lightline x2

Technical Signs
Floor 1 - Unit 3
Hille Business Centre
132 St Albans Road
Watford, Herts, WD2 4AE
Tel: 01923 811999
Fax: 01923 811998
E-mail: info@technicalsigns.co.uk

Client: Zizzi
Address/Job details: Unit 5B Leftbank, Spinningfields, Manchester, M3 3DS
Site Plan
Job No:
Drawn by: DN
Date: 09/12/11
Scale: As specified (A3)
Drawing No: 308003-5
Rev: