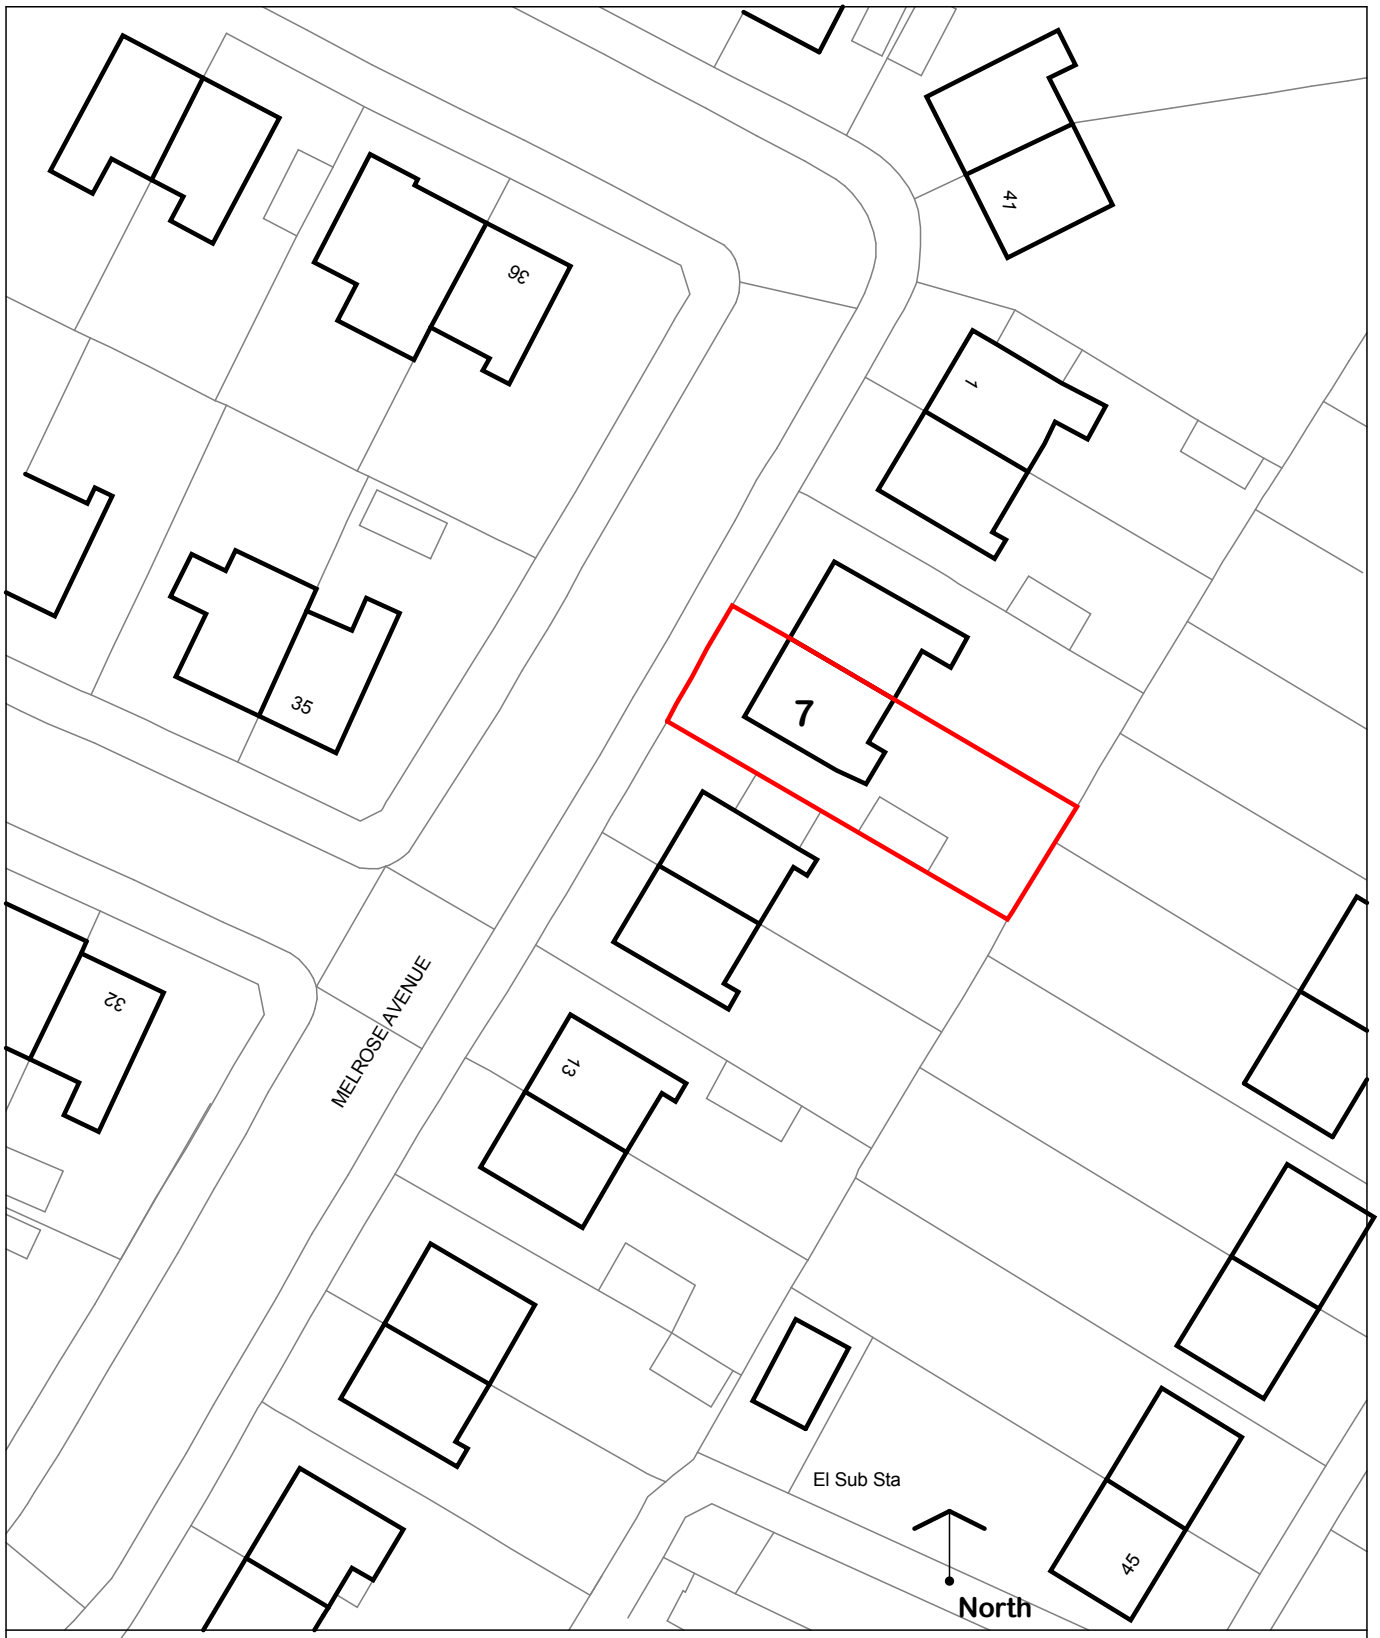

Mr Anthony Froggett and Dr Ina Bogelsang

7 Melrose Avenue Burnage M20 6SS

SITE PLAN

JANUARY 2012

ALAN JAMES HURST.
CHARTERED ARCHITECT
TEL: 0161 456 1203

Scale 1:500 at A4

11/655/06