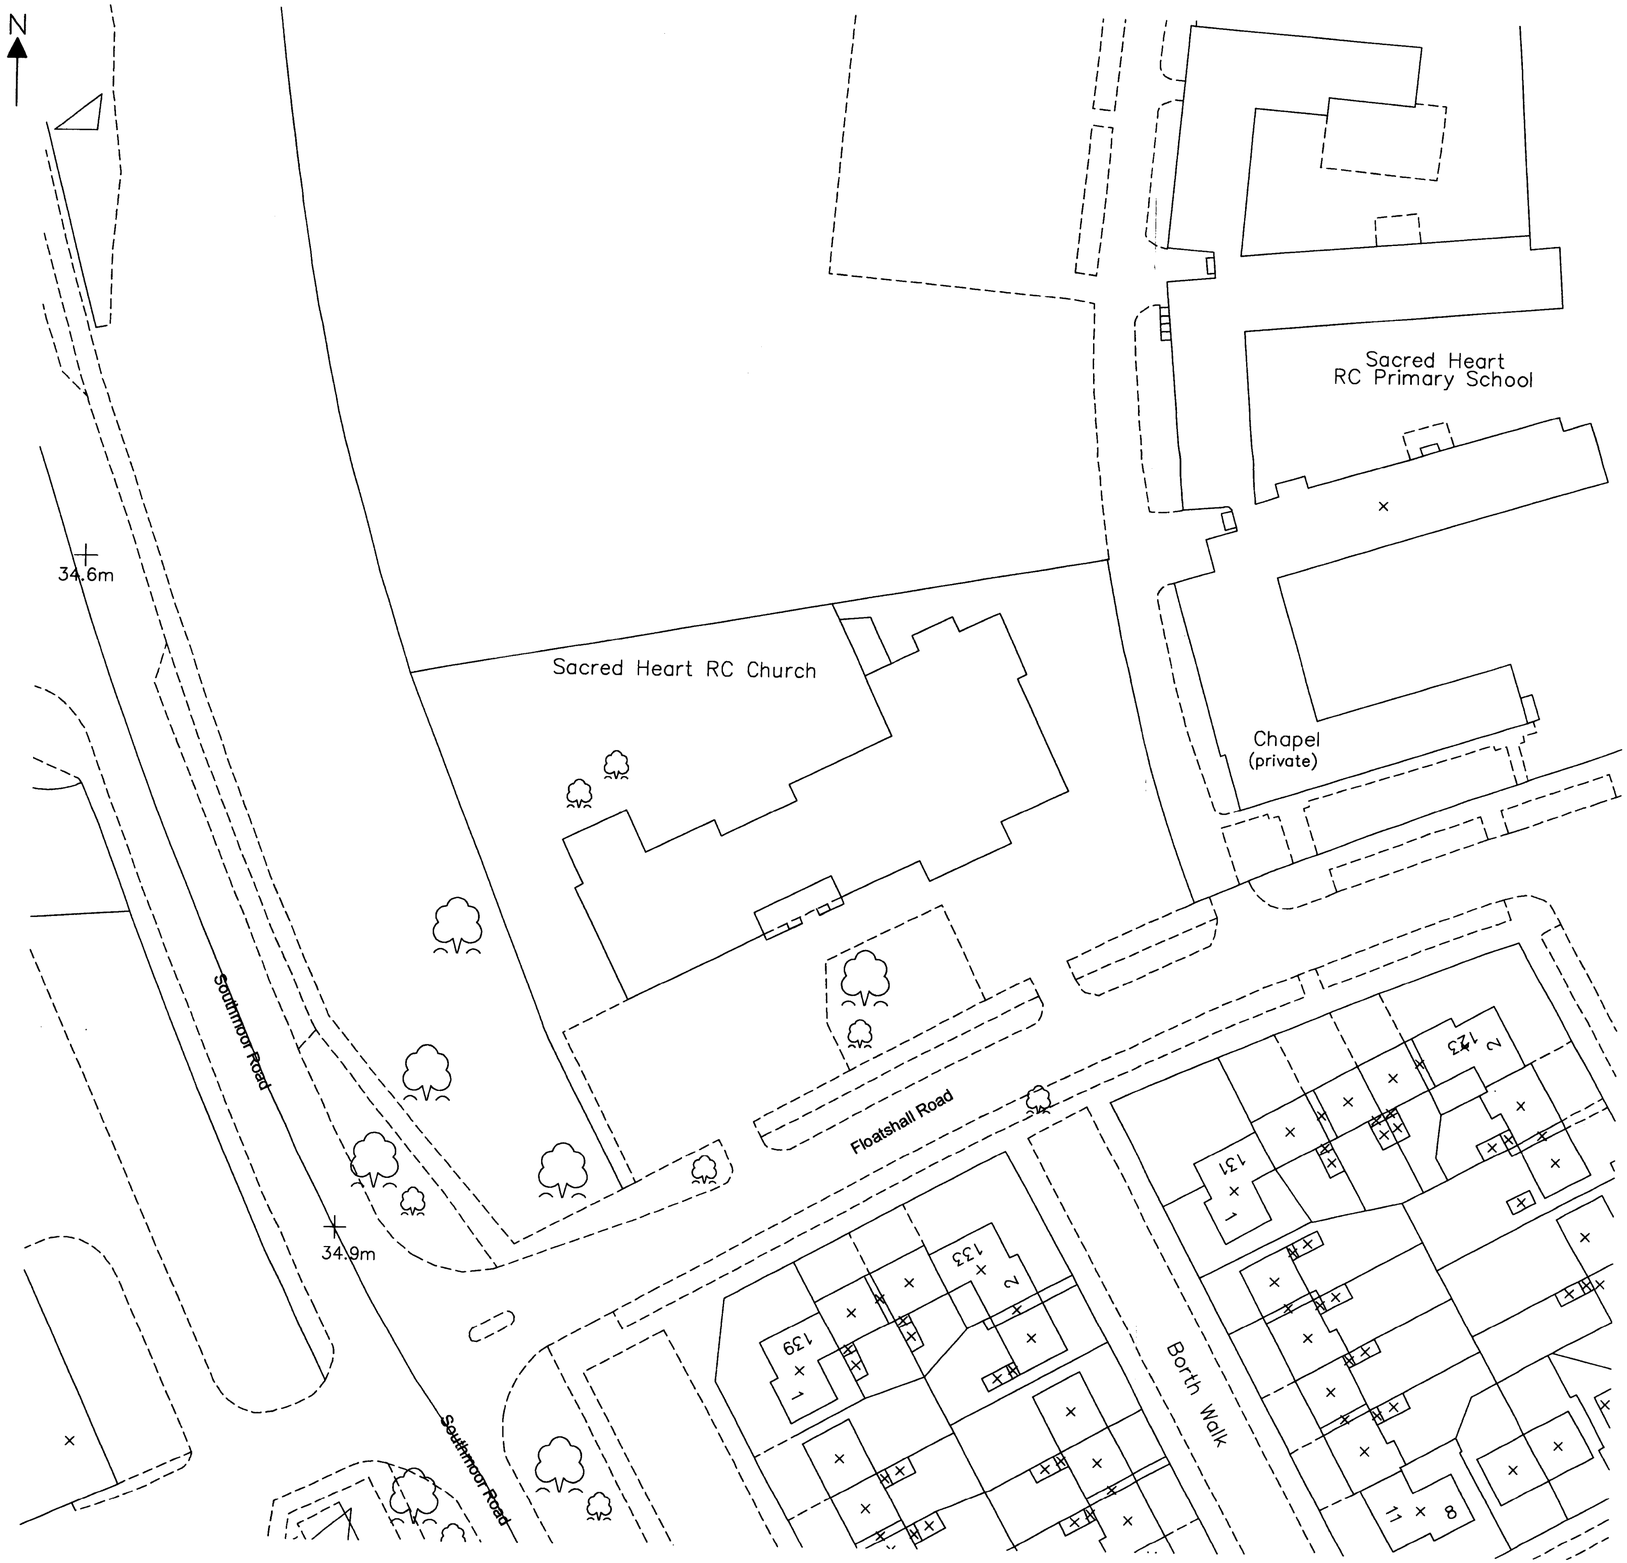

PLANNING
ACK'D
13 NOV 2008

HULME UPRIGHT MANNING
ARCHITECTS TOWN PLANNERS INTERIOR DESIGNERS

Barclay House
35 Whitworth Street West
Manchester
M1 5NG

MANCHESTER
STOKE-ON-TRENT

Tel: 0161 237 1767
Fax: 0161 237 1757
Email - manc@hum-arch.co.uk

Client
CREATIVE_SUPPORT

Project
M0653

Title
SITEMAP

Date 13/10/08 Drawn SH
Scale 1:500 Checked

Drawing No. Revision
[-]