


AEW Architects
Century Buildings
St. Mary's Parsonage
Manchester M3 2DD
t. +44 (0) 161-214 4370
f. +44 (0) 161-214 4371

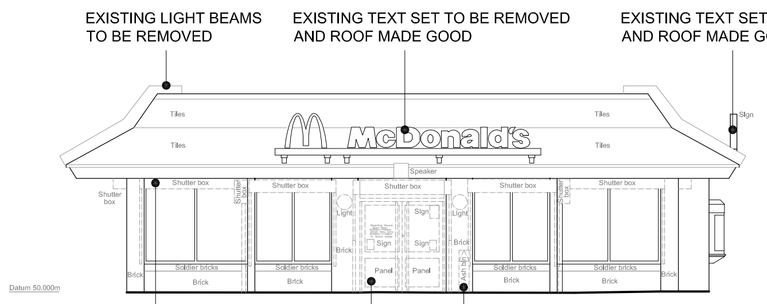

ELEVATION 1

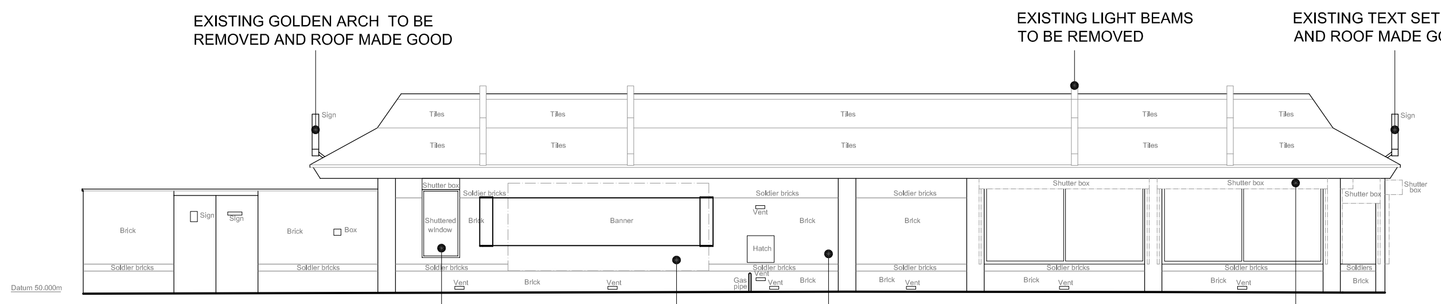

ELEVATION 2

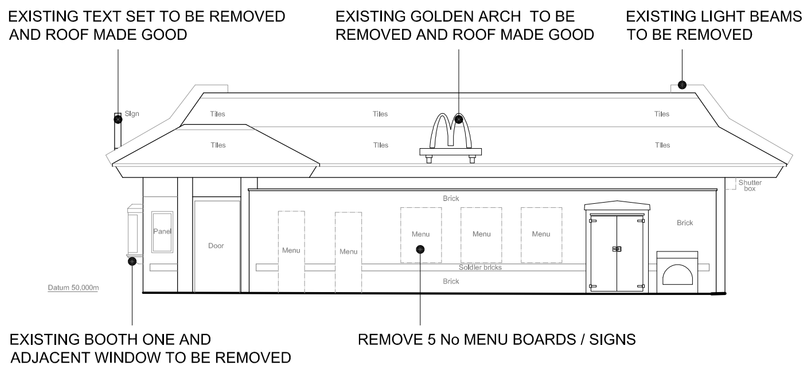

ELEVATION 3



ELEVATION 4

EXISTING ELEVATIONS


Notes:
All drawings to be read in conjunction with all other drawings as noted on issue sheet.

All existing signage to be removed and discarded as McDonald's PM instruction. Any fixing holes, electrical cable penetrations etc to be made good, flush with surrounding finishes.


All surfaces that are to be re-sprayed, must be firstly treated with suitable primers as agreed with the McDonald's PM, prior to receiving new paint finish.

Drive thru booths including Servo-side to be clad in timber effect alu panels full height with inset break strips and curved corners. Alcoves in between booths are to be clad in full height alu panels finished in khaki green.


BUILDING FINISHES		
DESCRIPTION	EXISTING	PROPOSED
WALLS	BRICK	BRICK
ROOF	TILED	TILED
WINDOW FRAMES	WHITE ALUMINIUM	ALUMINIUM PAINTED WITH KHAKI GREEN RAL 6015
SOFFIT & FASCIAS	WHITE ALUMINIUM	ALUMINIUM PAINTED WITH KHAKI GREEN RAL 6015
DOORS	WHITE ALUMINIUM	ALUMINIUM PAINTED WITH KHAKI GREEN RAL 6015
BOOTH WINDOWS (inc surrounds)	WHITE ALUMINIUM	ALUMINIUM PAINTED WITH KHAKI GREEN RAL 6015 WITH TIMBER EFFECT ALUMINIUM SURROUND

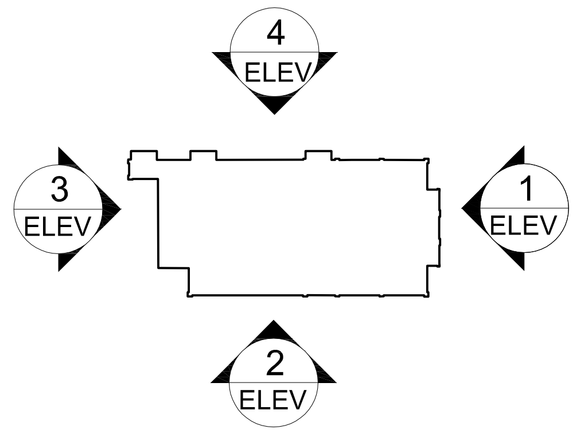


PLAN - NTS

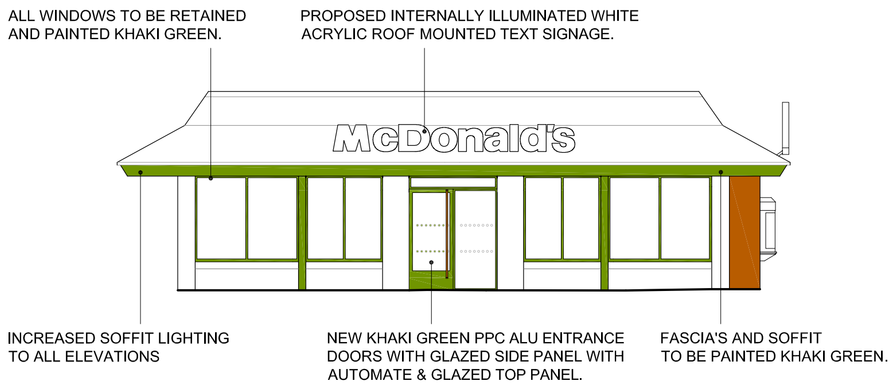


ELEVATION 1

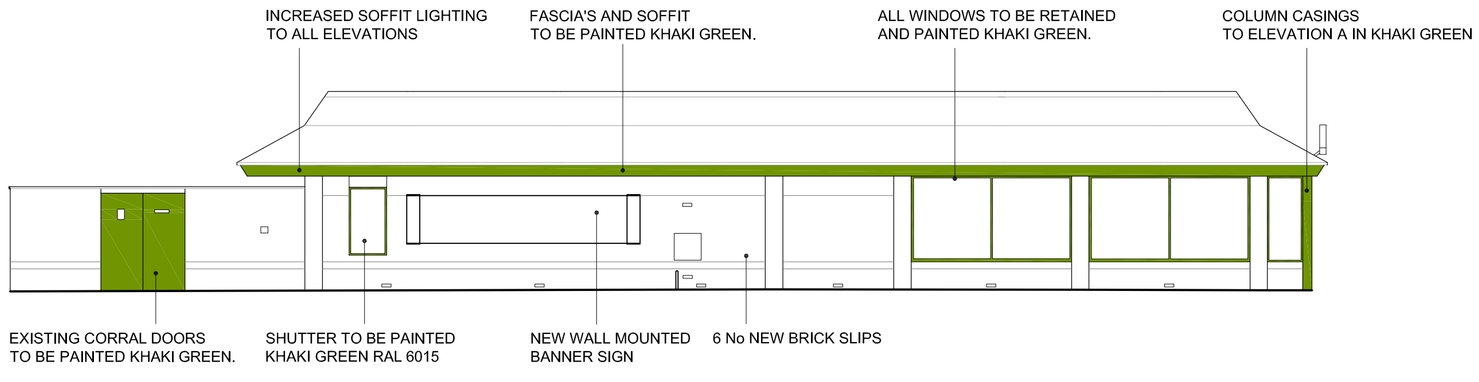

ELEVATION 2

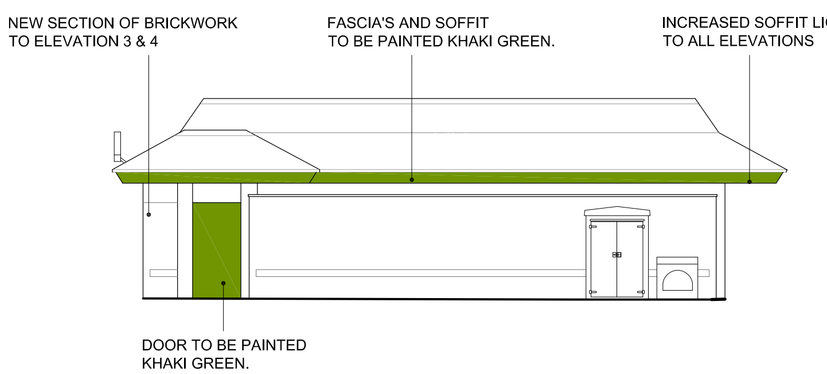

ELEVATION 3

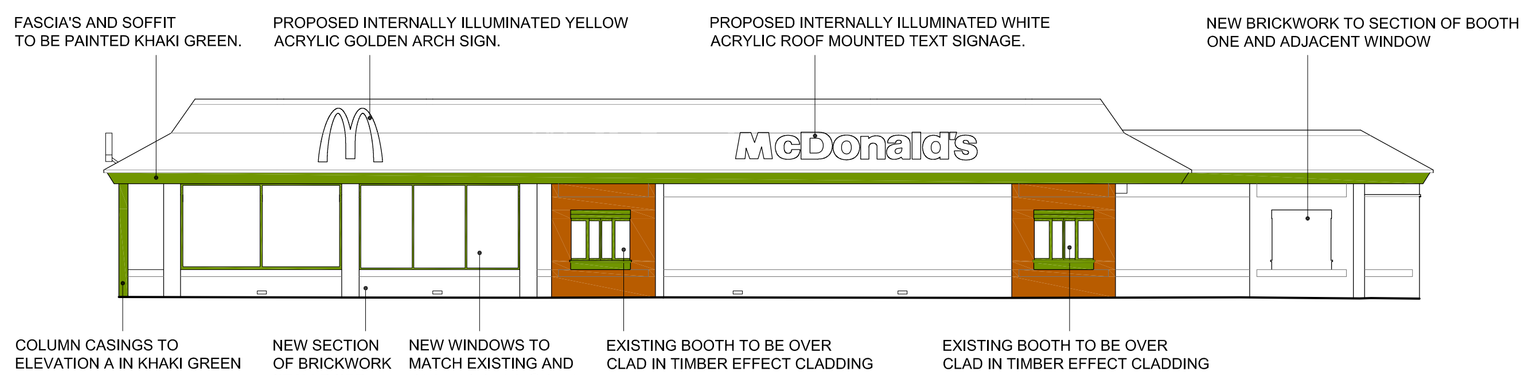

ELEVATION 4

PROPOSED ELEVATIONS

SCALE BAR
0 5 10m

REV.	DATE.	DRAWING REVISIONS.	BY.	CHECKED
B	05.02.10	DRAWING UPDATED DURING STAGE 2 DESIGN	AI	DP
A	27.01.10	DETAILS AMENDED AFTER STAGE ONE MEETING. REPAIRS TO EXTERNAL BRICK SLIPS ON NON DRIVE THRU ELEVATION, AND SHUTTER RETAINED TO CREW ROOM	MJWS	DP

GENERAL NOTES:
All works are to be undertaken in accordance with the Building Regulations and the latest British Standards.
All proprietary materials and products are to be used strictly in accordance with the manufacturers recommendations.
All dimensions to be checked on site prior to construction.

PROPOSED DEVELOPMENT AT :–
674 ALTRINCHAM ROAD
BAGULEY, M23 9AA

STORE No :–
1062

ON BEHALF OF :–
McDonald's Restaurants Ltd

DRAWING TITLE :–
Existing & Proposed Elevations

DRAWN BY	CHECKED BY	DRAWING No.	REV No.
MJWS	DP	4178_1062_05	B
SCALE & SIZE	DATE		
1:100@A1	04.01.10		

AEW Architects
Century Buildings
St. Mary's Parsonage
Manchester M3 2DD
t. +44 (0) 161-214 4370
f. +44 (0) 161-214 4371