




Elevation 1

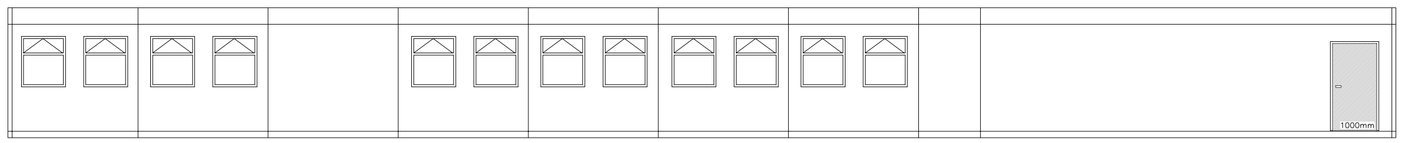


Elevation 2

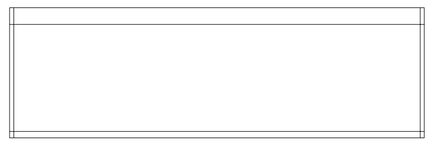


Elevation 3

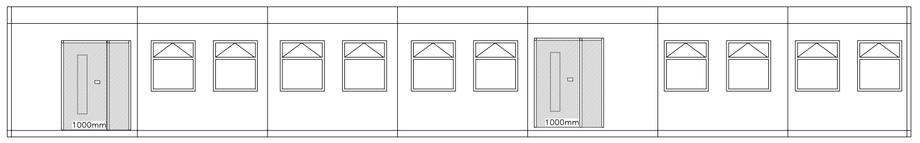

Elevation 4

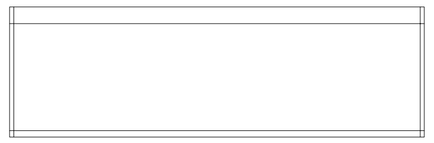


Elevation 6

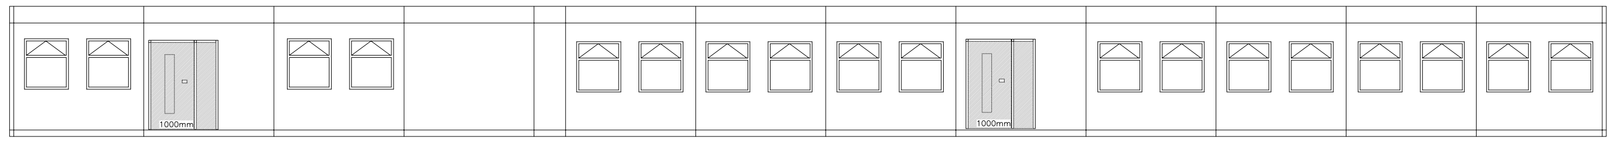

Elevation 5

Proposed Elevations


ELEVATION 3

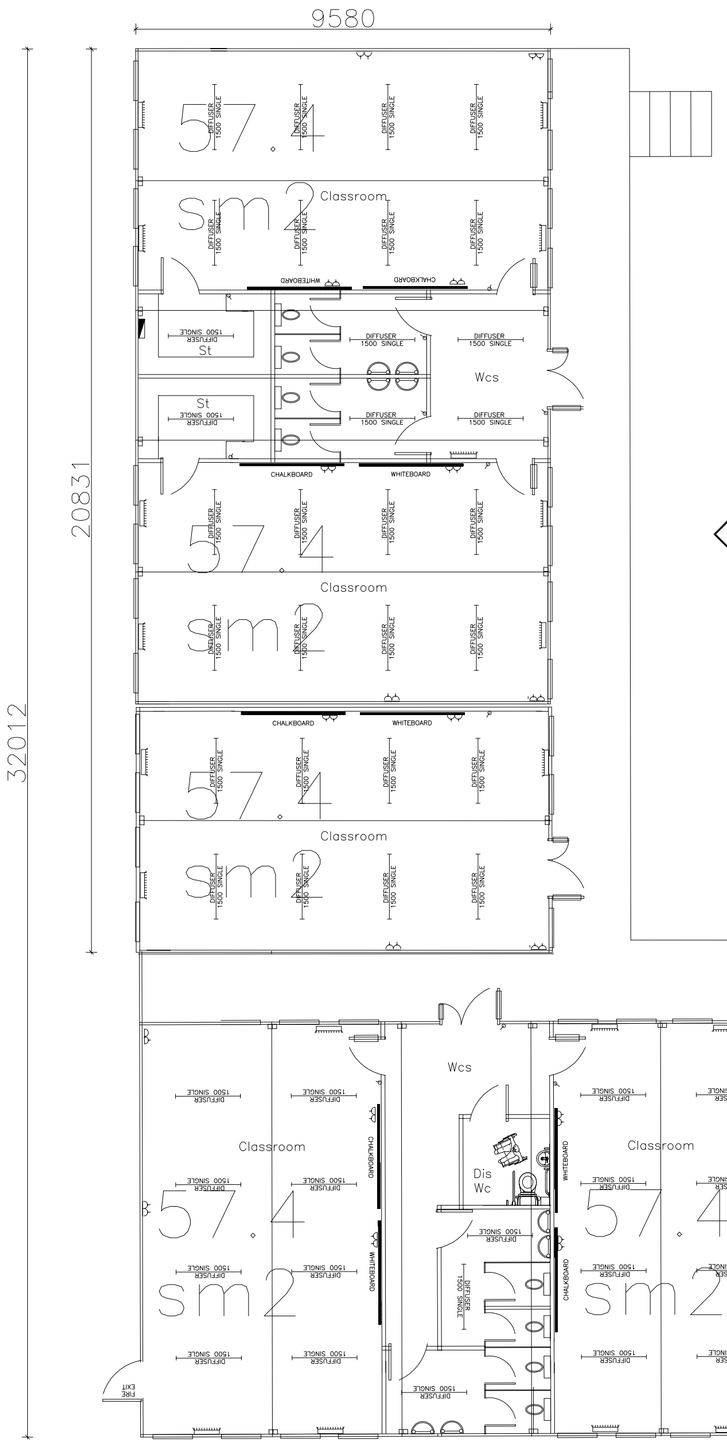

ELEVATION 2

ELEVATION 4

ELEVATION 5

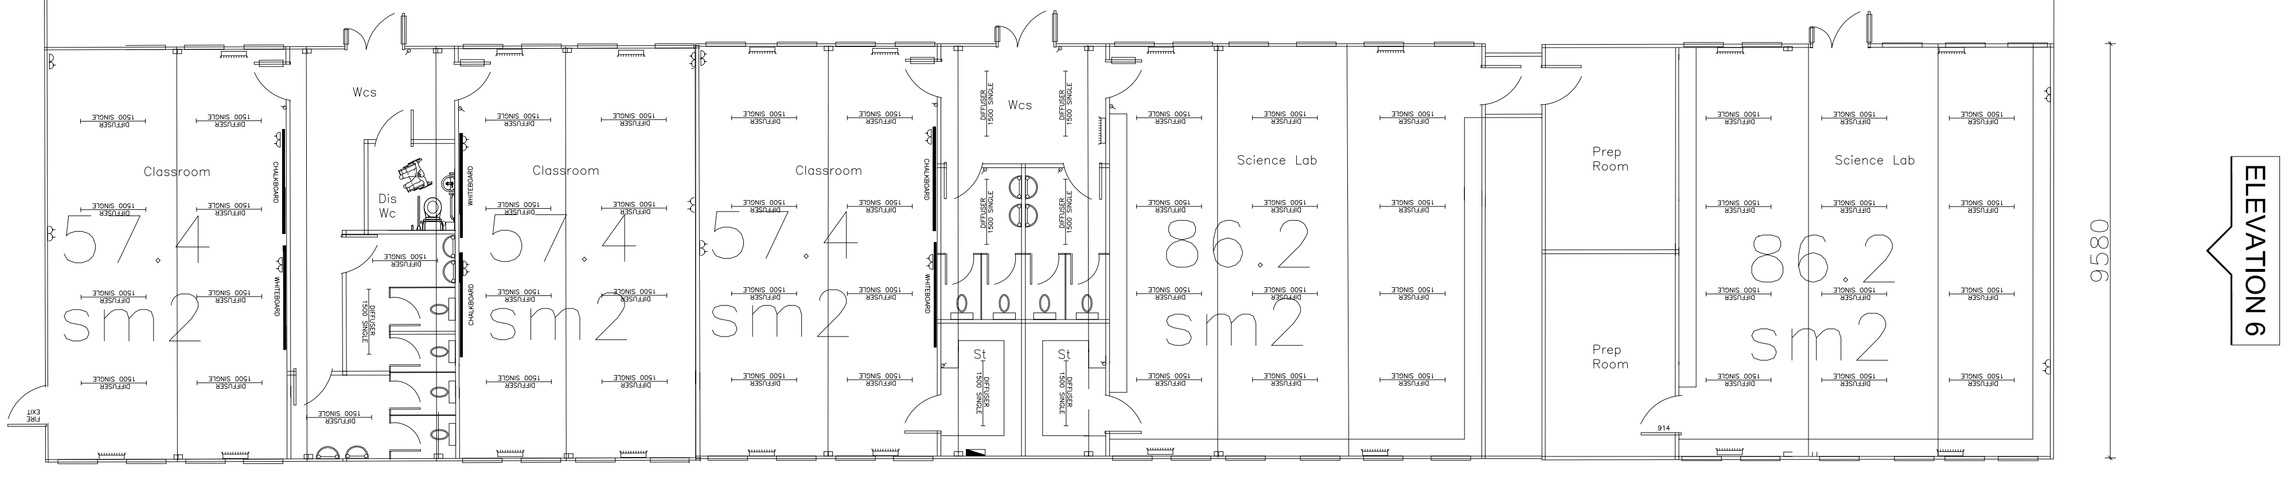

ELEVATION 6

ELEVATION 1

Proposed Plan

DRAWING APPROVAL

STAMP IF REQUIRED	SIGN:
	PRINT:
	COMPANY:
	DATE:

ONCE THE LAYOUT & SPECIFICATION HAS BEEN AGREED COULD YOU PLEASE SIGN, DATE & PRINT THE DRAWING TO ALLOW MANUFACTURE TO TAKE PLACE

Note
Overall Building height may alter slightly depending on the height of prepared foundations and the fall of the land (If Applicable).

Any dimensions should be used in preference to scaling the drawings and should be checked by the contractor before that part of the work commences or materials are ordered.
Any alterations to be confirmed by the client and Local Authority or other supervising body.
Permission should be obtained off land owners if not freehold
If the work is subject to CDM Regulations the HSE should be notified.

Where the development is within close proximity of the boundary the Party Wall Act will apply and written intention should be given to the adjoining owners.

All electrical heating and plumbing requirements should be agreed with the client before work commences.

Building work must be inspected by an approved Building inspector during the course of the work (If applicable)

All drawings including elevations are the property of Springfield Mobile (Lancs) Ltd and must not be reproduced without written prior consent.

REV	DESCRIPTION	DATE	BY

FOR:
BRAMALL CONSTRUCTION LTD

DWG NO. BRAMALL REVISED
QUOTE NO. 9749NA
ORDER NO./DATE 14.01.10
JOB NO. 9749NA

SP SPRINGFIELD
MANUFACTURERS OF QUALITY
PORTABLE ACCOMMODATION
Registered Office
12 Abbotsfield Road
Reginald Road Industrial Estate
St. Helens
Merseyside
WA9 4HX
TEL: 01744 851 958
FAX: 01744 811 565
www.spring-field.co.uk

SCALE 1 : 100 @ A1
DRAWN BY. - Neil Appleby
REQ. BY -