MIRAMAR GROVE VILLAGE

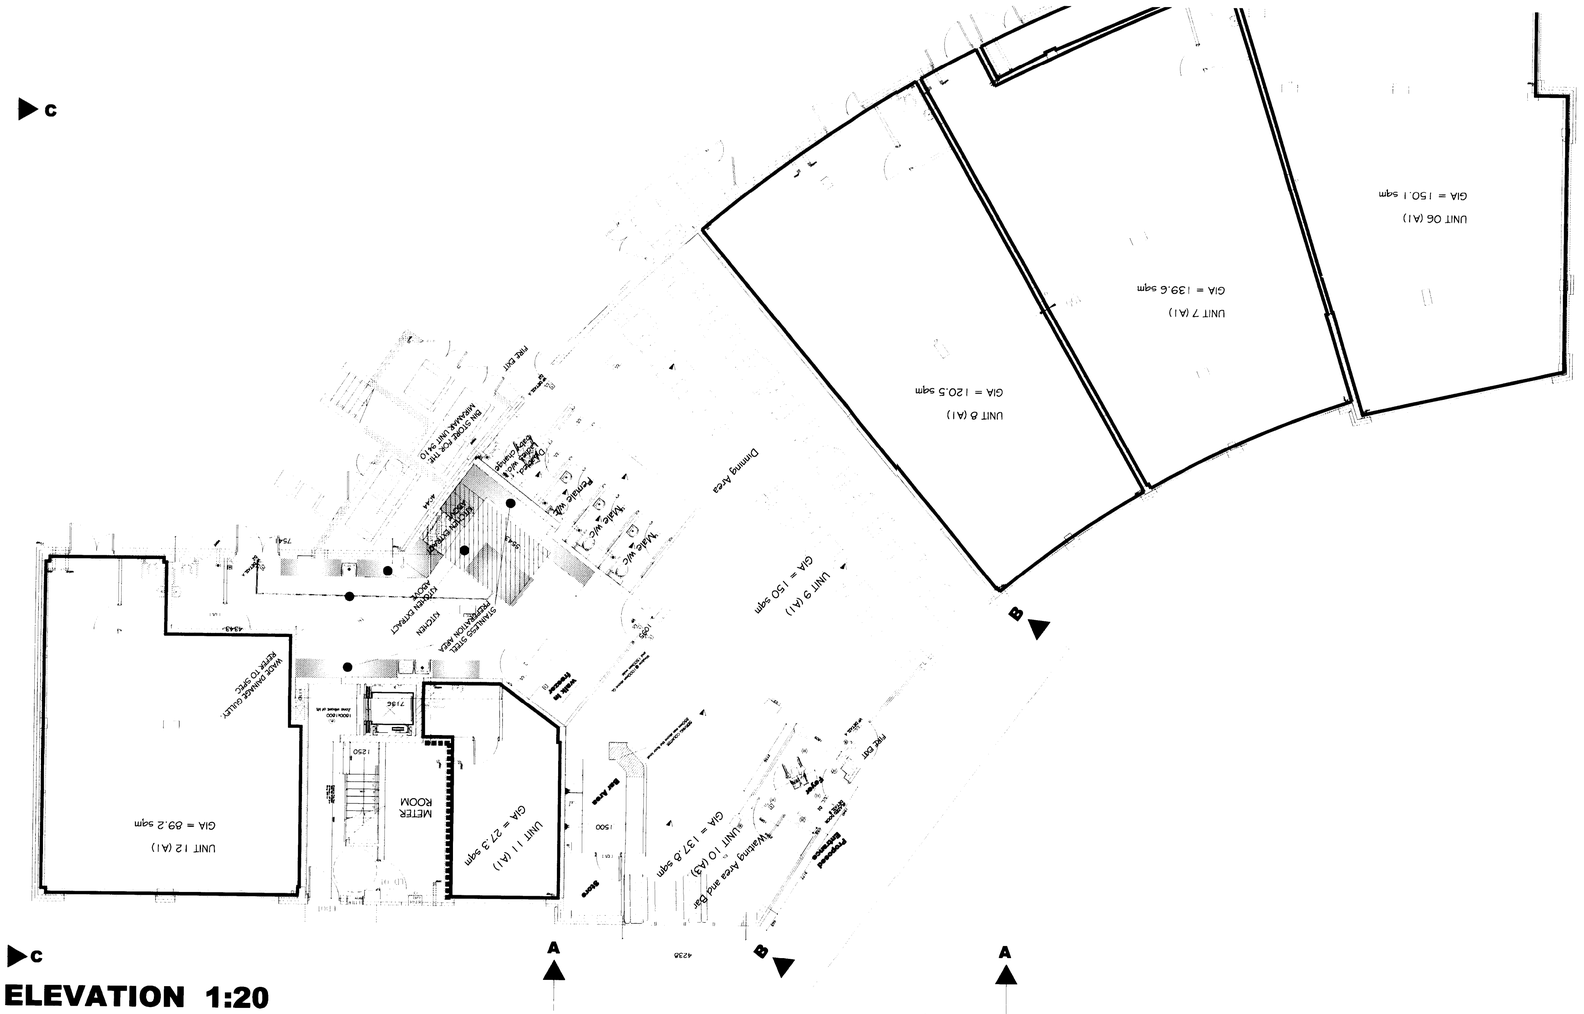

A - A ELEVATION 1:20

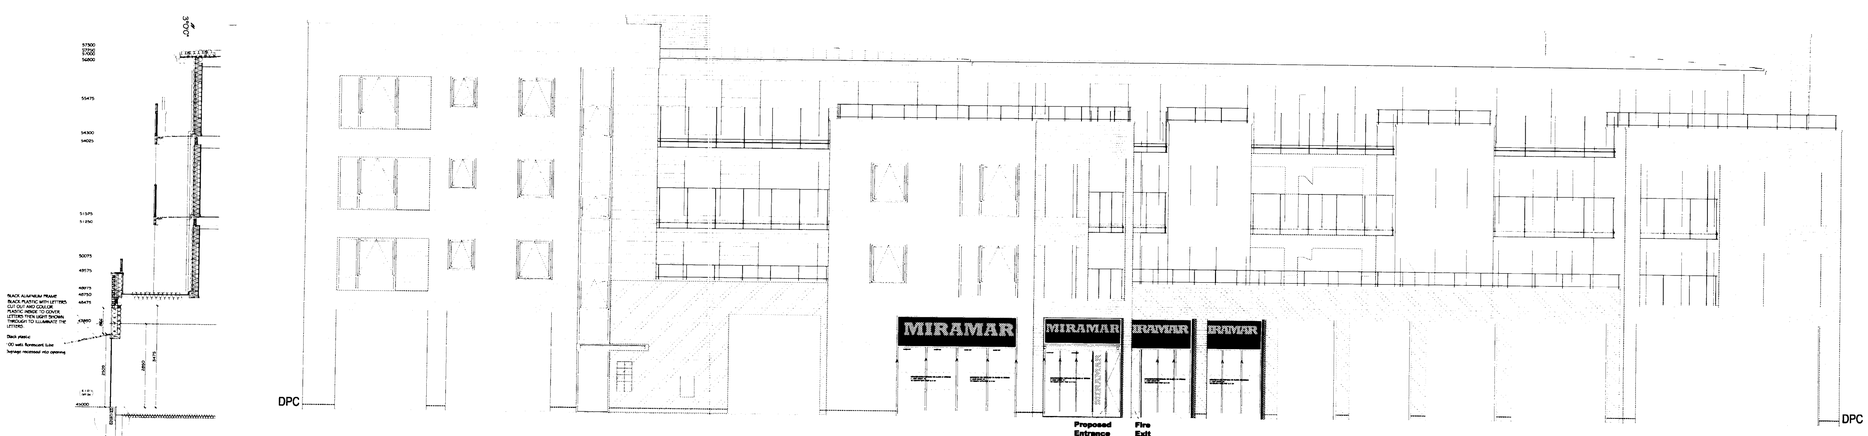

A - A ELEVATION 1:100

A. BLACK ALIMINIUM FRAME

B. BLACK PLASTIC WITH LETTERS CUT OUT AND COLOR PLASTIC INSIDE TO COVER LETTERS THEN LIGHT SHOWN THROUGH TO ILLUMINATE THE LETTERS.

C. MANIFESTATION PROVIDED ON GLASS AT 900MM & 1500 ABOVE FFL TO COMPLY WITH PART M 2.24

NOTE:
All lettering and manifestation to be but on the internal side of the Restaurant window

REV B: Aditional reference to signage removed 9th July 08
REV:A MANIFESTATION PROVIDED ON GLASS AT 900MM & 1500 ABOVE FFLTO COMPLY WITH PART M 2.24 AND BUIDING CONTROL ADVICE

GROVE VILLAGE,
PYMOUTH GROVE, MANCHESTER

PLANNING DRAWINGS **12-01-06**