DO NOT SCALE. All dimensional details are to be checked against actual site dimensions before any work is executed. This drawing is copyright

0 5 10

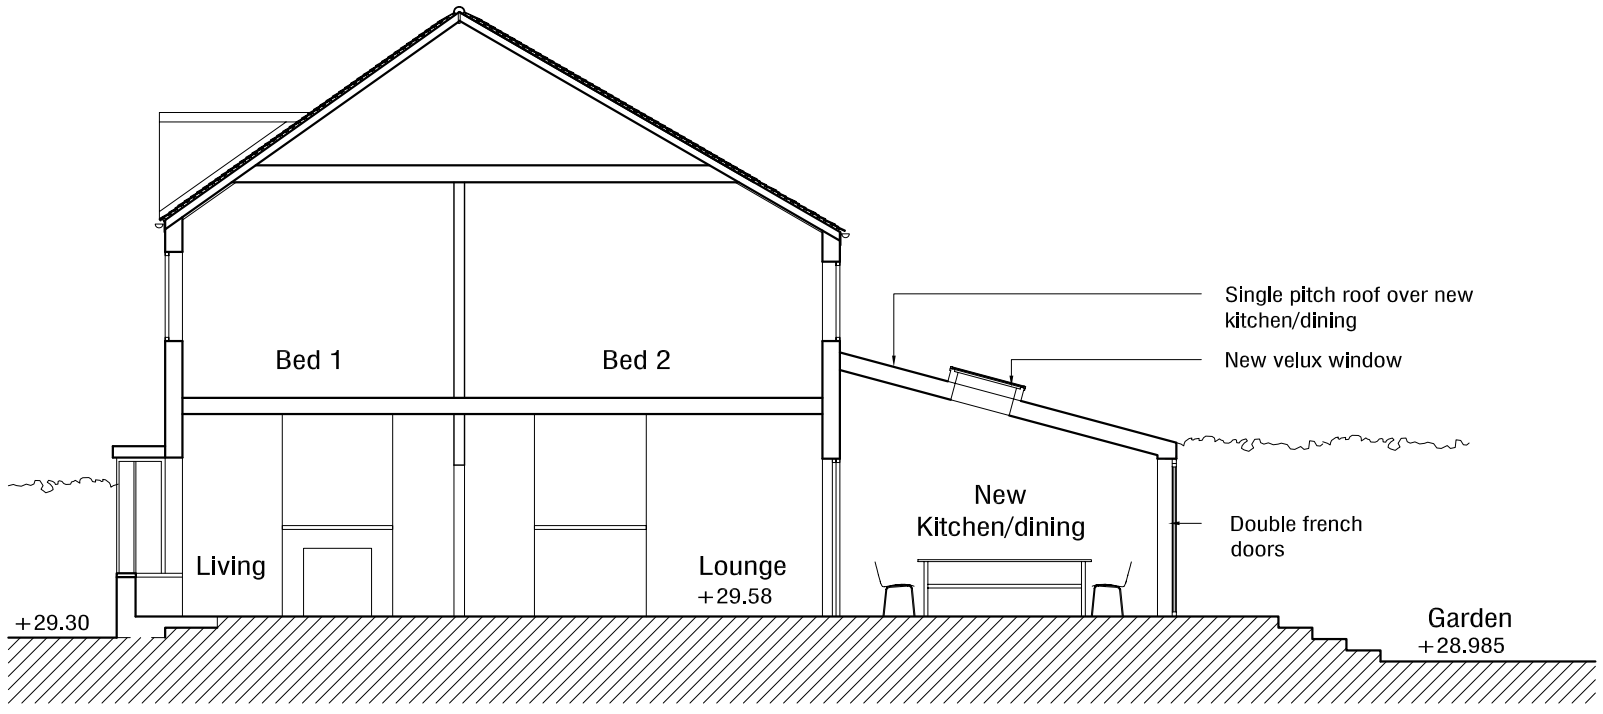

Section A-A

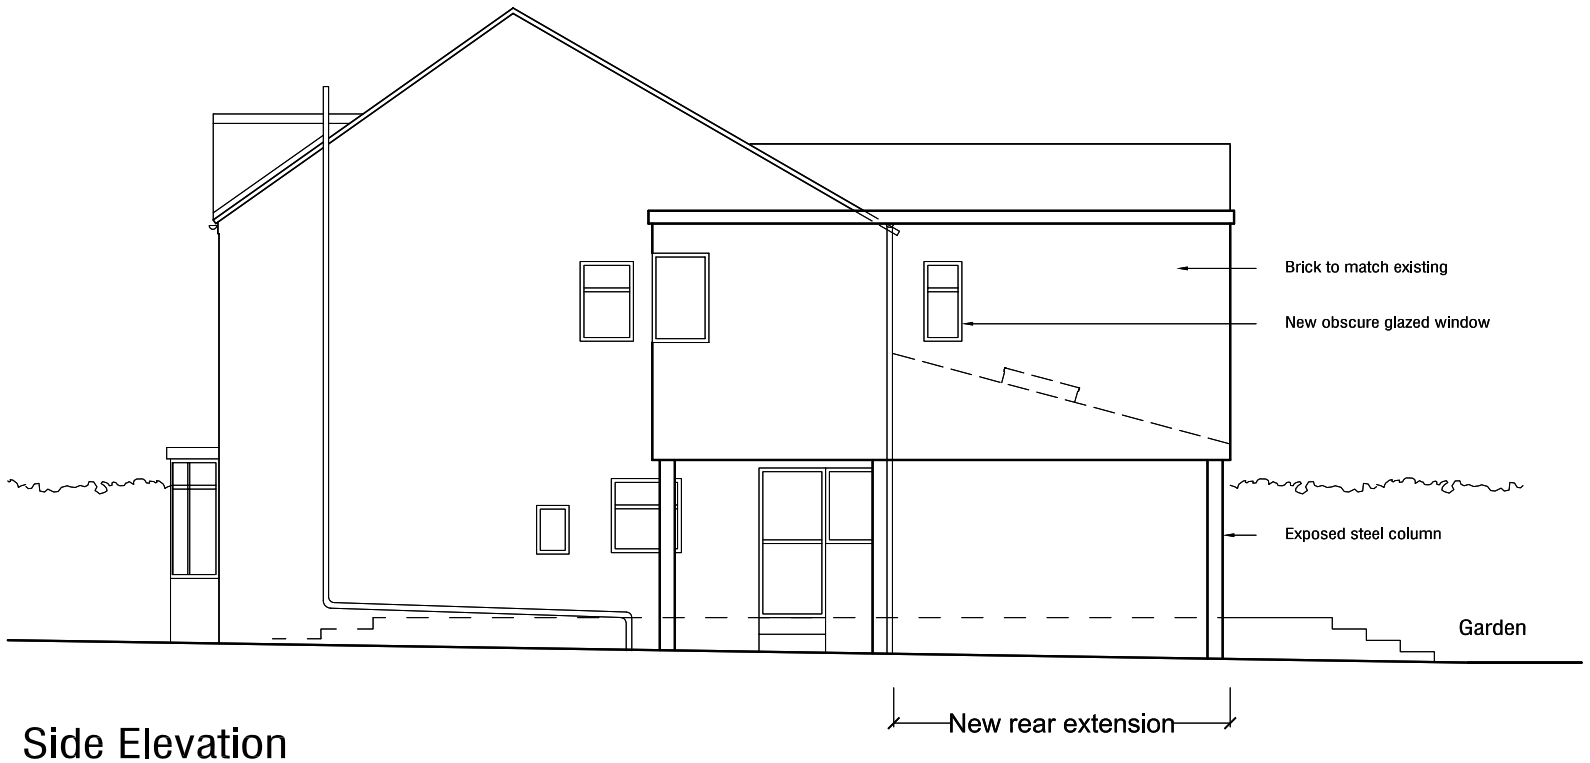

Side Elevation

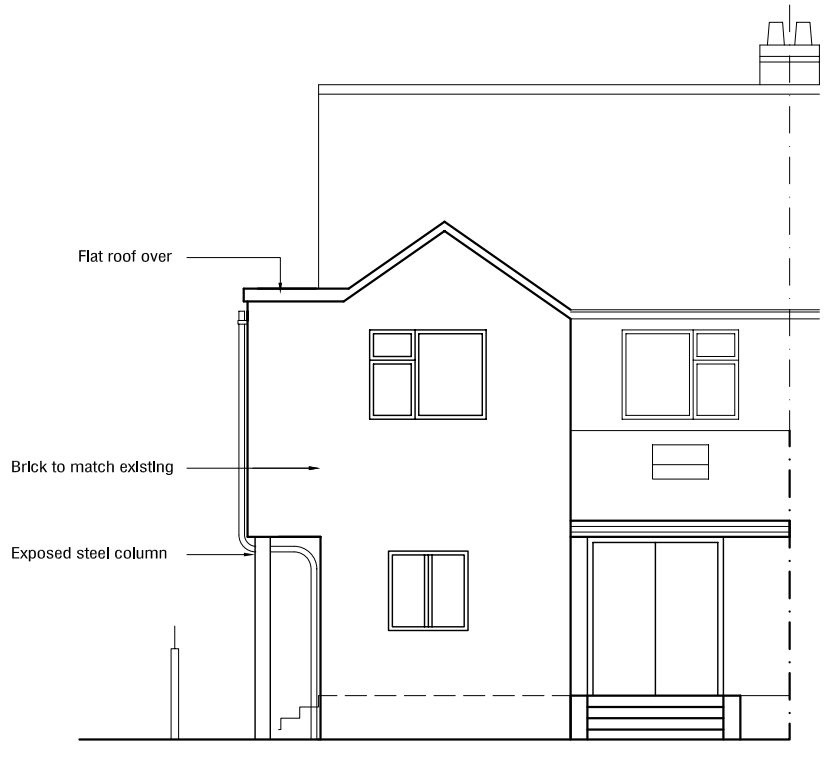

Rear Elevation

Alteration Works to 5 St Hilda's Road- PROPOSED ELEVATIONS

Scale 1:100@A3 April 2013