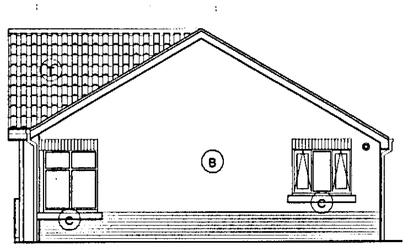
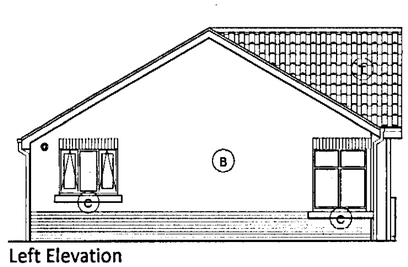




Left Elevation





Right Elevation



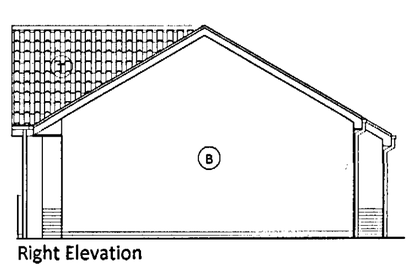

Left Elevation





Right Elevation

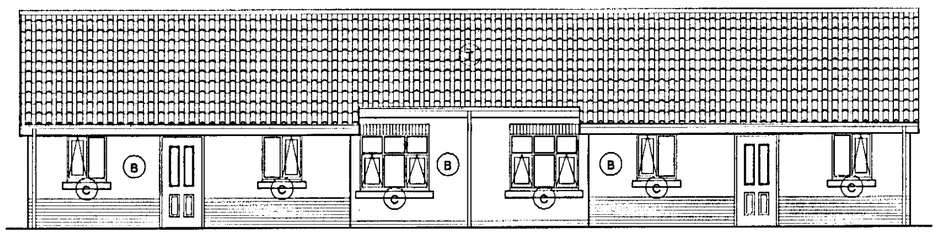



Rear Elevation

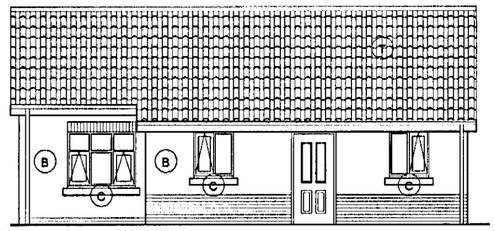



Rear Elevation

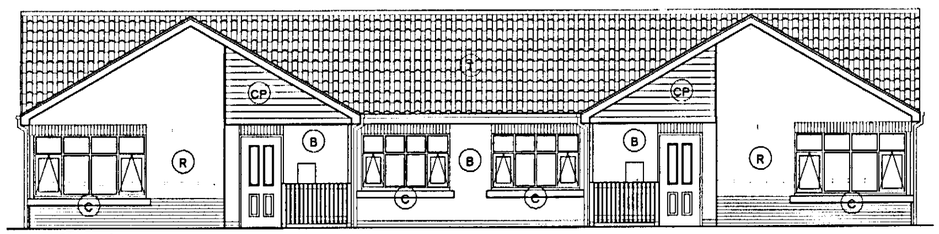



Front Elevation

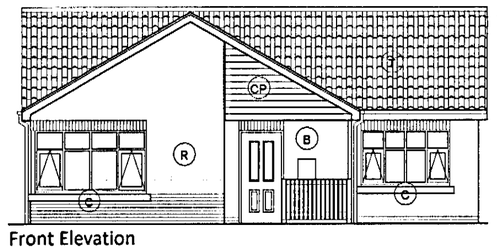


Front Elevation

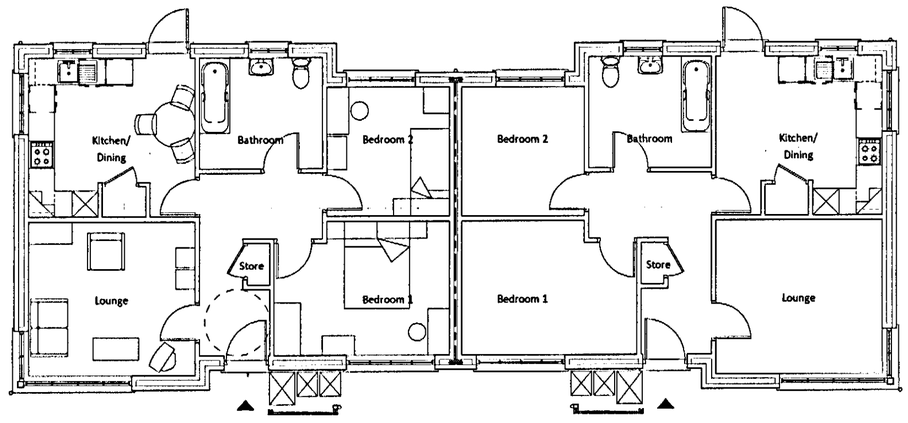


Plan (Semi-Detached Arrangement)

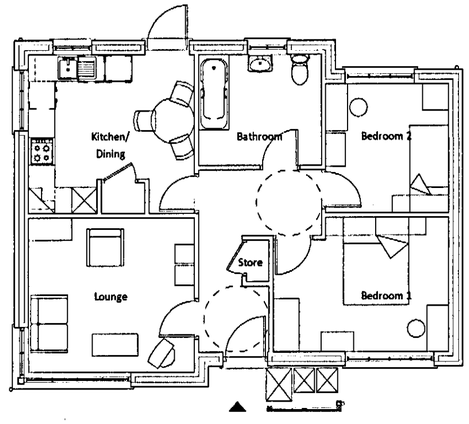


Plan (Detached Arrangement)

Notes

Do not scale from this drawing.

All dimensions must be checked on site by contractor prior to construction.

(B) Brick
(R) Render
(CP) Oak-effect Cedral Panelling
(C) Reconstituted 150mm deep cills
(T) Tiles

PLANNING AND BUILDING CONTROL
29 JAN 2013

Bernard Taylor Partnership Ltd.
Architects
ELIZABETH HOUSE, 486 DIDSBURY ROAD, HEATON MERSEY, STOCKPORT, CHESHIRE, SK4 3BS.
Tel: 0161-443 1221
Fax. 0161-442 1672
E-mail: info@bernardTaylor.co.uk


Client
Willow Park Housing Trust

Job
Gladeside Court
Gladeside Road, Wythenshawe


Description
2B 3P Bungalow Type A
Plans and Elevations

Drawn: CO Date: 26/11/2012 Scale: 1:100


| Job No: | Drg No: | Rev. |
|---|---|---|
| 2163 | 05 | - |

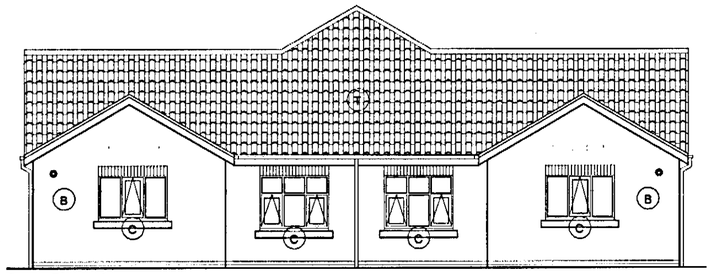



Rear Elevation

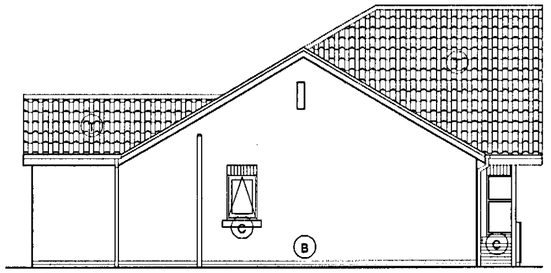



Left Elevation

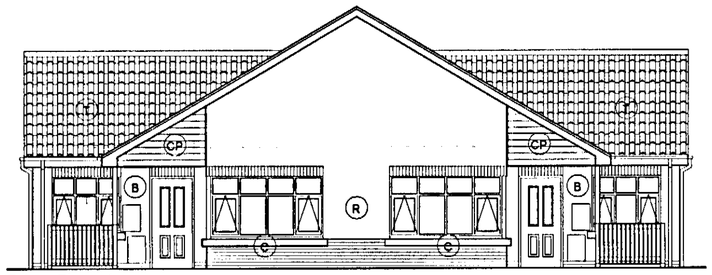


Front Elevation

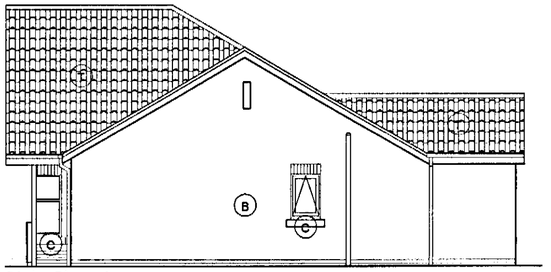


Right Elevation

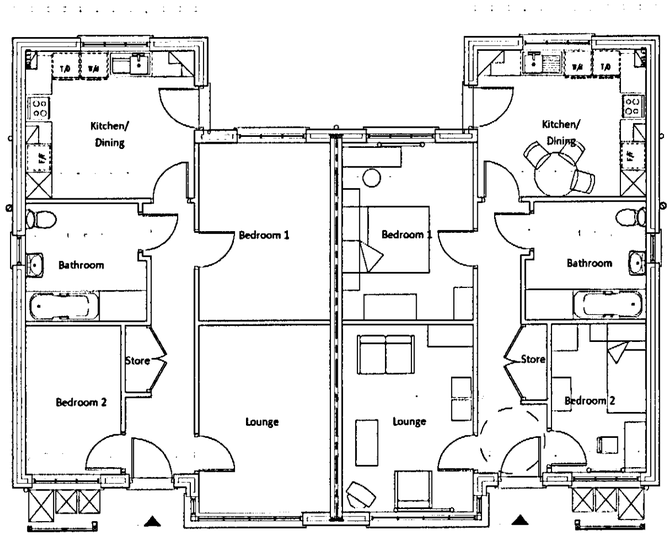


Plan (Semi-Detached Arrangement)

PLANNING AND
BUILDING CONTROL
29 JAN 2013

Notes

Do not scale from this drawing.

All dimensions must be checked on site by contractor prior to construction.

- (B) Brick
- (R) Render
- (CP) Oak-effect Cedral Panelling
- (C) Reconstituted 150mm deep cills
- (T) Tiles


**Bernard Taylor Partnership Ltd.**
**Architects**
ELIZABETH HOUSE, 486 DIDSBURY ROAD, HEATON MORSEY, STOCKPORT, CHESHIRE, SK4 3HS.
Tel: 0161-443 1221
Fax: 0161-442 1672
E-mail: info@BernardTaylor.co.uk



Client
**Willow Park Housing Trust**

Job
**Gladeside Court**
**Gladeside Road, Wythenshawe**


Description
**2B 3P Bungalow Type B**
**Plan & Elevations**

Drawn: CD Date: 26/11/2012 Scale: 1:100


| Job No: | Drg No: | Rev. |
|---|---|---|
| 2163 | 06 | - |

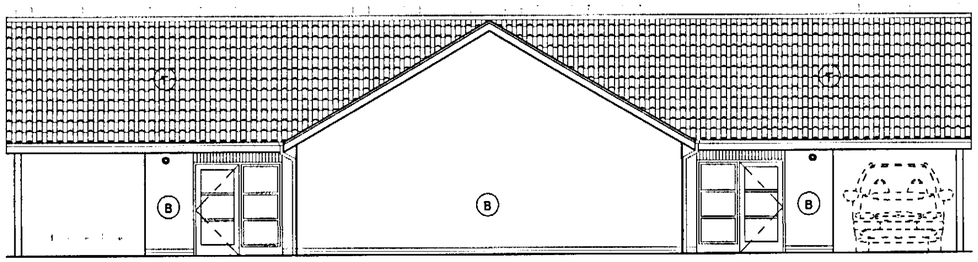



Rear Elevation

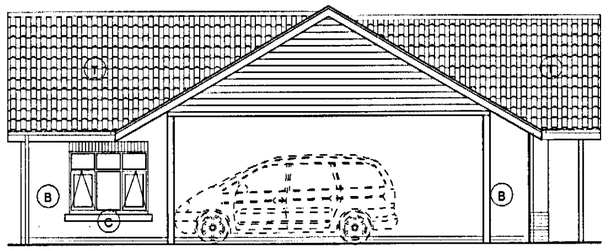



Left Elevation

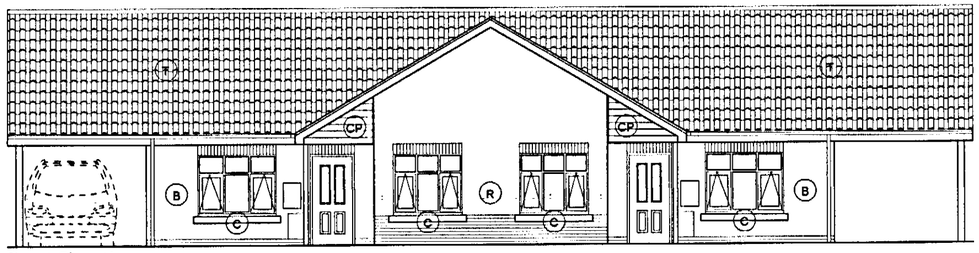


Front Elevation

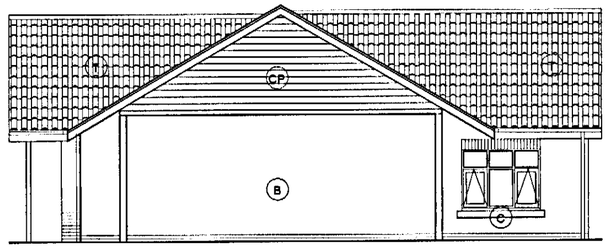


Right

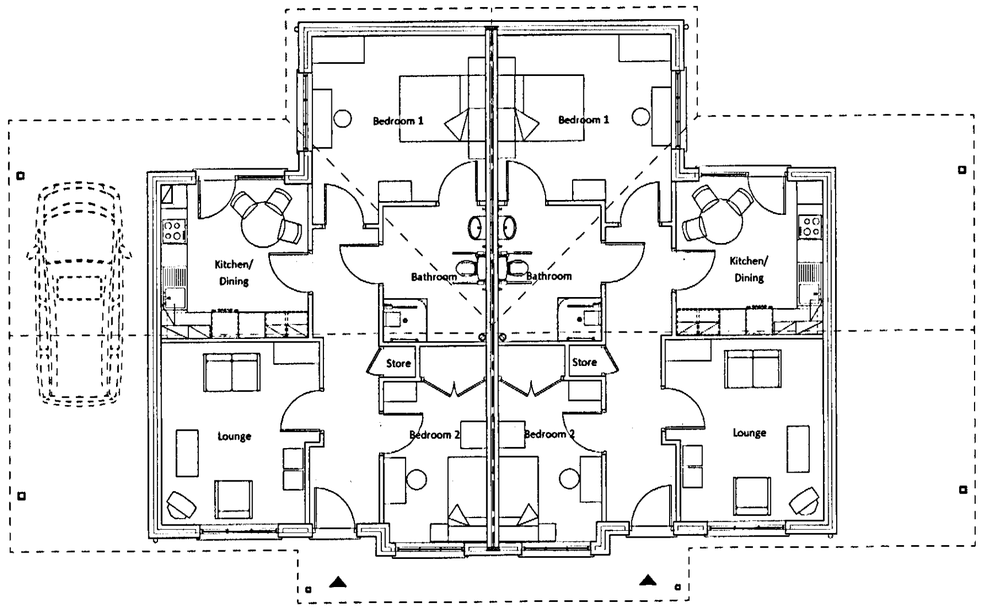


PLANNING AND BUILDING CONTROL
29 JAN 2013

Notes

Do not scale from this drawing.

All dimensions must be checked on site by contractor prior to construction.

- (B) Brick
- (R) Render
- (CP) Oak-effect Cedral Panelling
- (C) Reconstituted 150mm deep cills
- (T) Tiles


Bernard Taylor Partnership Ltd.
Architects
ELIZABETH HOUSE, 486 DIDSBURY ROAD, HEATON MERSEY, STOCKPORT, CHESHIRE, SK4 3BS.
Tel. 0161-443 1221
Fax. 0161-442 1672
E-mail: btp@BernardTaylor.co.uk


Client
Willow Park Housing Trust

Job
Gladeside Court
Gladeside Road, Wythenshawe

Description
2B 3P Bungalow Type W
Plan & Elevations

Drawn: CD Date: 26/11/2012 Scale: 1:100

| Job No: | Drg No: | Rev. |
|---|---|---|
| 2163 | 07 | - |