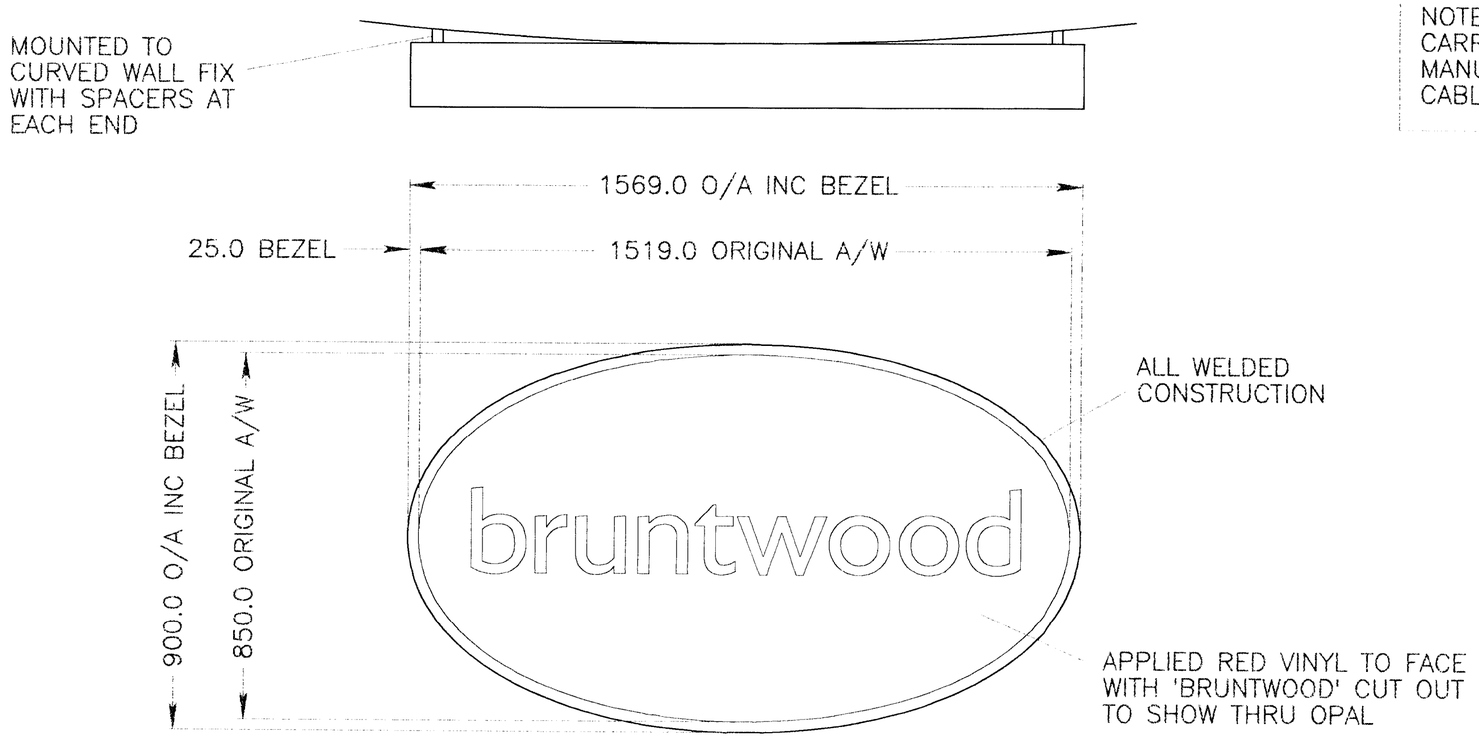

NOTE – SURVEY TO BE CARRIED OUT PRIOR TO MANUFACTURE TO DETERMINE CABLING & FIXING DETAILS

ENLARGED VIEW TYPICAL SECTION

PLA... RECD 27 JUN 2008

THIRD ANGLE PROJECTION
DIMENSIONS IN MILLIMETRES

REV	DATE	DESCRIPTION
B		
A	??/09/97	CHECKED

CLIENT
BRENTWOOD LTD

DETAIL
ILLUMINATED LIGHTBOX

ASSEMBLY / SITE
61 OXFORD STREET

MATERIAL
SEE DRG

SCALE	DRAWN BY	DATE
1 : 10	K.R.M	19/06/08

DESIGN COPYRIGHT ©

Wood & Wood International Signs Ltd
Heron Road
Sowton Estate
Exeter EX2 7LX
Tel: 01392 444501
Fax: 01392 252358

No part of this drawing & the design contained herein may be reproduced without the written consent of Wood & Wood International Signs Ltd

DRAWING NO. **501-11985**

REV A