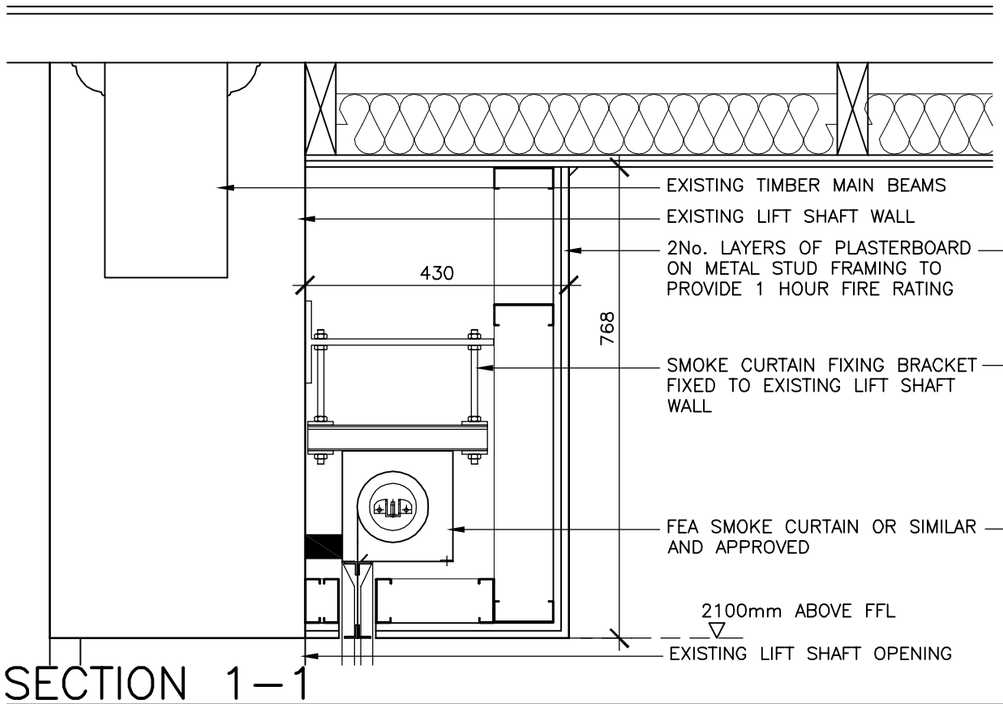

SECTION 1–1

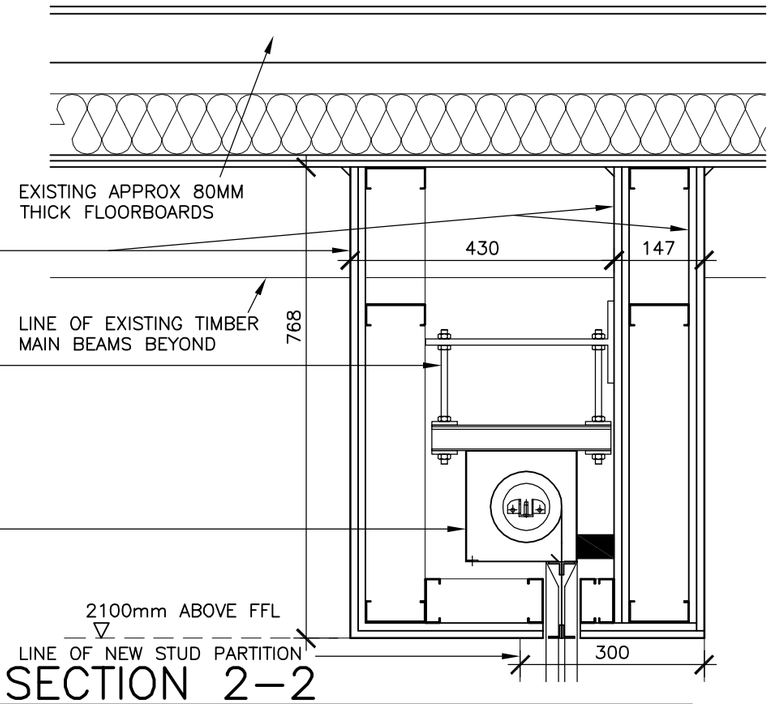

SECTION 2–2

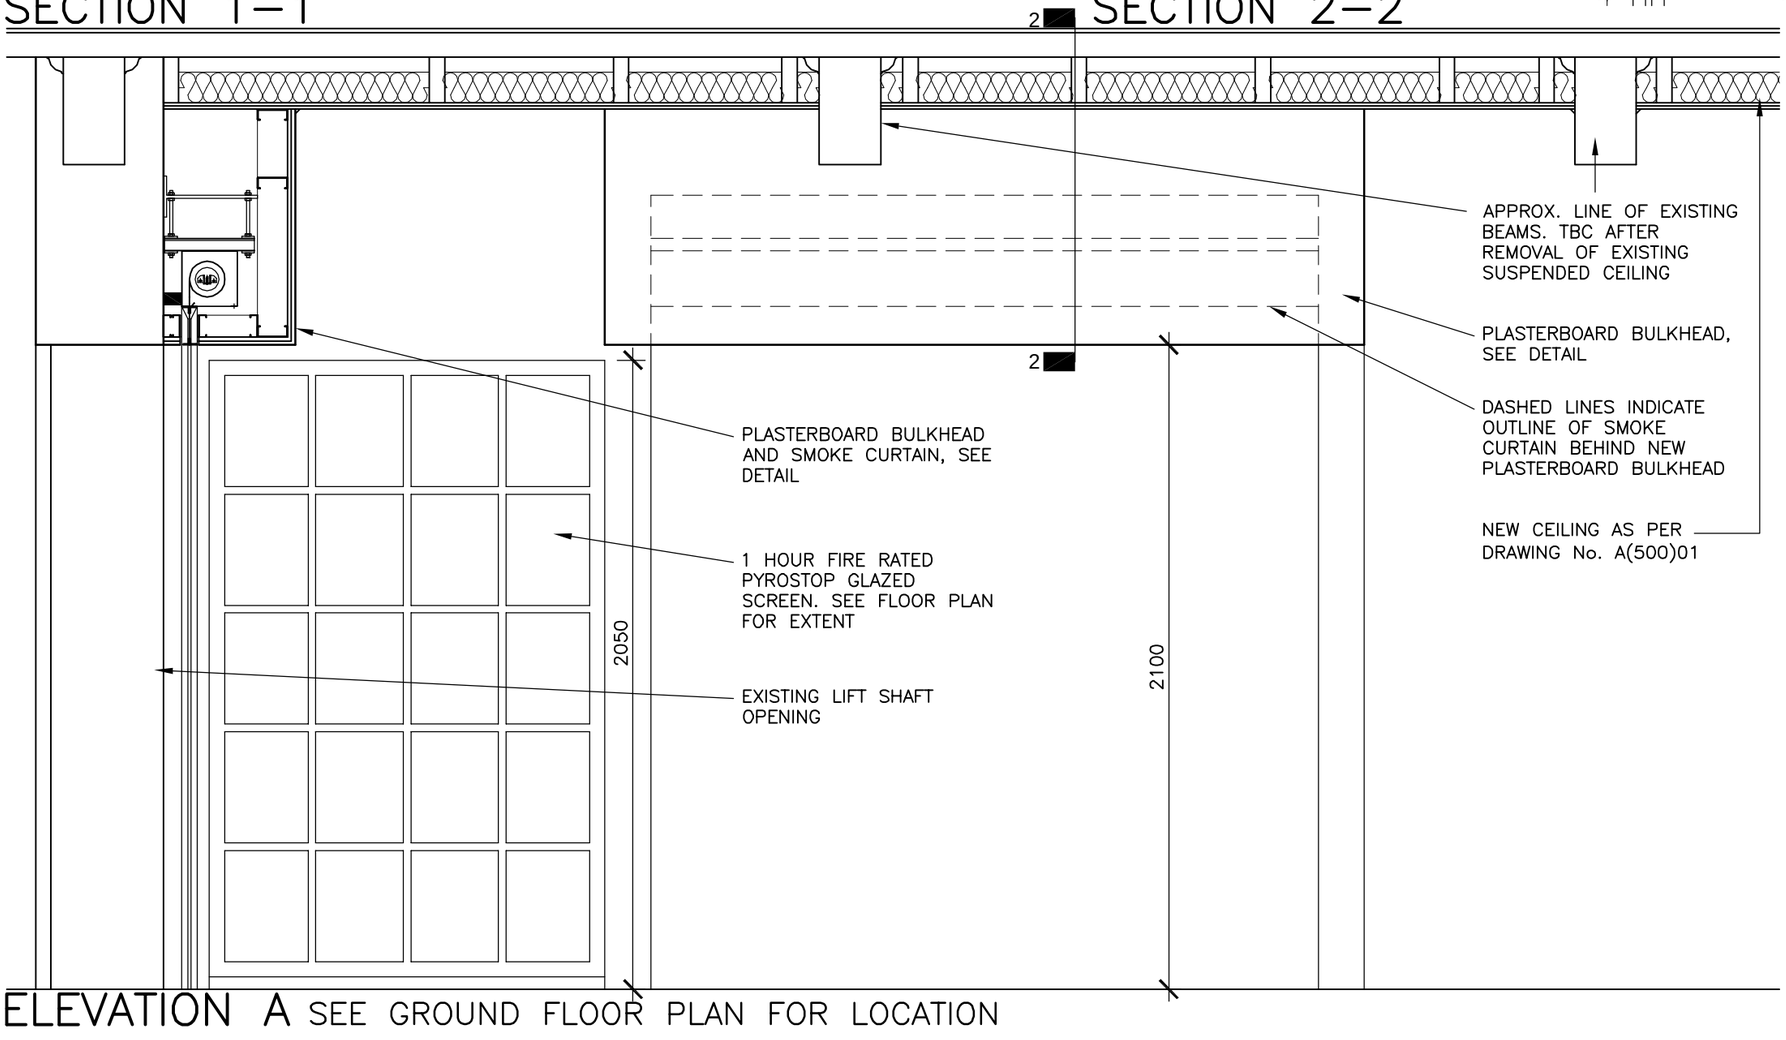

ELEVATION A SEE GROUND FLOOR PLAN FOR LOCATION

NOTES:

THIS DRAWING IS THE PROPERTY OF McCORMICK ARCHITECTURE LTD AND COPYRIGHT IS RESERVED BY THEM. THE DRAWING IS NOT TO BE COPIED OR DISCLOSED BY OR TO ANY UNAUTHORISED PERSONS WITHOUT THE WRITTEN CONSENT OF McCORMICK ARCHITECTURE LTD. DO NOT SCALE FROM THIS DRAWING. CONTRACTORS TO CHECK ALL DIMENSIONS ON SITE AND TO REPORT ANY DISCREPANCIES. ELECTRONIC ISSUE VERSIONS OF THIS DRAWING ARE NOT TO BE CHANGED BY RECIPIENTS OR 3rd PARTIES.

McCORMICK ARCHITECTURE
SAIGHTON, CHESTER. CH3 6EG
TEL: 01244 332020 FAX: 01244 335139
email:info@mccormick-architecture.co.uk
web:www.mccormick-architecture.co.uk

Client:
REAL ESTATE VENTURE CAPITAL MANAGEMENT LLP

Project:
MINDEL HOUSE, 10 MINSHULL STREET MANCHESTER

Detail:
SMOKE CURTAIN DETAILS

Status:
FOR APPROVAL

Drawn By:	Date:	Scale:
ND	20/02/12	1:10 / 1:20 @ A3

Checked By:	Date:	Signature:

Job No:	Drg No:	Revision:
4045-1	A(500)05	

M:\Draw\4045-1 - Mindel House, Manchester\DRAWINGS\02-PLANNING\CURRENT-BOUND\4045-1-A(500)05-Smoke Curtain details.dwg

PDF created with pdfFactory trial version www.pdffactory.com