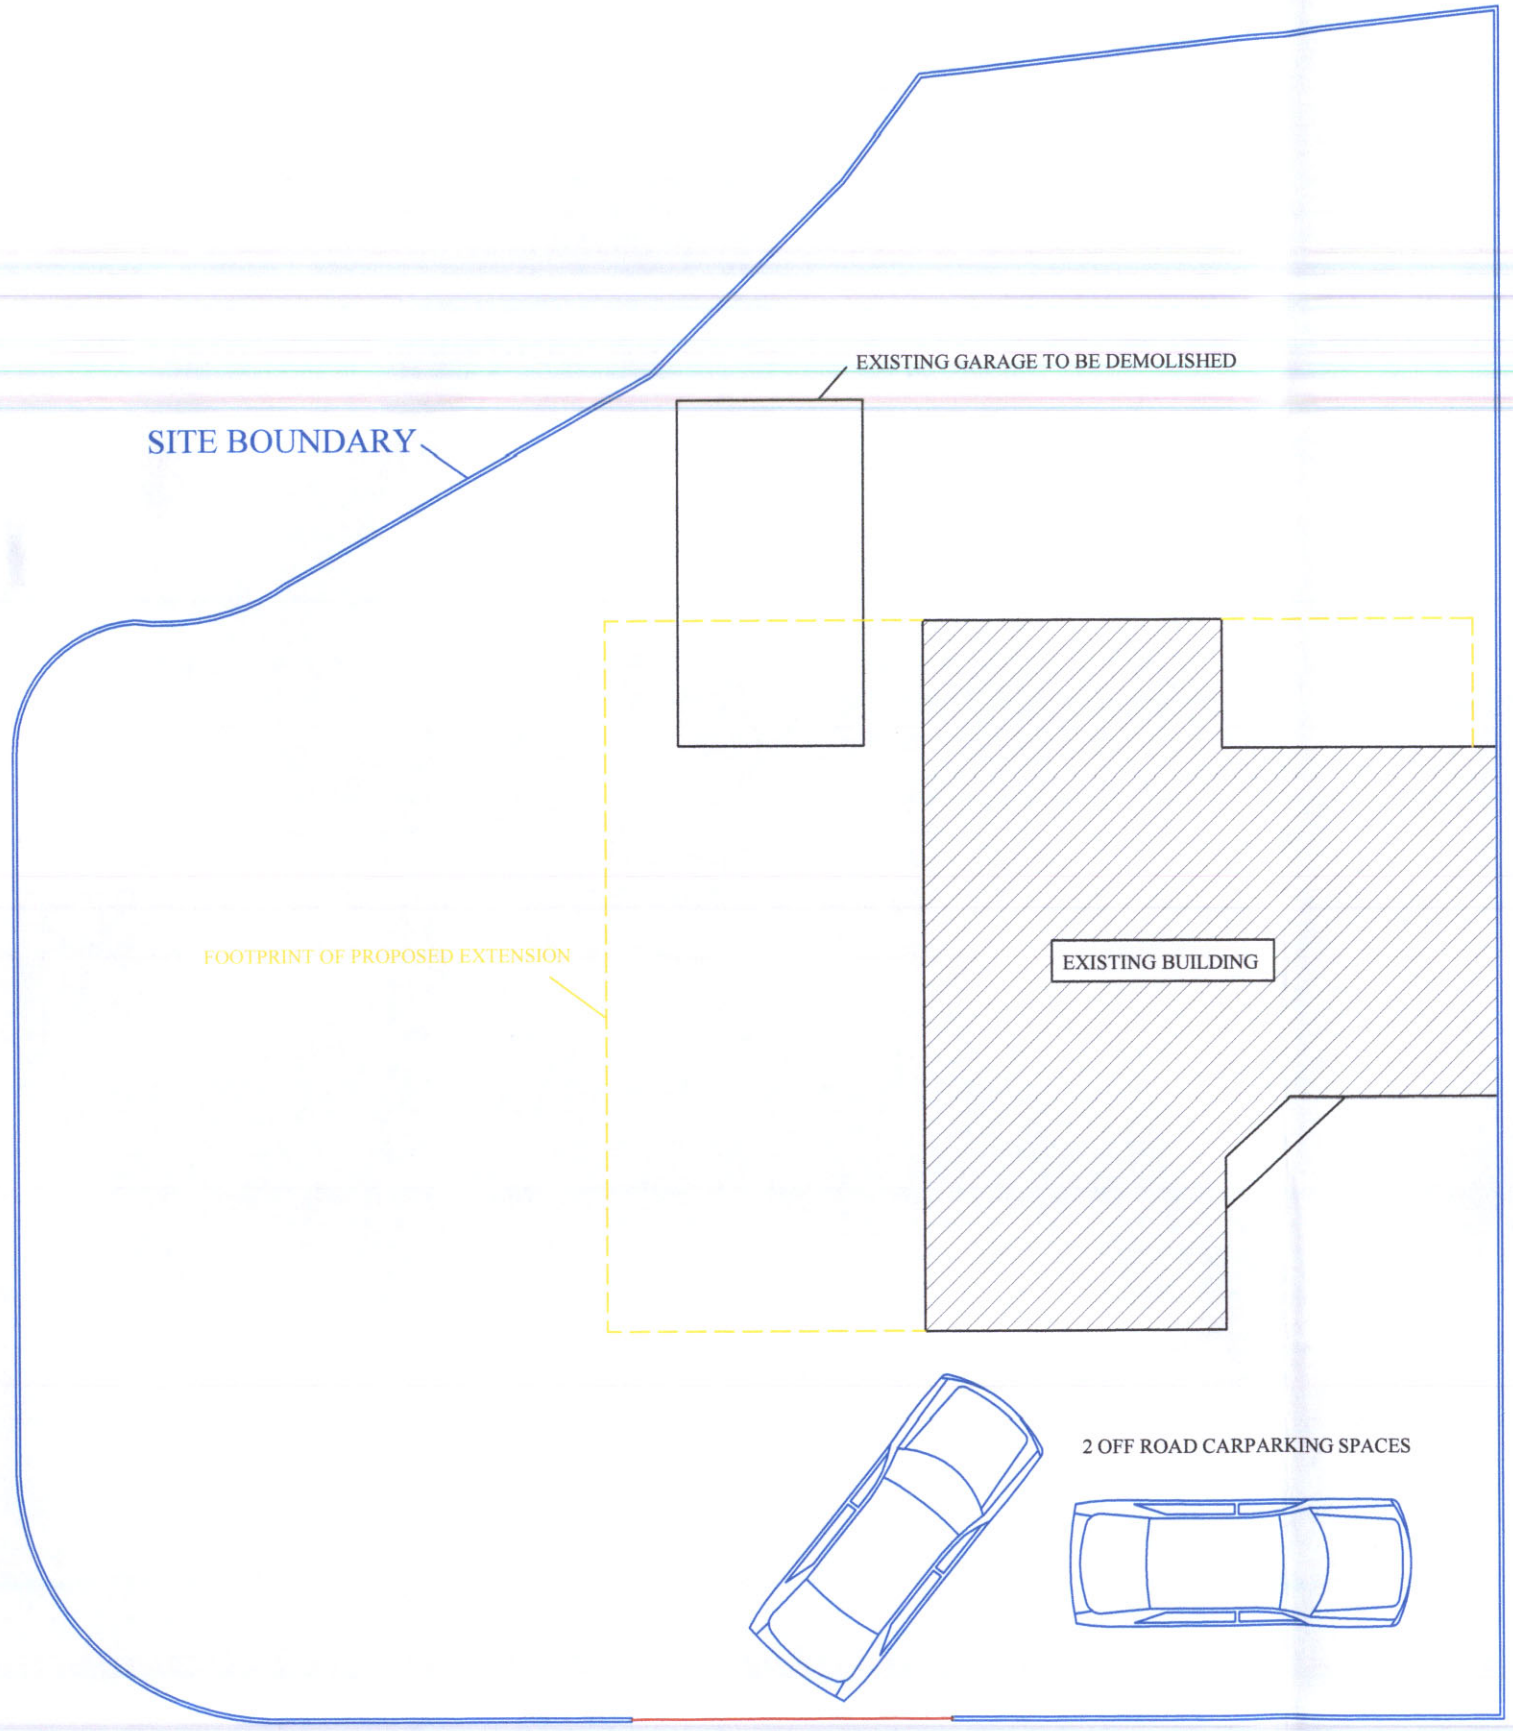

PLANNING
RECD
ISSUED
RECD 27 MAR 2008
INITIAL
INITIAL
INITIAL
ACKNOWLEDGED

TITLE:-	4 MAPLEY AVENUE, NORTHENDEN SITE PLAN	
SCALE	1: 100	DRG.NO.
DATE	MARCH 2008	032008/6