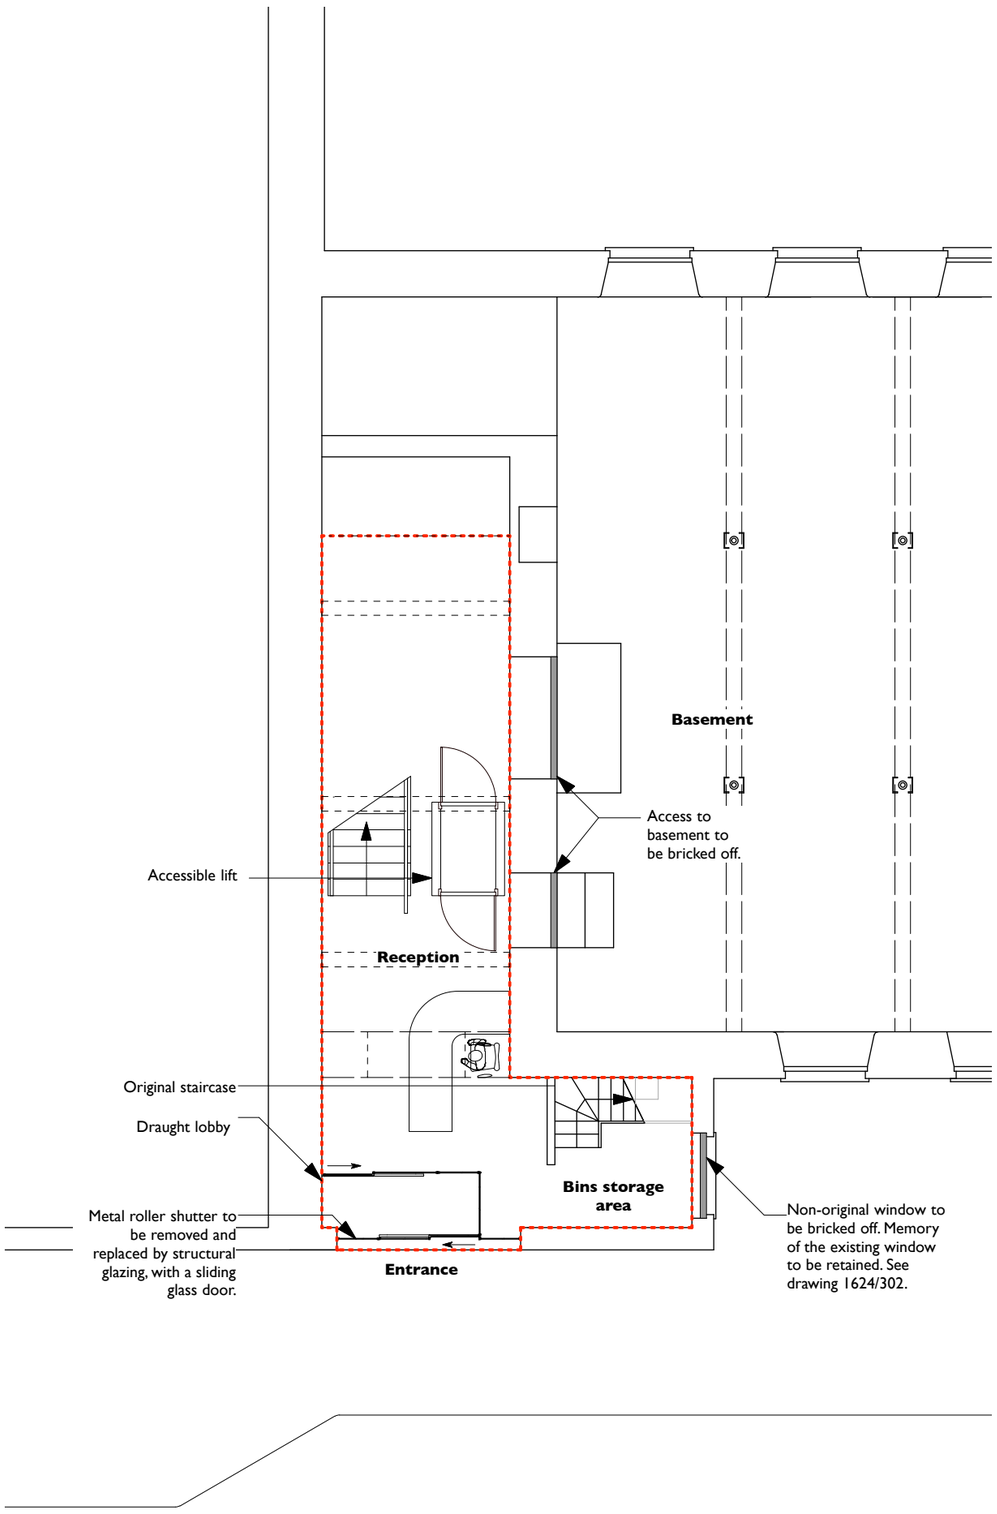


COPYRIGHT OF ATELIER MB LTD
DO NOT SCALE FROM THIS DRAWING
DIMENSIONSTO BE CHECKED ON SITE

Proposed
Existing
Downstand beams
Extent of works

C	Oct 16	Beams updated.
B	Sept 16	Layout revised, plan updated. Annotations ammended.
A	Sept 16	Annotation revised.

Chatham Mill
Manchester

Loading Bay Floor Plan
Proposed

scheme	1624
drwg no.	**P(100)**
rev	C
scale	**1:100@A3**
date first drawn	Apr 16
drawn	ZS

***SK** sketch **P** proposed **T** tender **C** construction **AB** asbuilt*

www.ateliermb.co.uk
t 0161 236 0051
e architect@ateliermb.co.uk

Atelier MB
Urban Architects