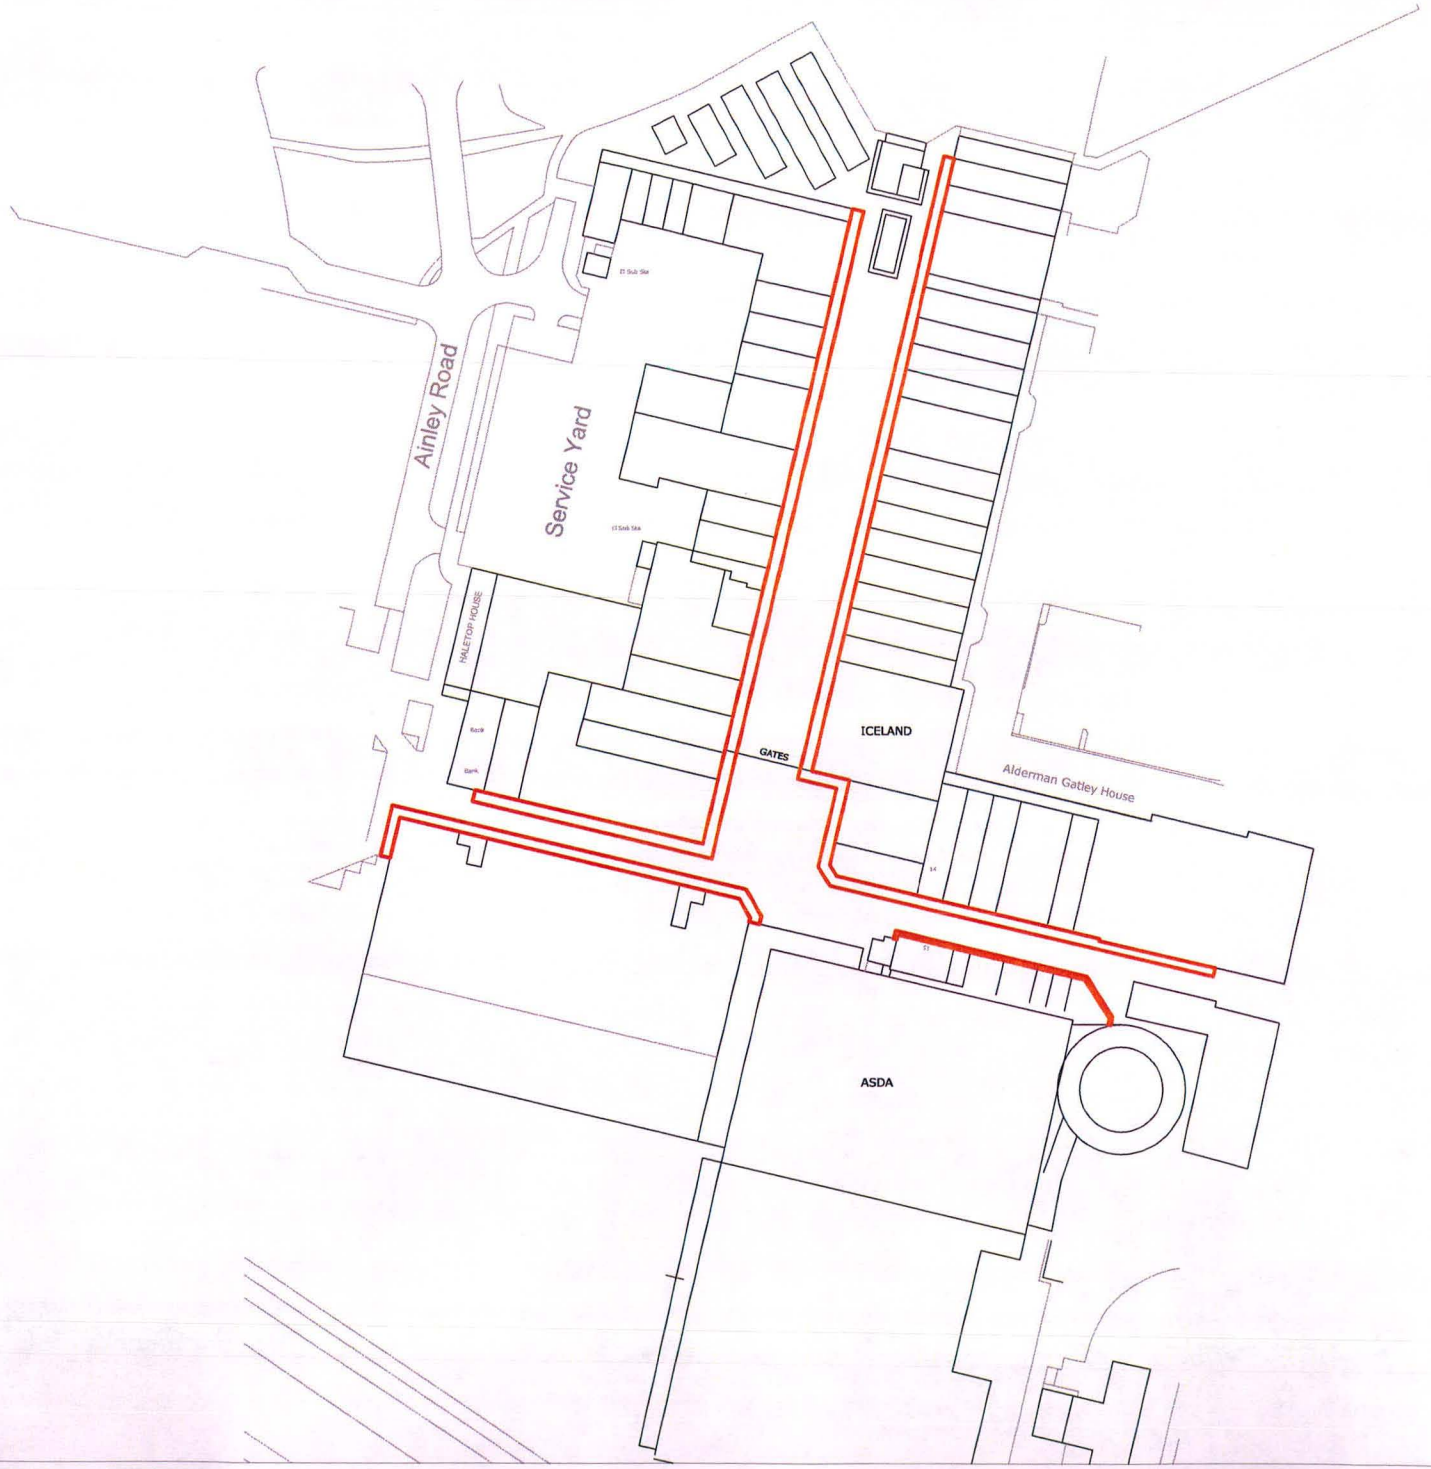

REVISION	AMENDMENTS	DATE

Morgan Maire & Co
Chartered Surveyors
3B Upper Eastgate Row
Chester,
CH1 1LQ
Tel: 01244 322 500
info@morganmaire.co.uk
www.morganmaire.com

CLIENT:-
ST MODWEN

PROJECT:-
THE BIRTLES
WYTHENSHAWE
M22

TITLE:-
SITE LAYOUT

DATE:-	SCALE:-	
OCT 2011	1:1250 @ A3	
PROJECT No:-	DRAWING No:-	REV.
-	01	-
DRAWN BY:-	STATUS:-	
SDM	Planning	

- All dimensions and levels are to be checked on site.
- Any discrepancies are to be reported to the architect before any work commences.
- This drawing shall not be scaled to ascertain any dimensions. Work to figured dims only.
- This drawing shall not be reproduced without express written permission from Morgan Maire & Co.
- Title overlay drawings and ownership boundaries are produced using all reasonable endeavours.

PLANNING AND BUILDING CONTROL

01 NOV 2011



CANOPY EDGE TO BE REDECORATED TO MATCH NEW CLADDING COLOUR

CANOPY EDGE TO BE OVERCLAD WITH BULLNOSE DETAIL

CANOPY EDGE TO BE OVERCLAD WITH SQUARE EDGE FASCIA TO MATCH EXISTING ADJACENT FASCIA

EXISTING FASCIA TO BE REDECORATED TO MATCH NEW CLADDING COLOUR.

ALL NEW CLADDING AND NEW DECORATION TO BE COLOUR GREY TO MATCH NEW DEVELOPMENTS.

REVISION	AMENDMENTS	DATE

Morgan Maire & Co
Chartered Building Surveyors
3B Upper Eastgate Row
Chester,
CH1 1LQ
Tel: 01244 322 500
info@morganmaire.co.uk
www.morganmaire.com

CLIENT:-
ST MODWEN

PROJECT:-
THE BIRTLES
WYTHENSHAWE
M22

TITLE:-
SITE LAYOUT

DATE:-	SCALE:-	
OCT 2011	1:1250 @ A3	
PROJECT N°:-	DRAWING N°:-	REV.
-	02	-
DRAWN BY:-	STATUS:-	
SDM	Planning	

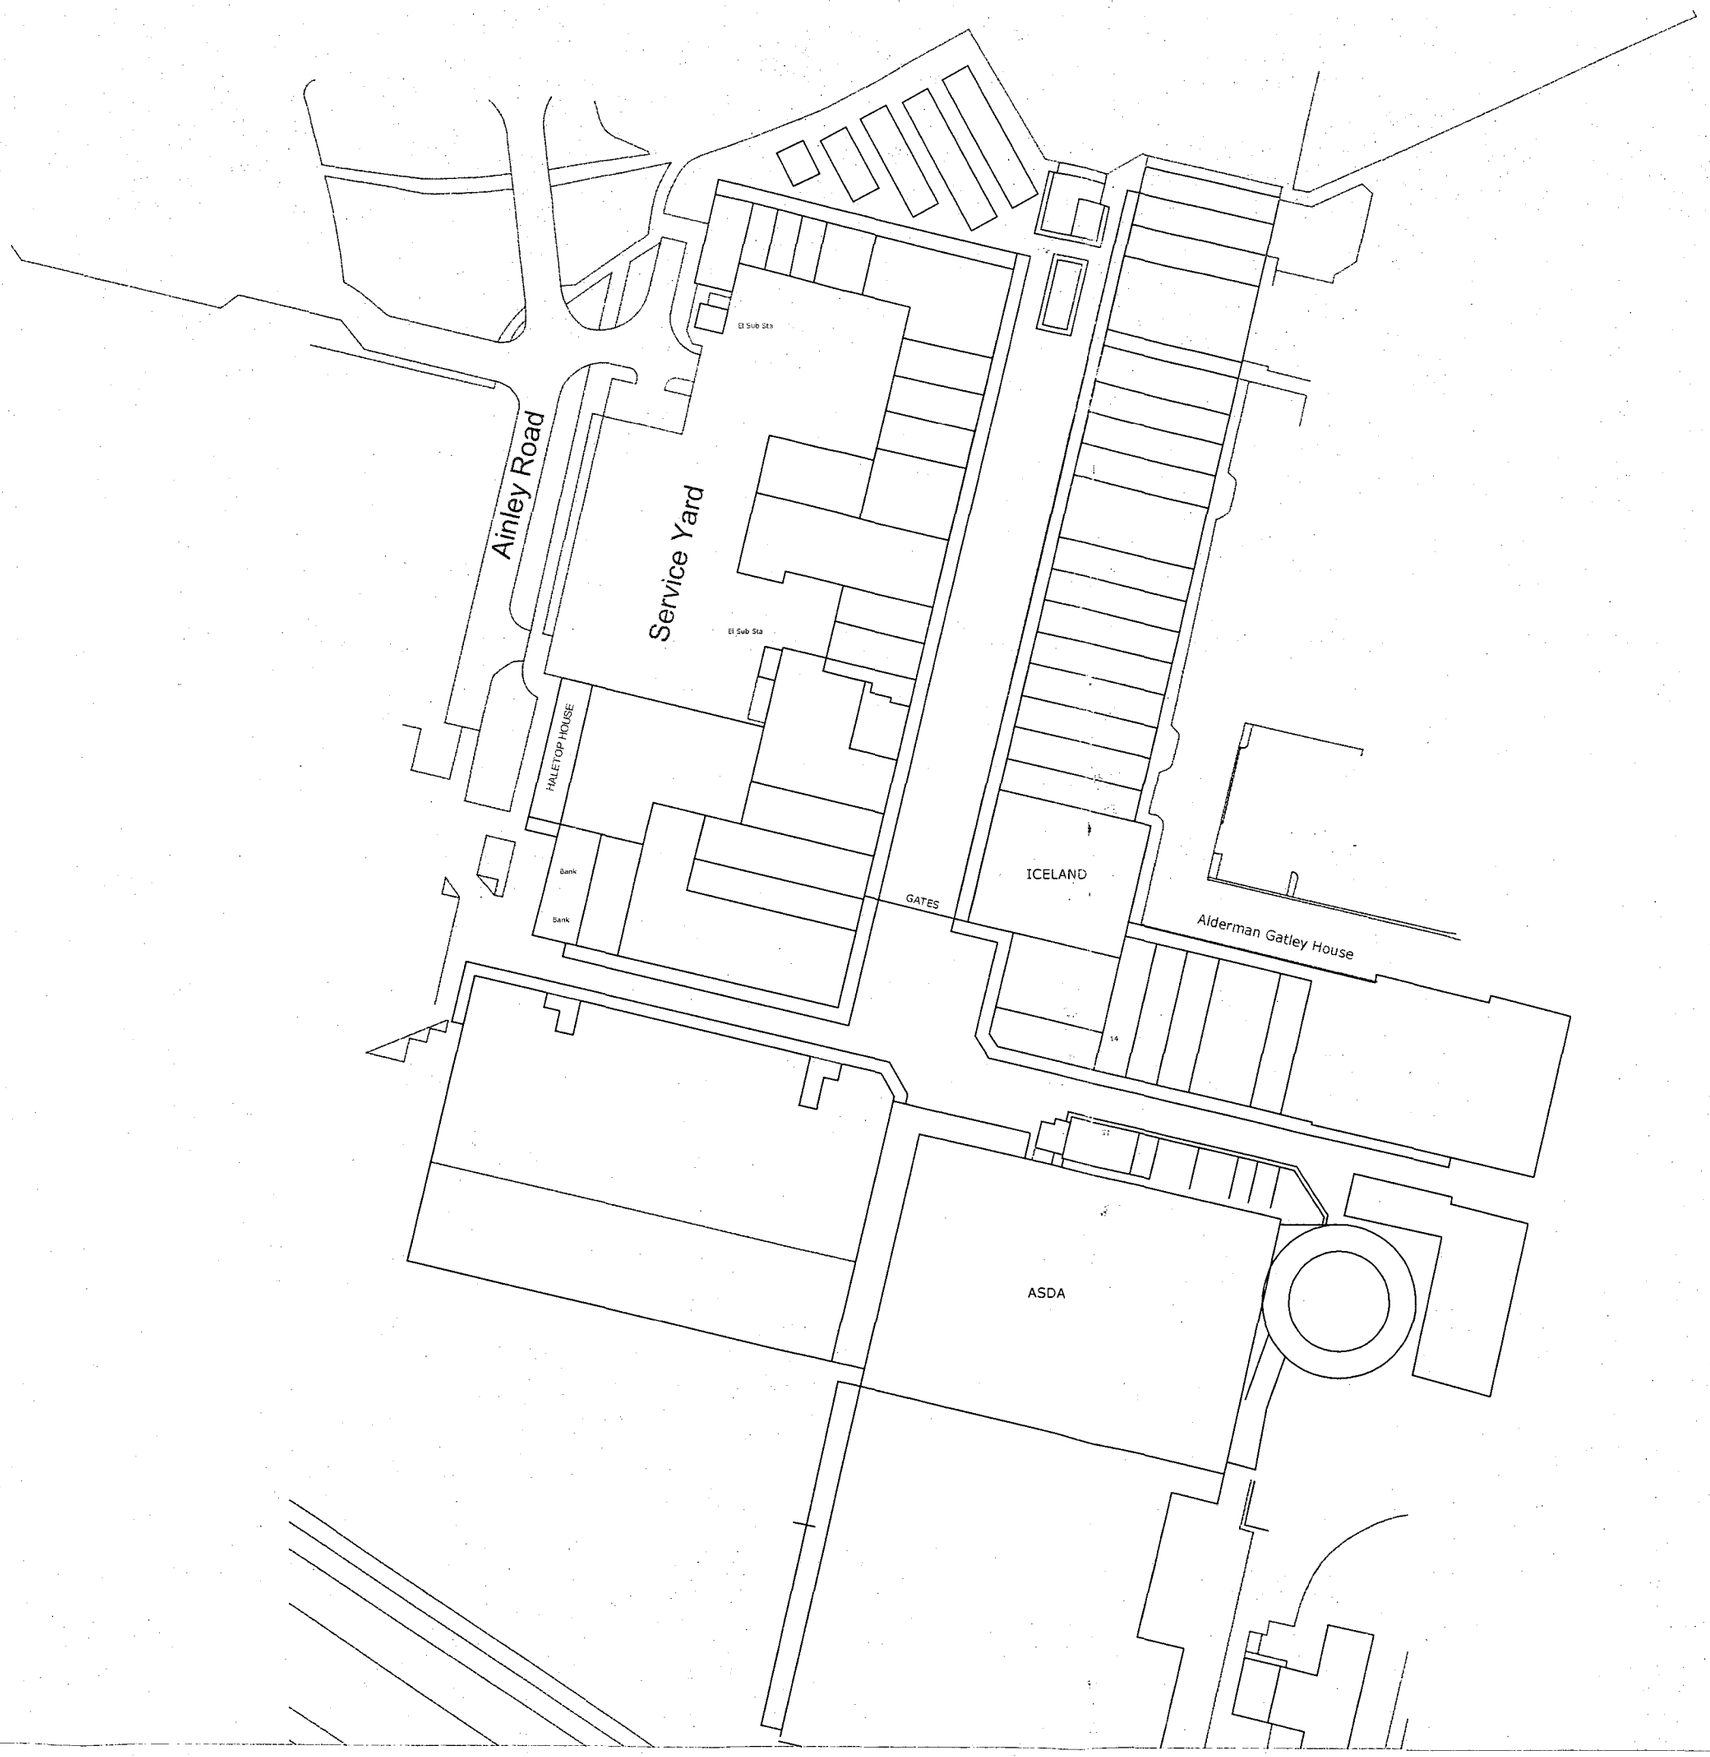

PLANNING AND
BUILDING CONTROL
01 NOV 2011

REVISION	AMENDMENTS	DATE

Morgan Maire & Co
Chartered Building Surveyors
3B Upper Eastgate Row
Chester,
CH1 1LQ
Tel: 01244 322 500
info@morganmaire.co.uk
www.morganmaire.com

CLIENT:-
ST MODWEN

PROJECT:-
THE BIRTLES
WYTHENSHAWE
M22

TITLE:-
SITE LAYOUT

DATE:-	SCALE:-
OCT 2011	1:1250 @ A3

PROJECT Nº:-	DRAWING Nº:-	REV.
-	01	-

DRAWN BY:-	STATUS:-
SDM	Planning