



Proposed rear elevation

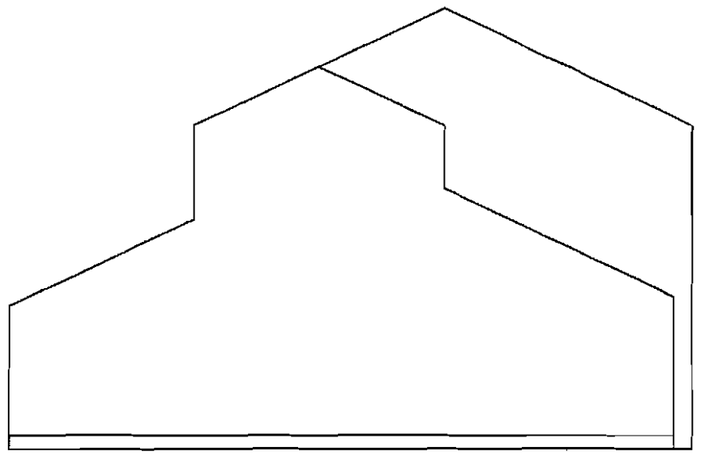

Proposed side elevation (south)

Revised Drg. 086927

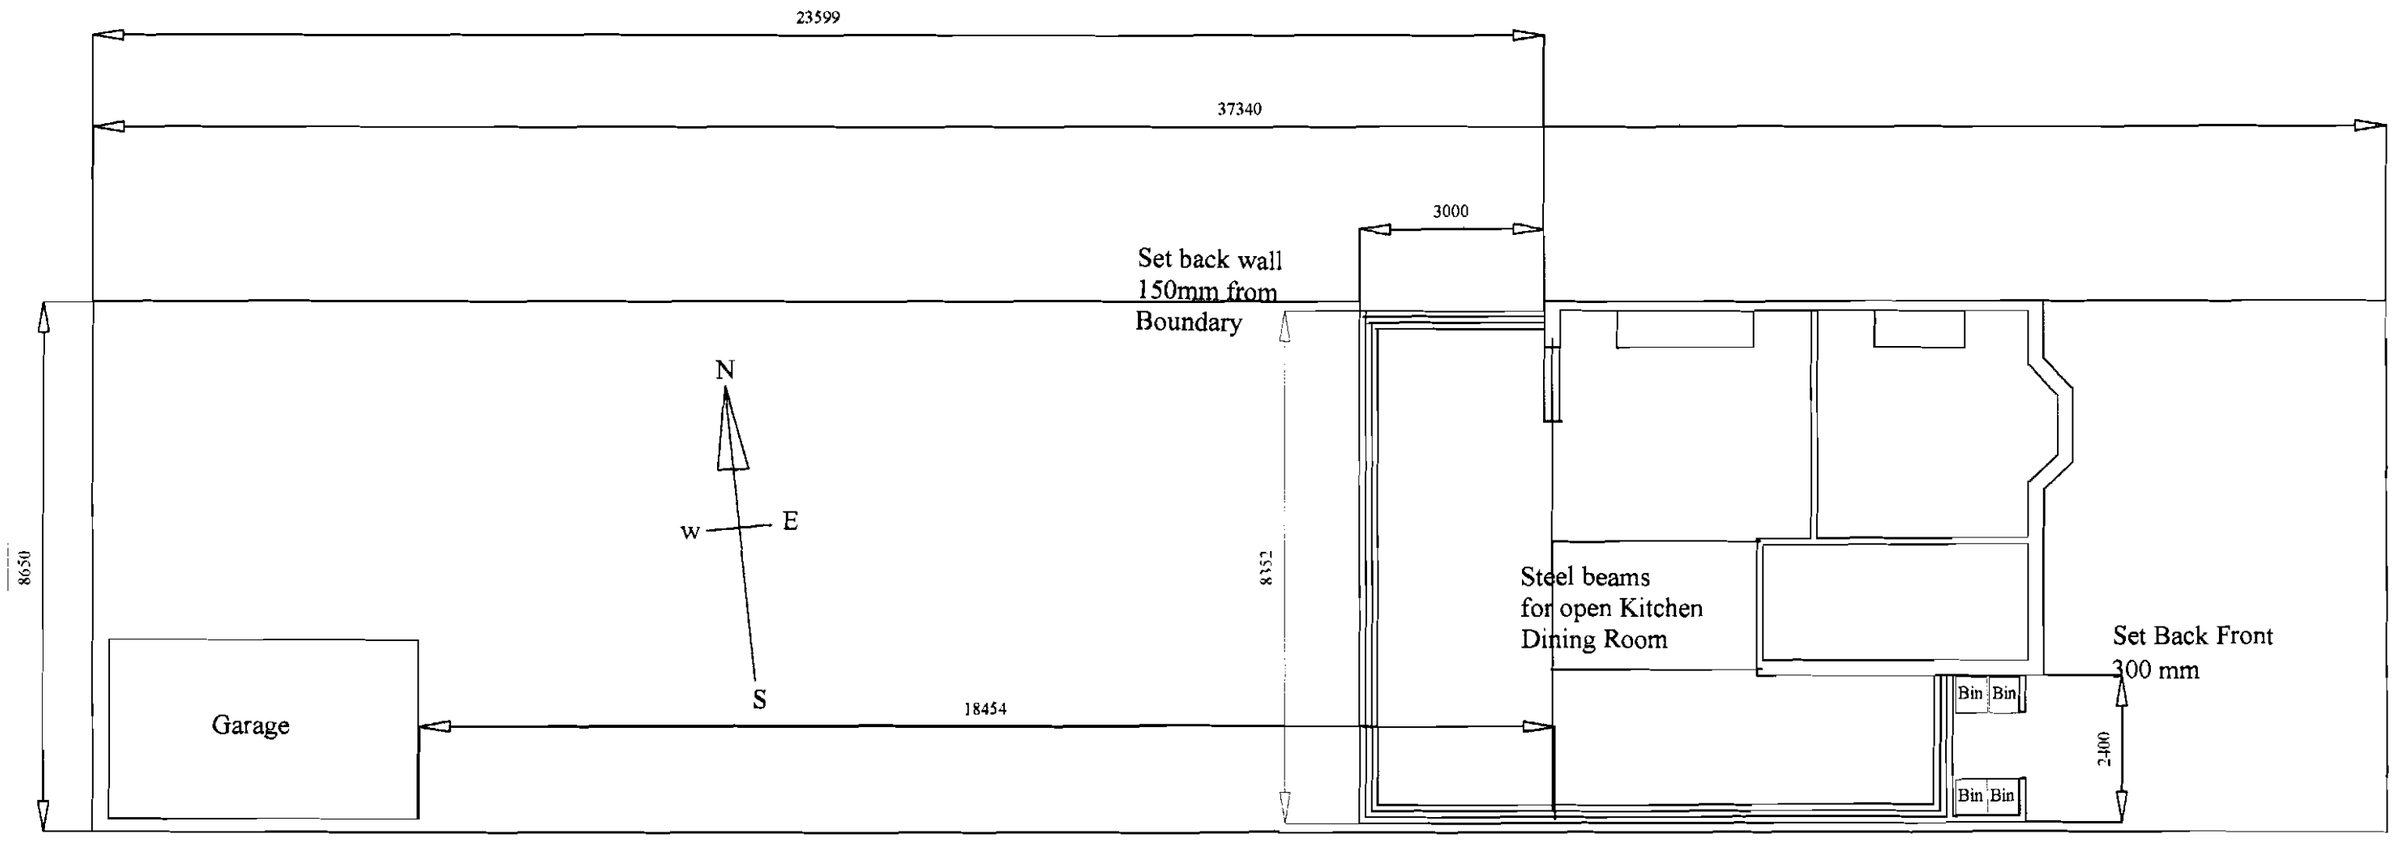

Drawing No DV001 Proposed Site Plan, Rear and Side Elevation
Scale 1:100

Scale 1:100

34 Daventry Road Chorlton M21 0ZP