
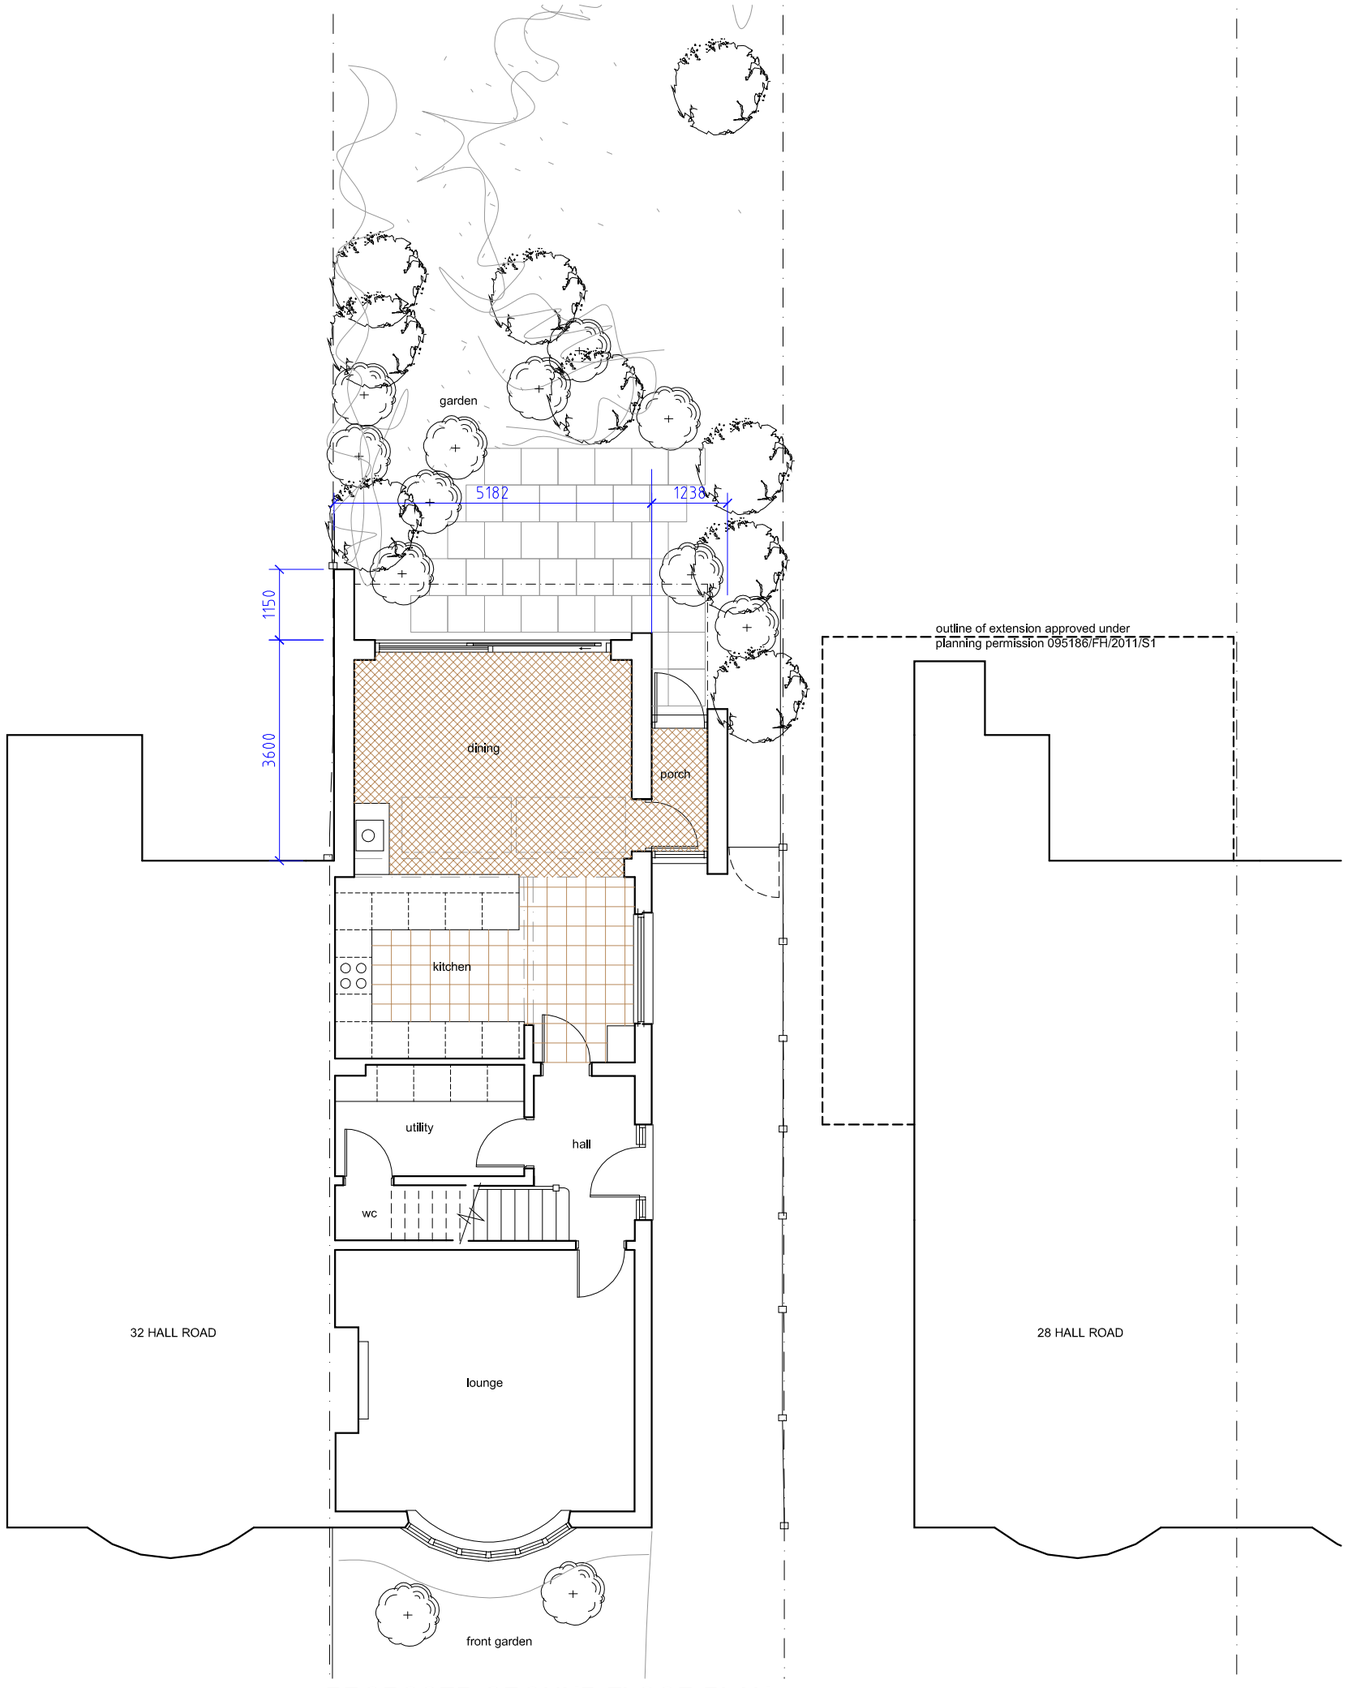


PROPOSED GROUND FLOOR PLAN

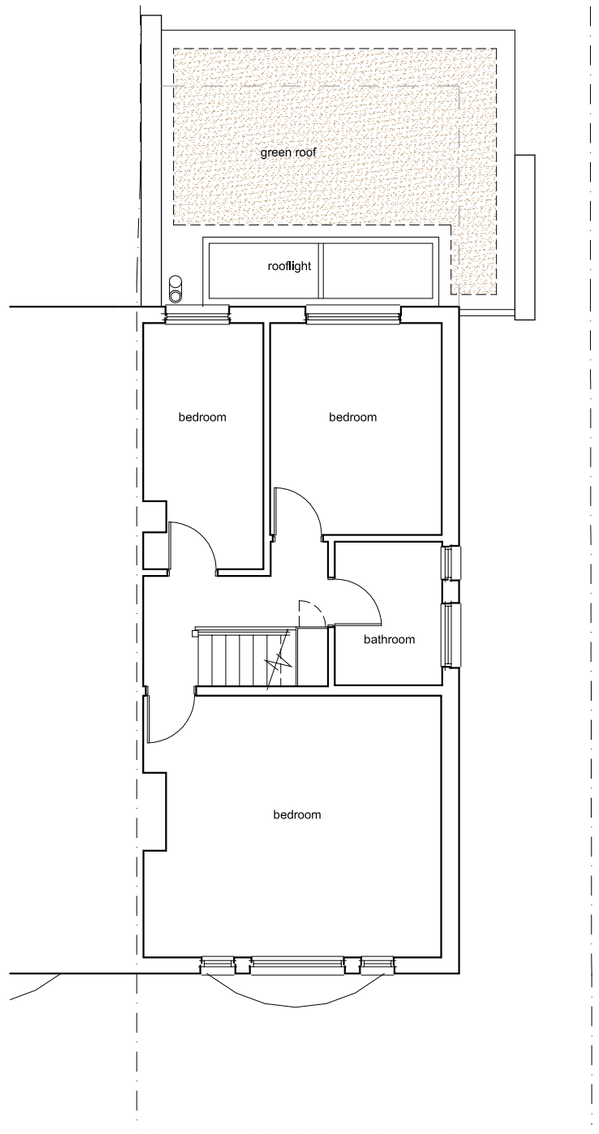

PROPOSED FIRST FLOOR PLAN
(extension roof plan)

1 2 3m

DO NOT SCALE - USE FIGURED DIMENSIONS ONLY

OMBLER IWANOWSKI ARCHITECTS
12 HILTON STREET MANCHESTER M1 1JF
email@oiarchitects.co.uk 0161 236 6778
oiarchitects.co.uk oiarchitectshomes.co.uk

30 HALL ROAD, RUSHOLME

OI

PROPOSED GROUND
AND FIRST FLOOR PLANS

MAR 13 SCALE 1:100 @ A3

-- L(--)23 --