Notes

ROYAL EXCHANGE MEZZANINE LEVEL

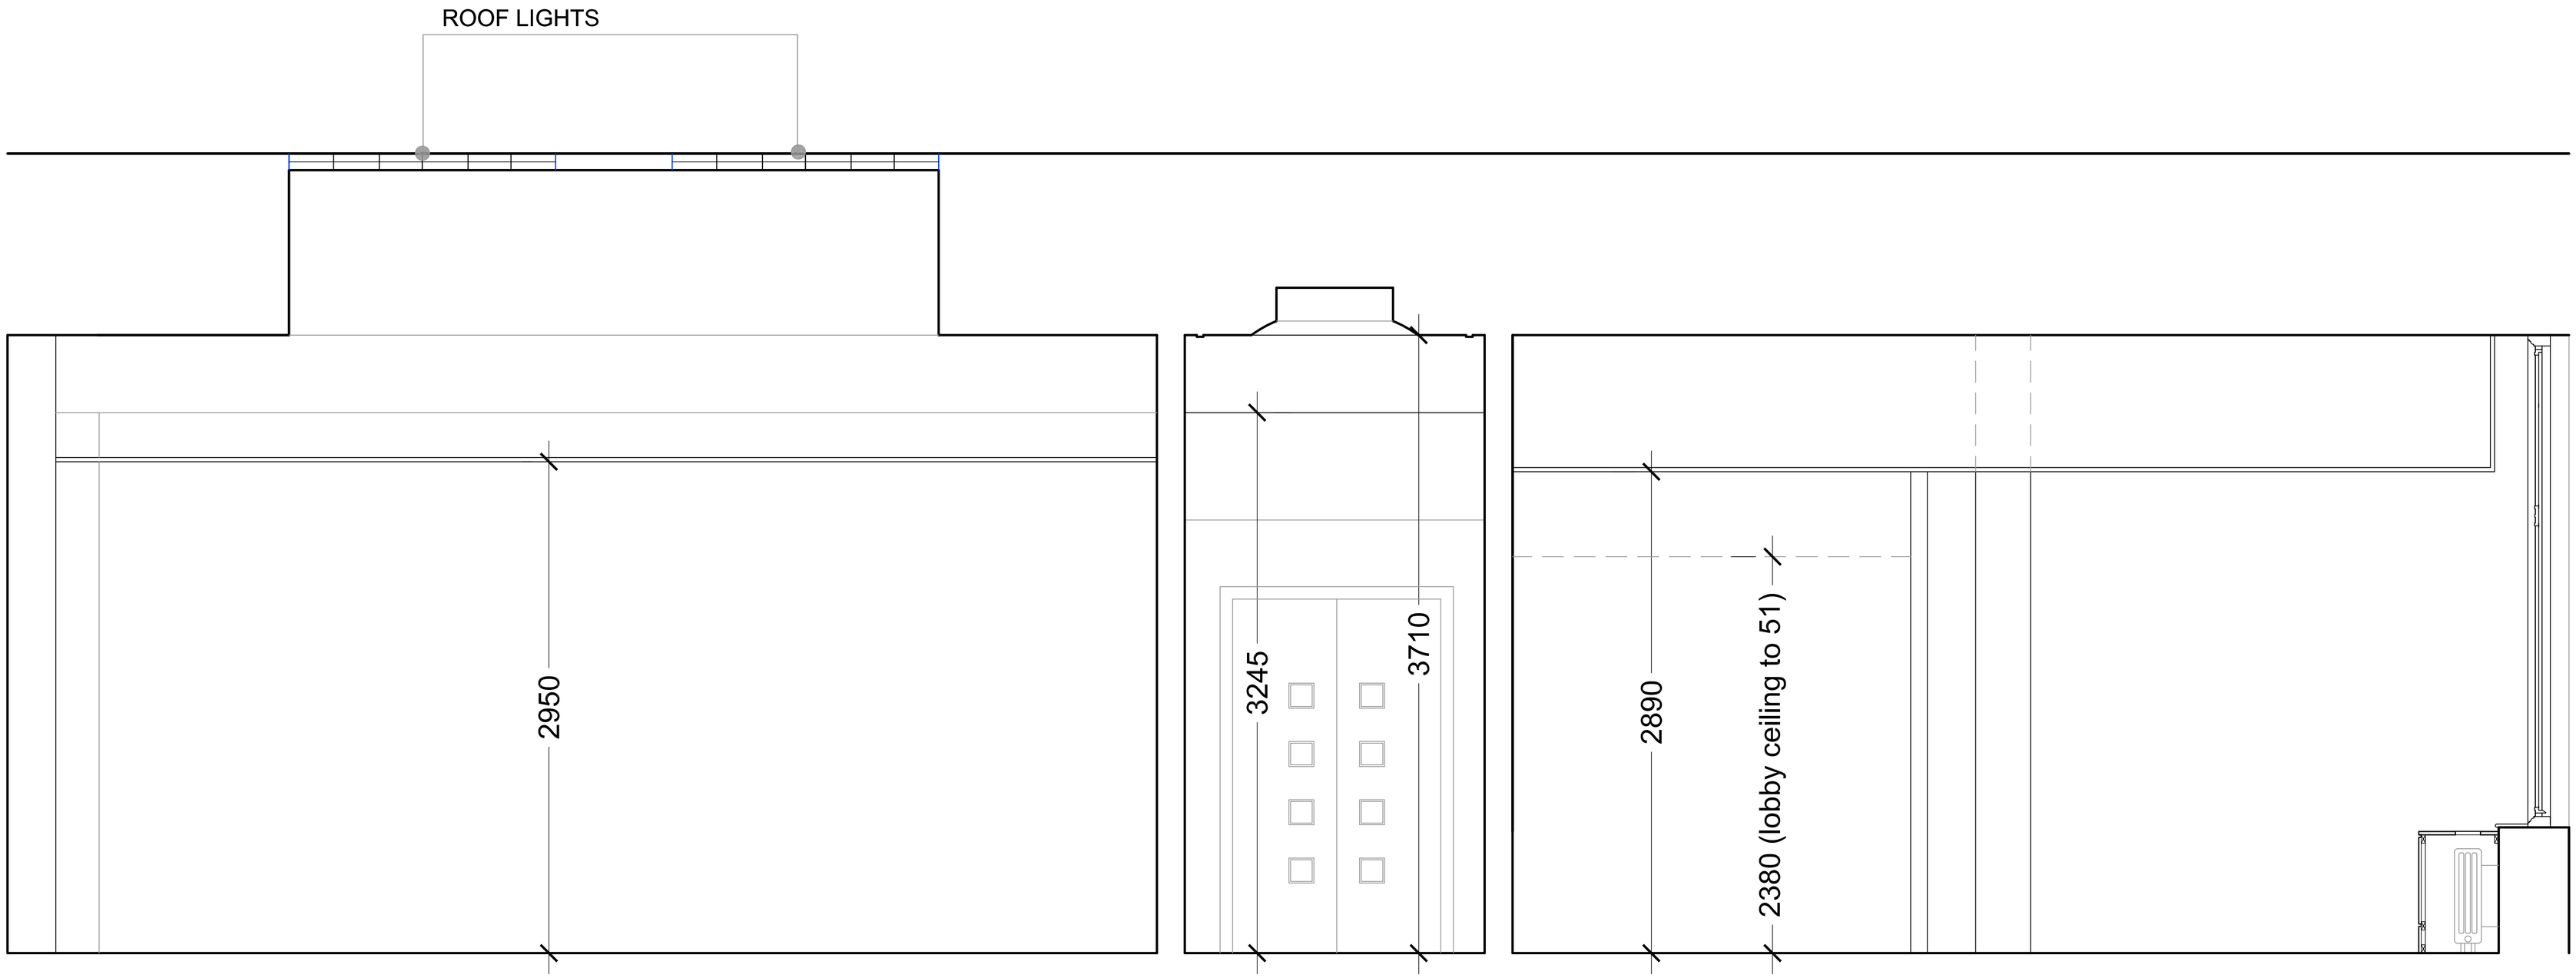

EXISTING OFFICE SECTION

Rev	Description	Date	By	Chck'd

King Sturge
International Property Consultants

King Sturge LLP
One Piccadilly Gardens
Manchester M1 1RG

T +44 (0) 161 236 8793
F +44 (0) 161 228 7972
www.kingsturge.com

Client: ROYAL EXCHANGE THEATRE	Scale: 1:50@A1
Project: UNIT 41-50 CEILING DETAIL	Date: 20.02.11
	By: FLC / Checked
Description: UNIT 41-50 SURVEY PLAN EXISTING SECTIONS	Job: 120818
	Drg: MZ-CL-05 / rev

DO NOT SCALE THIS DRAWING. CHECK ALL DIMENSIONS ON SITE

THIS DRAWING IS PROTECTED BY COPYRIGHT. IT MAY NOT BE REPRODUCED IN ANY FORM OR BY ANY MEANS FOR ANY PURPOSE, WITHOUT GAINING PRIOR WRITTEN PERMISSION FROM KING STURGE