

Do not scale from this drawing. All information should be checked by the contractor on site before commencing work. Any discreprencies should be reported to the architect immediately. All rights are reserved and are not transferable. Unauthorised reproductions of this drawing are not permitted.

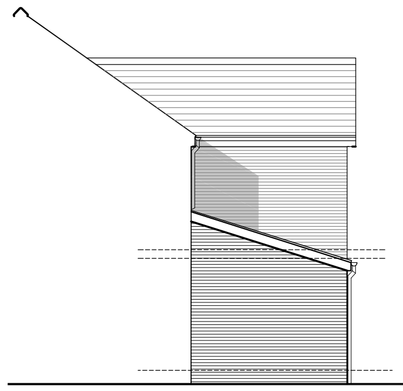


PROPOSED SIDE ELEVATION




PROPOSED REAR ELEVATION

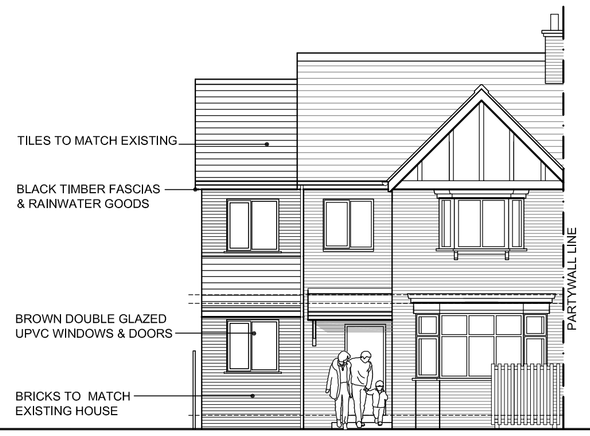


PROPOSED FRONT ELEVATION

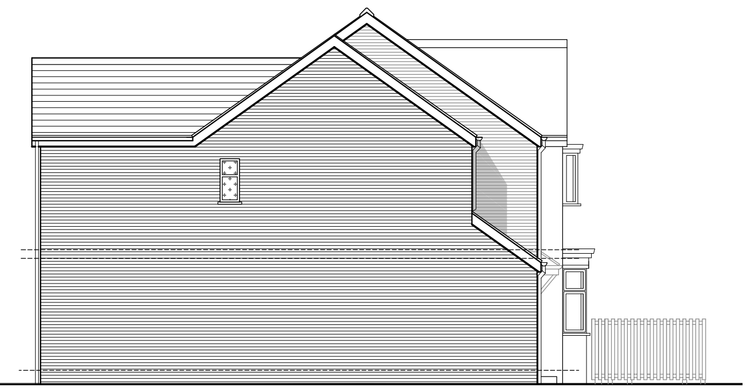

PROPOSED SIDE ELEVATION TO NO.7

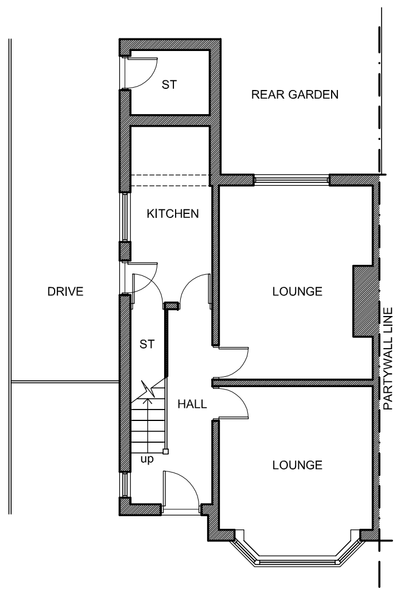


EXISTING GROUND FLOOR PLAN

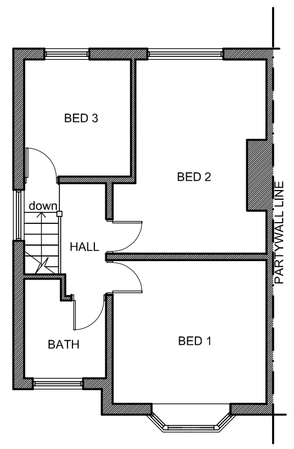


EXISTING 1ST FLOOR PLAN




EXISTING REAR ELEVATION

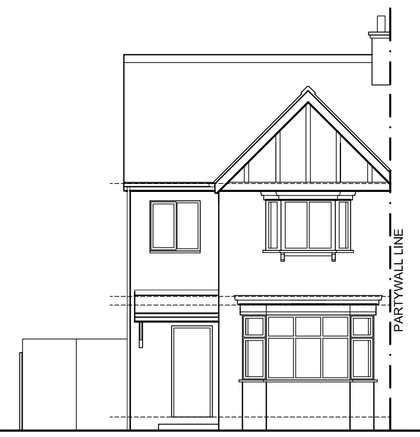


EXISTING FRONT ELEVATION

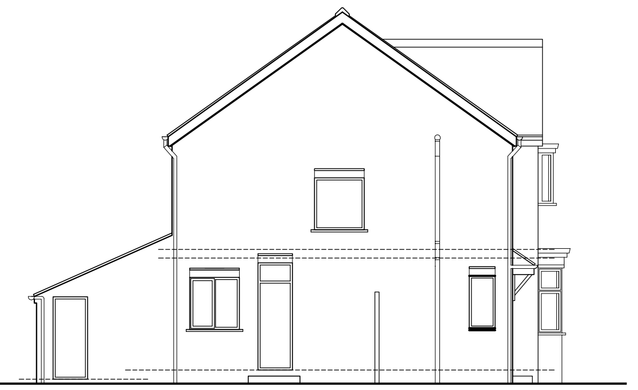


EXISTING SIDE ELEVATION

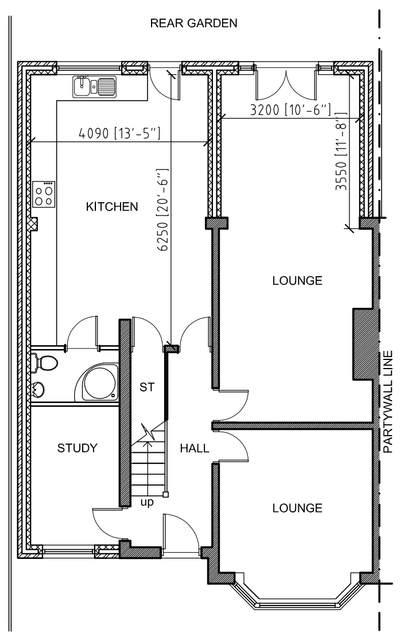

PROPOSED GROUND FLOOR PLAN

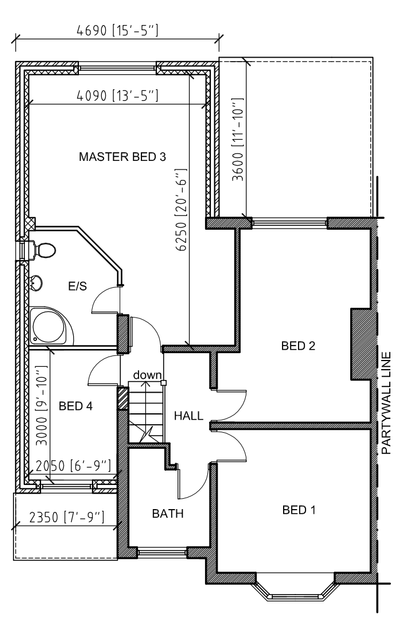

PROPOSED FIRST FLOOR PLAN

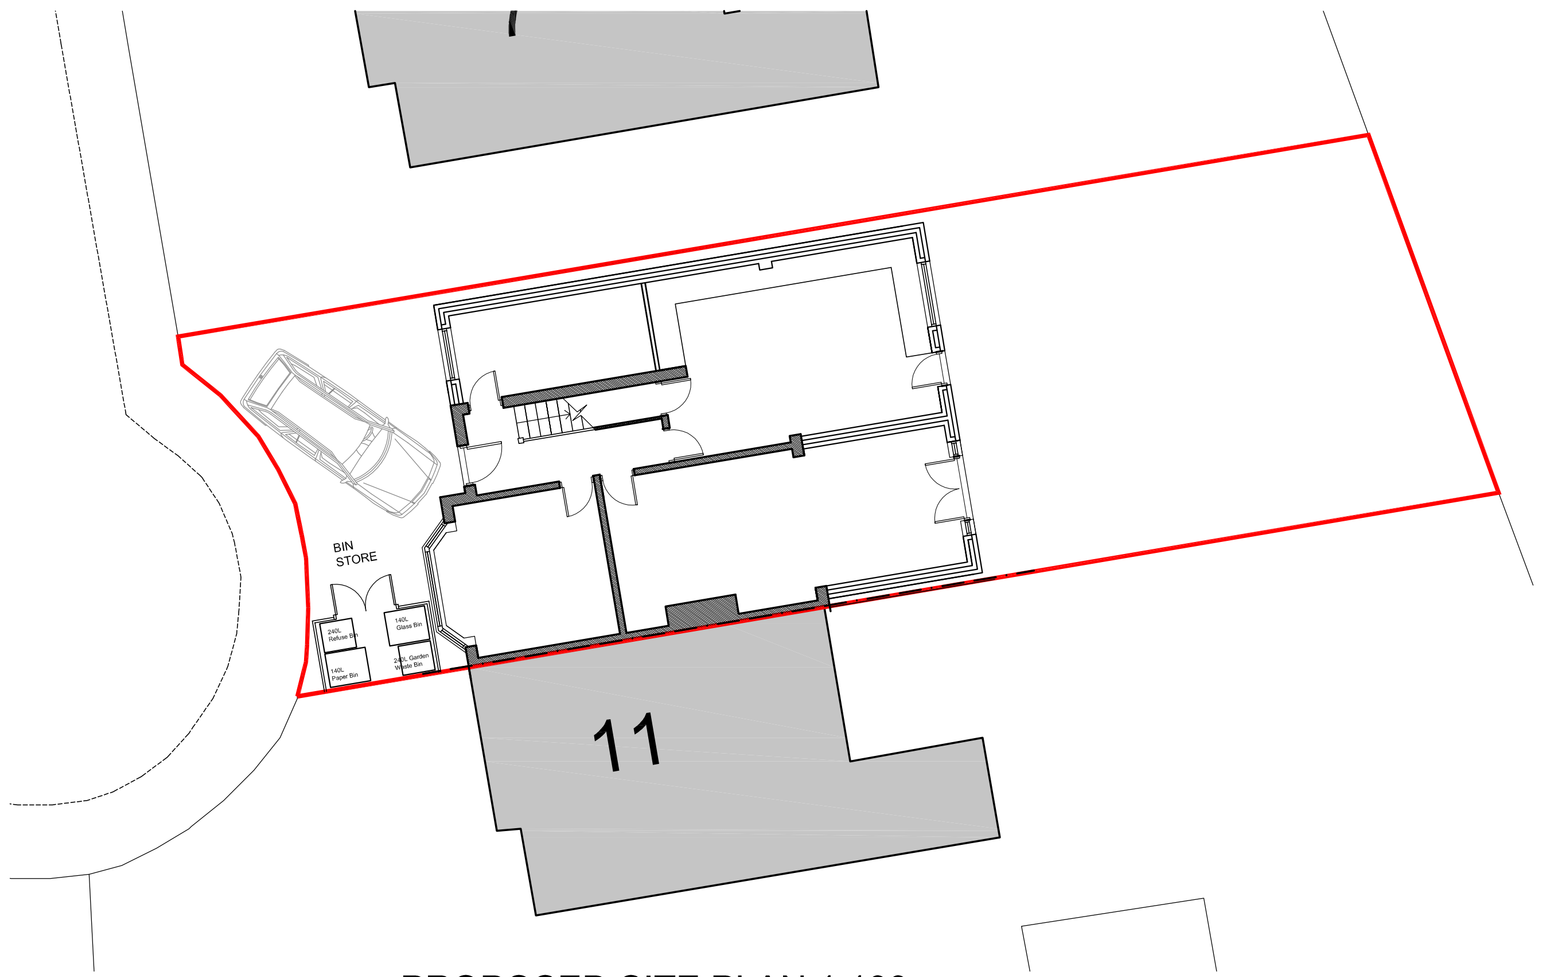

PROPOSED SITE PLAN 1:100



N Location Plan 1:500

archirama.co.uk

Client: Mr M Ahmed

Project: 9 Austin Grove
Levenshulme, Manchester M19 2BH

Part Double Part single
storey side & rear extension

dwg: 01 scale:1:100 date:May 08

4 Mallowdale Avenue, Fallowfield, Manchester M14 6GT
Tel: 07976 171 006