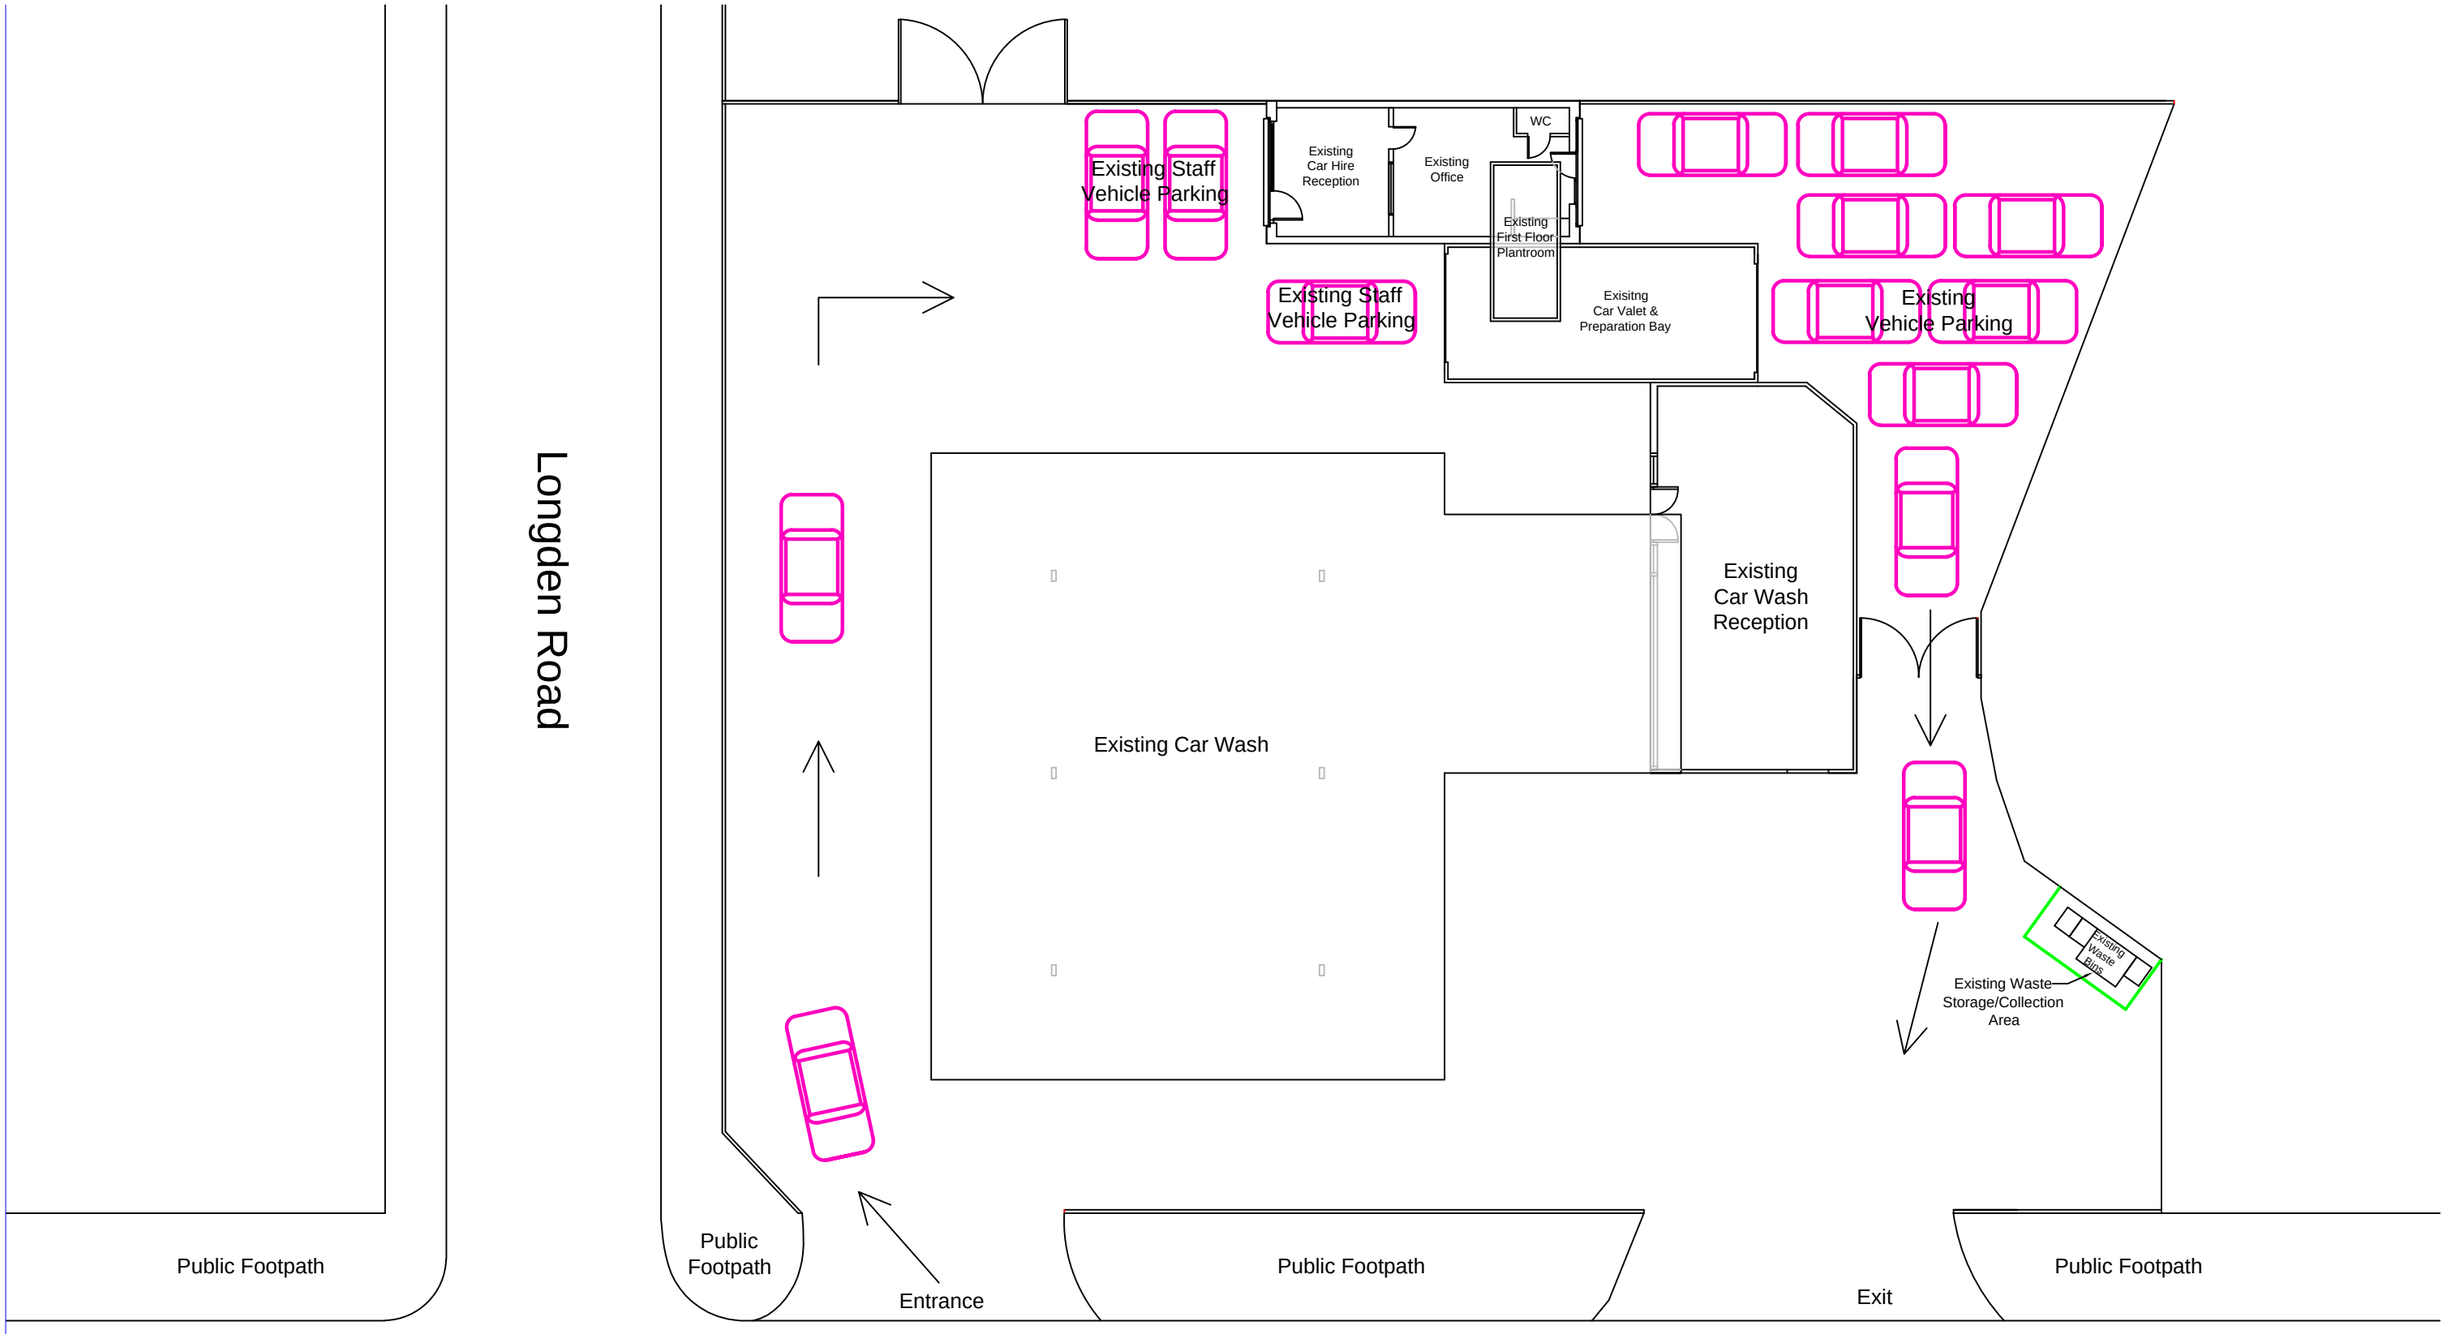

Mohammed Khan
BSc (Hons) MNAEA
Building Surveyor & Property Consultant
22 Buttermere Road, Gatley, Cheadle, SK8 4RH
Tel: 0161 428 8652 Mobile: 07890 269580

Project Name: Proposed Use Class Change to Part of the Site, (Tyre Service and Retail Use)

Drawing Name:
Existing Site Plan

Project Address:
691- 697 Stockport Road
Longsight,
Manchester, M12 4QN

Project Ref:	01.13.02
Date:	17.01.13
Scale:	1:200
Paper Size:	A3

Sheet: 05

Rev: