

PROPOSED
FRONT
ELEVATION

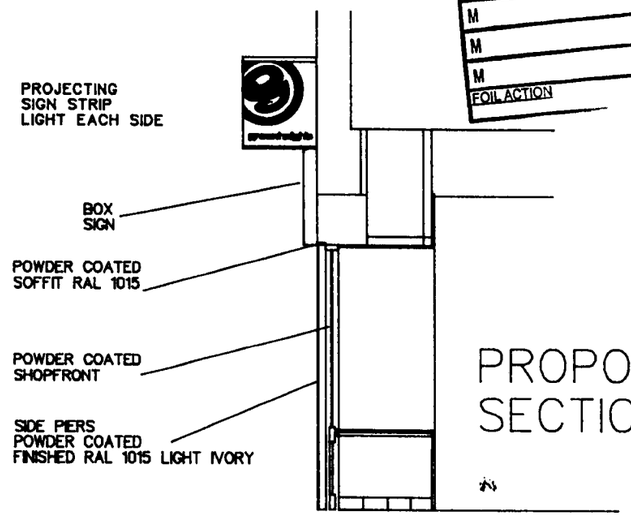

PROPOSED
SECTION

PLANNING
ACK'D
REPLIED
RECD 01 SEP 2008
M
M
M
FOIL ACTION
INITIAL RECD DATE

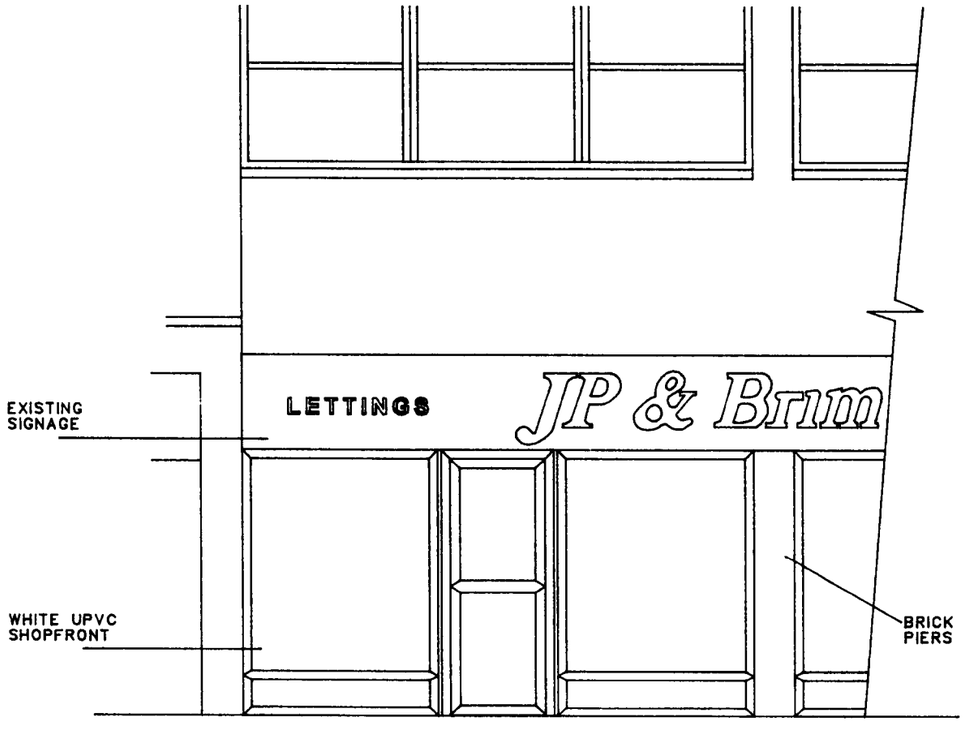

EXISTING
FRONT
ELEVATION

NOTES

SIGNAGE

INTERNALLY ILLUMINATED FINISHED TO GCB COLOURS
BACKGROUND PANEL POWDER COATED TO PANTONE 355 GREEN
GREENHALGH'S LETTERING WHITE
IRRESISTABLY BETTER BAKING PANTONE 165 ORANGE
ROUNDEL, ORANGE – WHITE AND GREEN
ROUNDEL AND LETTERING ONLY ILLUMINATED
EXTERNALLY ILLUMINATED PROJECTING SIGN
PANEL POWDER COATED GREEN PANTONE 355
ROUNDEL, ORANGE – WHITE AND GREEN
TOP STRIP LIGHT EACH SIDE

rev	description	date	by

Greenhalgh,s Craft Bakery Ltd
Crescent Road,Lostock,Bolton,Lancs.BL6 4BU
Tel:(01204)696204 Fax:(01204)669061

project 750MWILMSLOW ROAD
DIDSBURY, MANCHESTER

title CONSENT TO
DISPLAY ADVERTISEMENT

date 27-08-08	drawn J.H.	drawing number
scale 1:50	rev	DBY-02