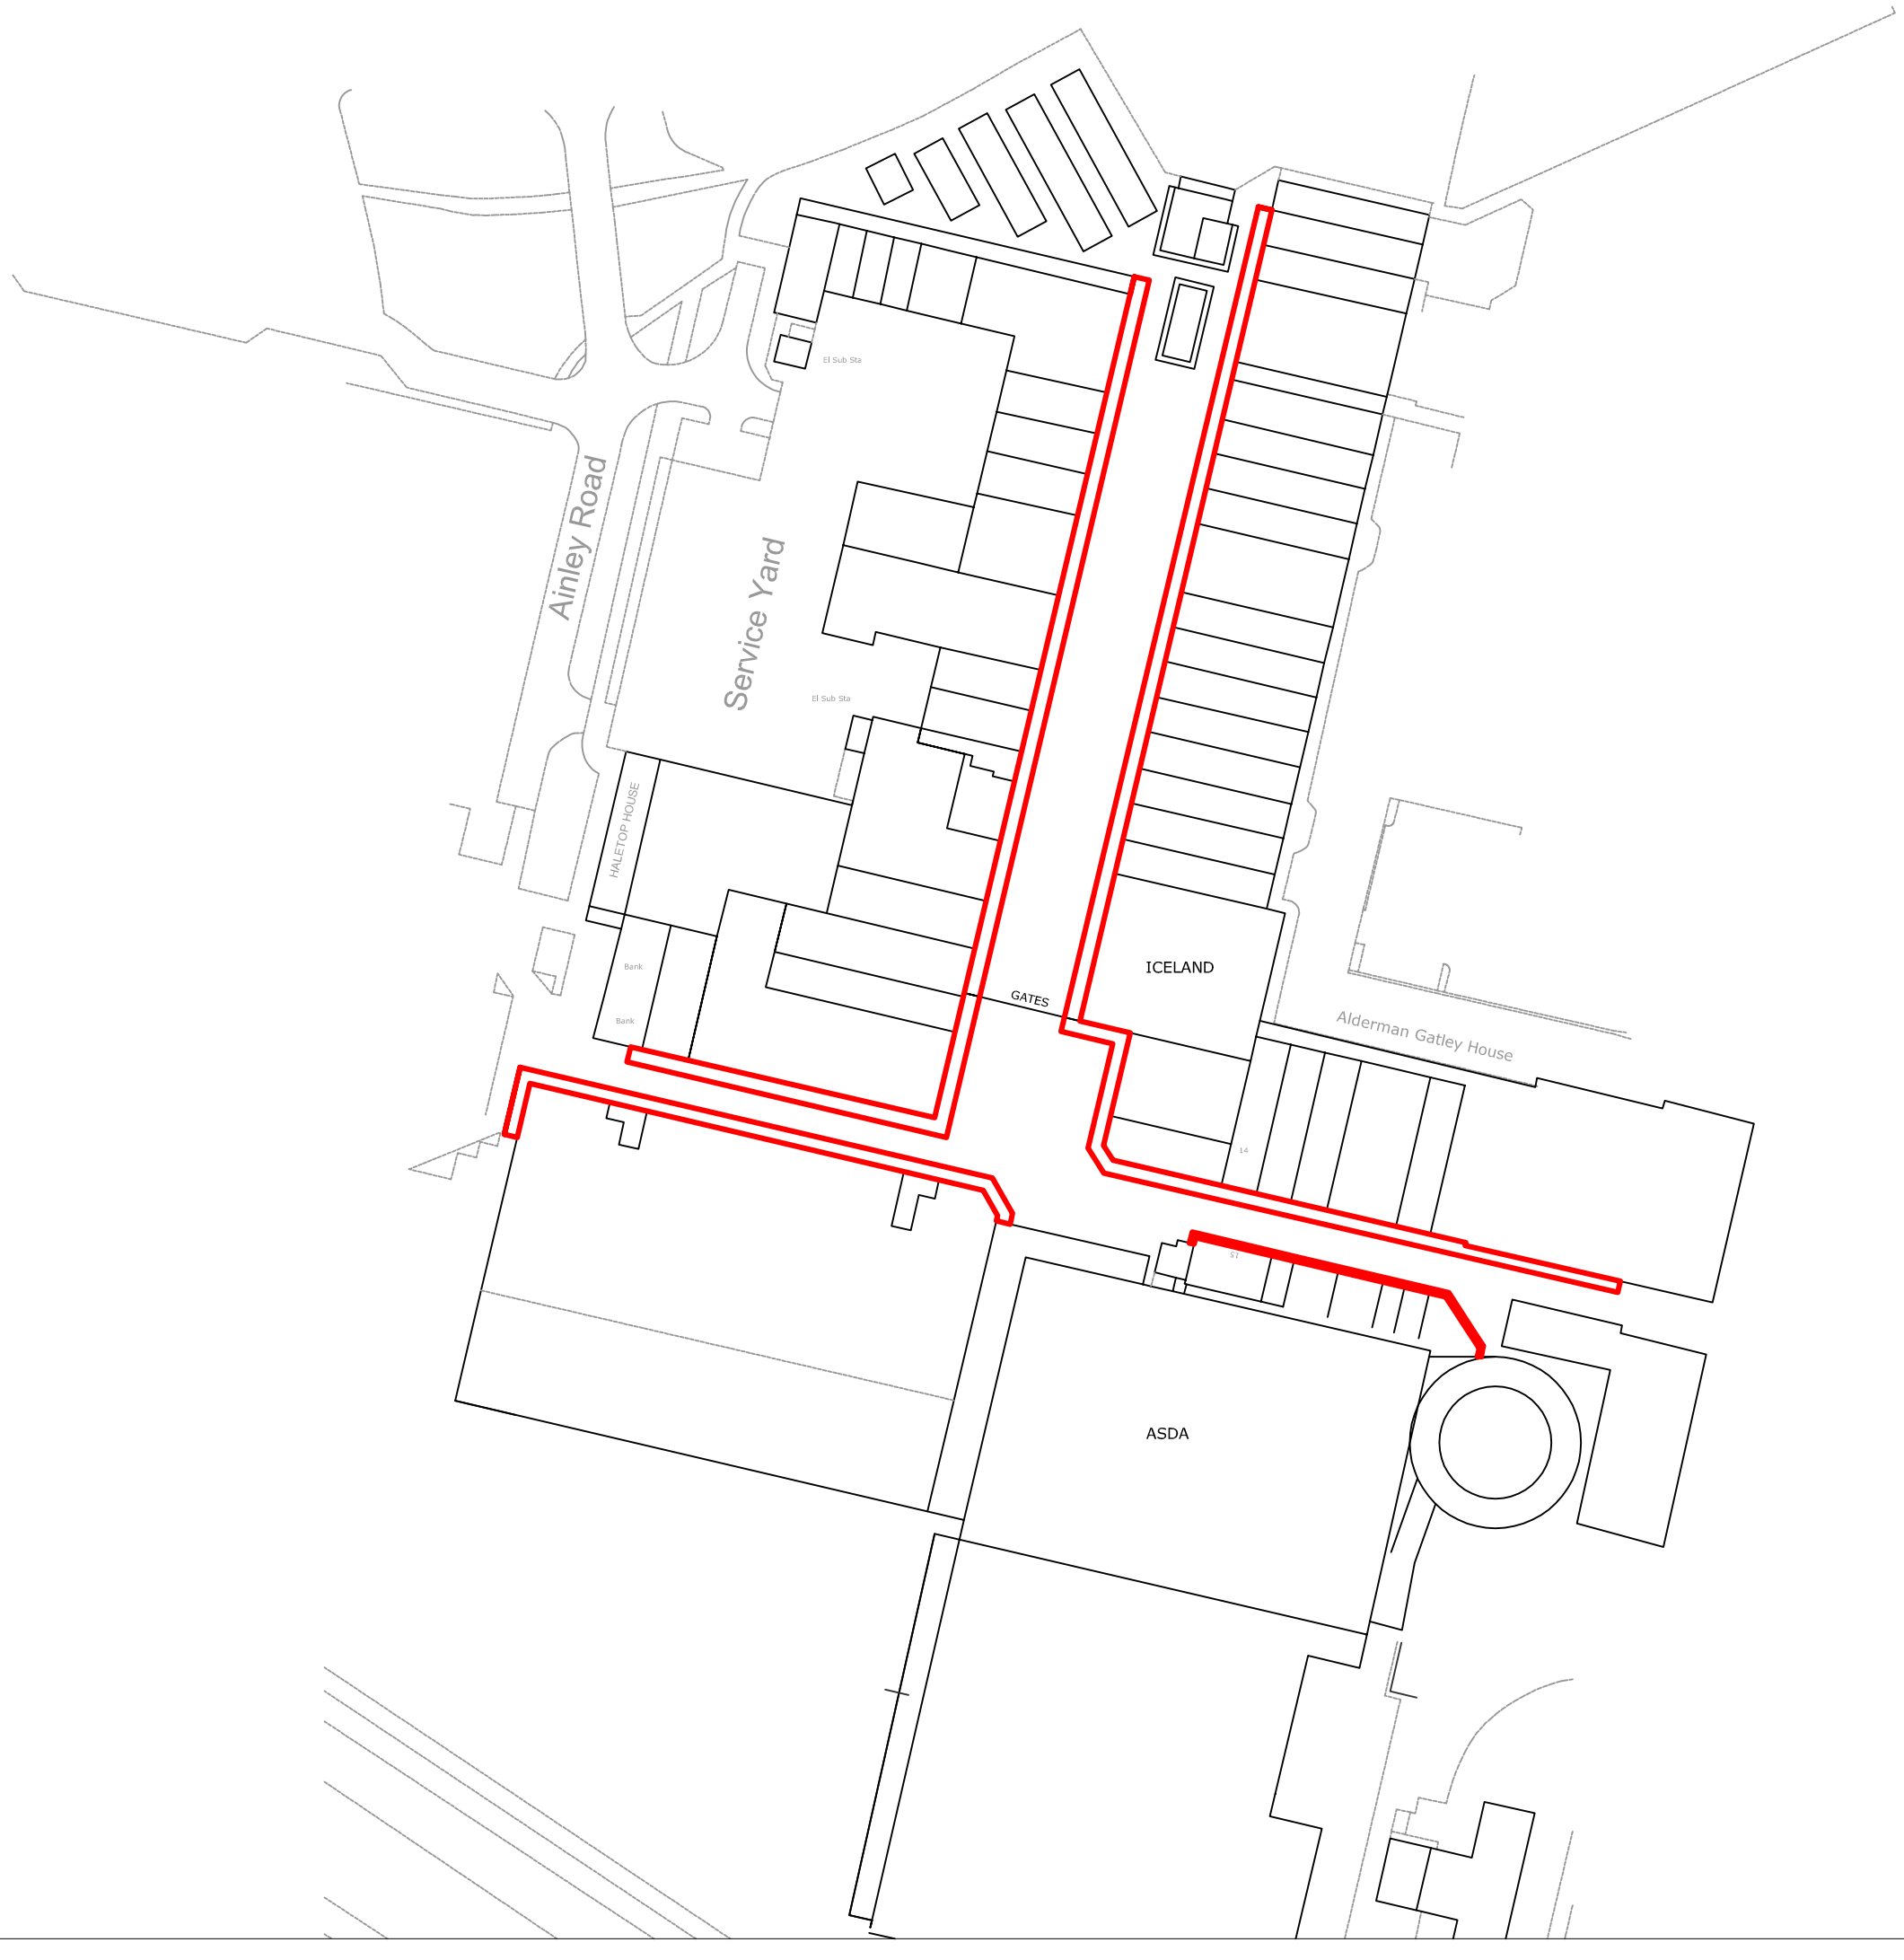

REVISION	AMENDMENTS	DATE

Morgan Maire & Co
Chartered Building Surveyors
3B Upper Eastgate Row
Chester,
CH1 1LQ
Tel: 01244 322 500
info@morganmaire.co.uk
www.morganmaire.com

CLIENT:-
ST MODWEN

PROJECT:-
THE BIRTLES
WYTHENSHAWE
M22

TITLE:-
SITE LAYOUT

DATE:-	SCALE:-
OCT 2011	1:1250 @ A3

PROJECT N°:-	DRAWING N°:-	REV.
-	01	-

DRAWN BY:-	STATUS:-
SDM	Planning