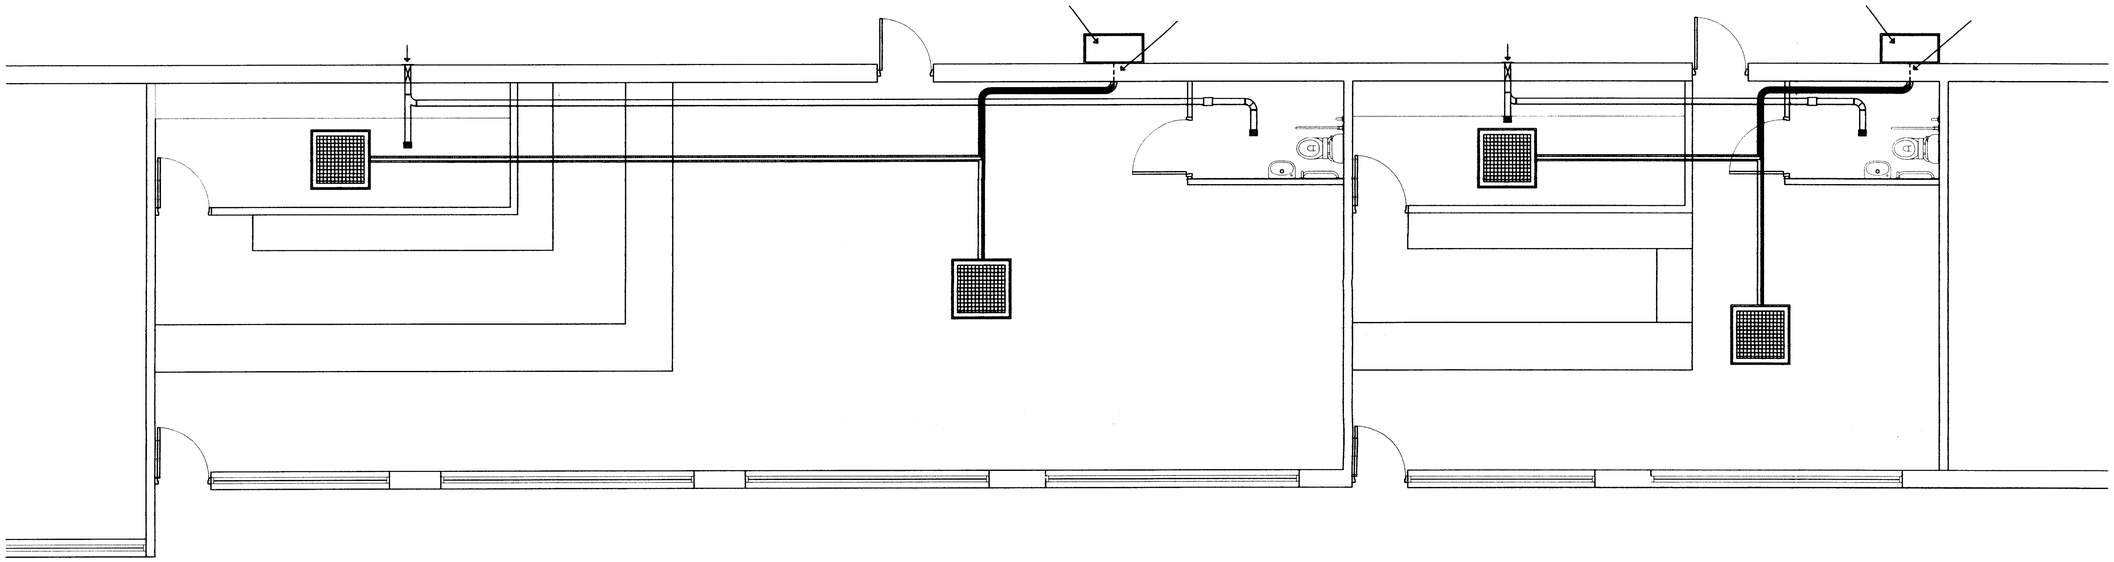

PLA... 2
ACK'D
REPLIED
RECD - 9 MAY 2008
M
M
M
FOR ACTION

BISHOPS CORNER -STRETFORD ROAD
HULME, MANCHESTER

Revisions

Project
Unit 1 and 2/3
Bishops Corner, Stretford Road
Hulme Manchester

Title
Ground Floor Plans
Proposed Use Class a3

Scale	1:50 at A1
Date	07/04/2008

Client
LS Reit

13 Greenwood Court, Taylor Business Pa
Risley, Warrington. WA3 6D
T: 01925 78771
F: 01925 75881
E: admin@cubepsl.co.
www.cubepsl.co.
CUBE
PROPERTY SURVEYORS & CONSULTANTS

Drawing Number CPS\07\116\005