## THIS DRAWING IS FOR PLANNING AND BUILDING REGULATIONS ONLY.

The builder must ckeck the site and the approved drawing before commencing the works and must take any working measurements as necessary. Any discrepancy in the drawings must be reported to the Client

Boundary positions must be verified by the client pnor to construction if in doubt this must be checked with an accurate deed plan, for further verification consult the clients solicitor for clanfication.

All the work is to be carried out in accordance to the current Building Regulations and Statutary legislations of the Local Authonty Inspectors and all the materials and workmanship should comply with the appropriate codes of practice and the British Standards.

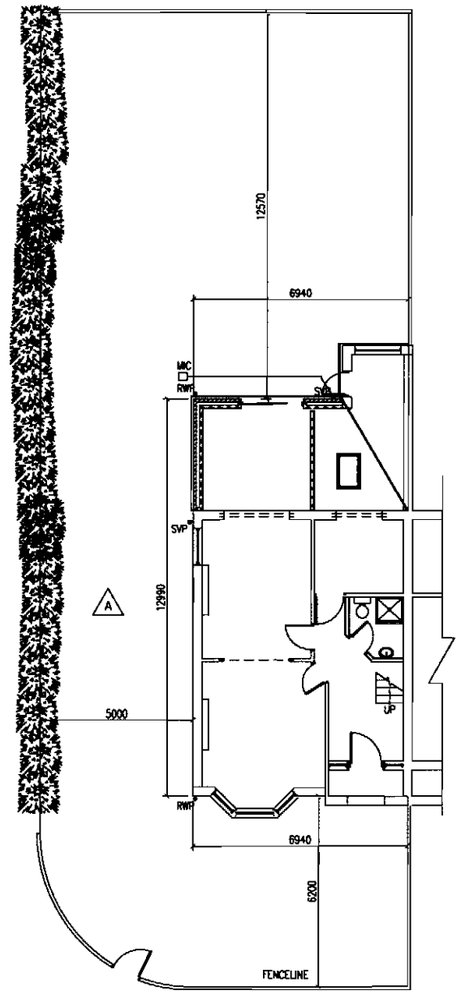


SITE PLAN & DRAINAGE

CKD
PRINTED
26 JUN 2008

Issue Date:

Revisions

| No. | Date | Description |
|---|---|---|
| A | JUNE 08 | CAR PARKING BAY REMOVED |

**Home Sweet Home**
Architectural Design Service
428 Cheetham Hill Road
Cheetham Manchester M8 9LE
UK

**Title :-**
**SITE LAYOUT**

**Project for :-**
Mr & Mrs Gulam Abbas

**Project Title :-**
**Proposed Extension's at**
58 CRUMPSALL ROAD
CRUMPSALL
M8 5SG

**Date March 2008**
**Scale 1 : 100 Dwg NO. 08**