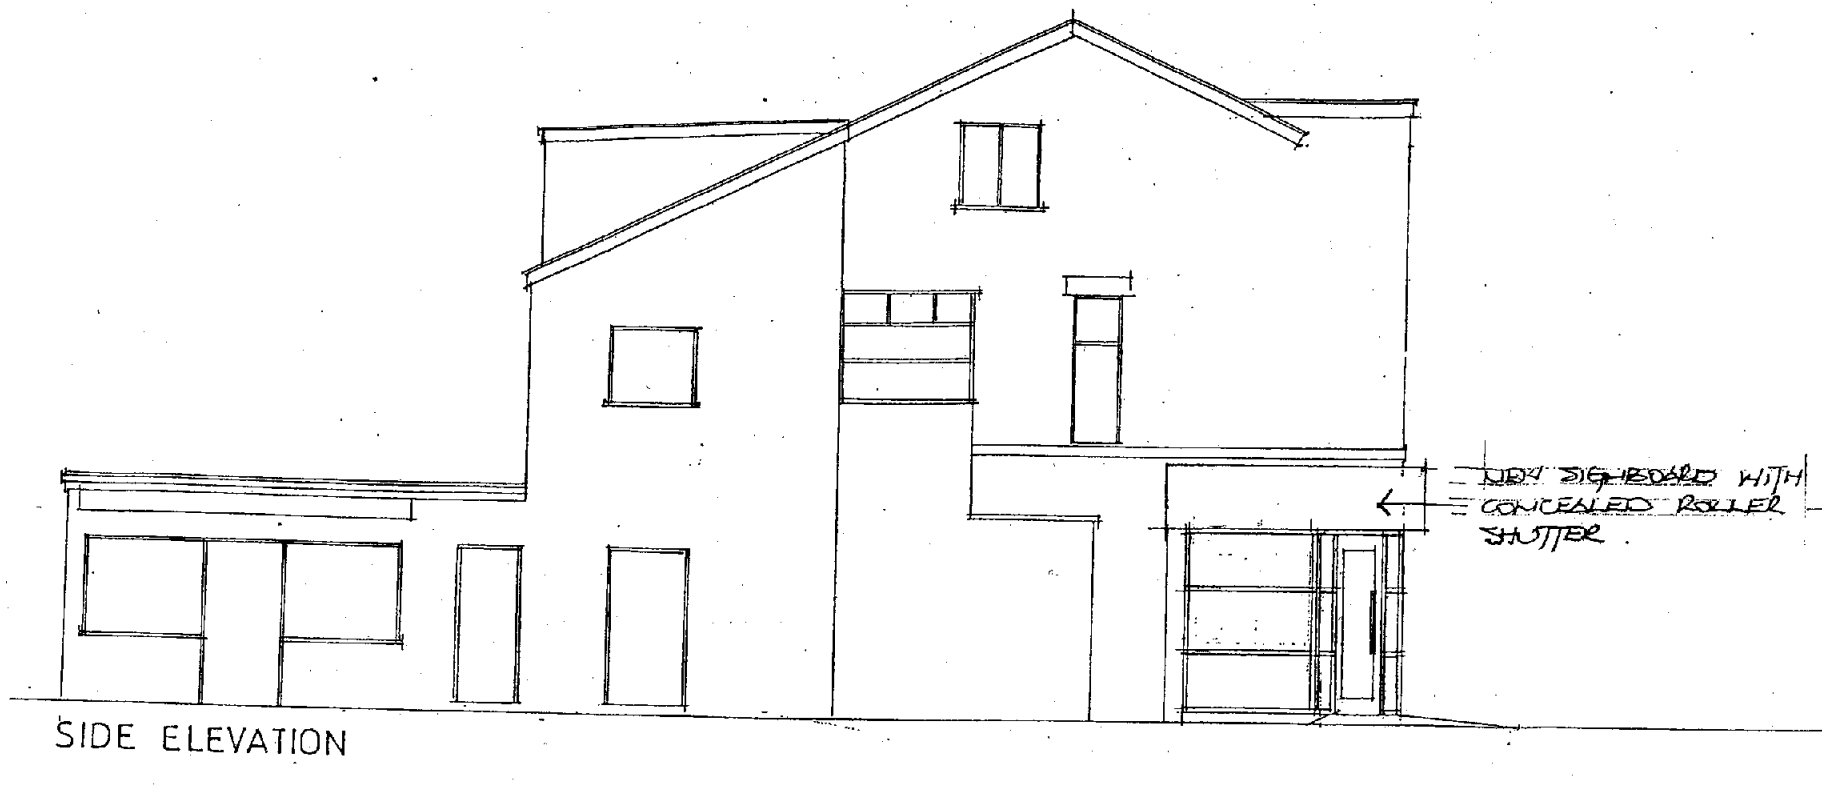

SIDE ELEVATION

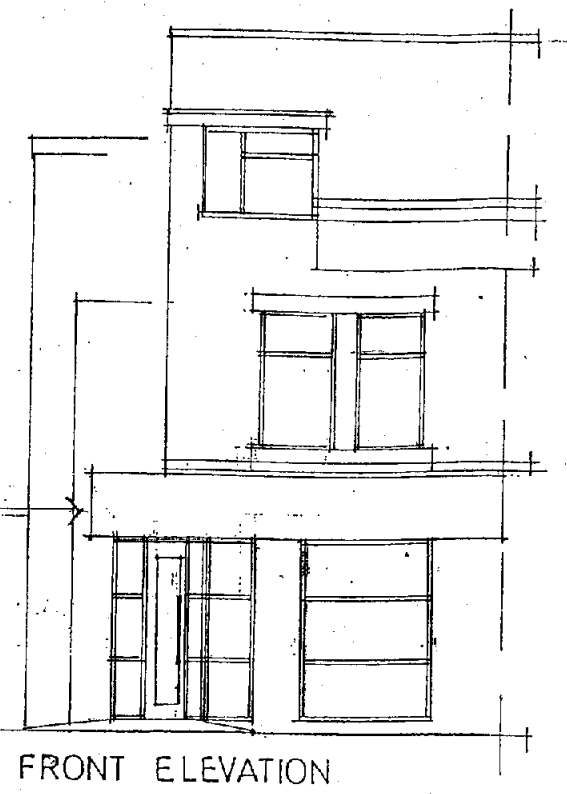

FRONT ELEVATION

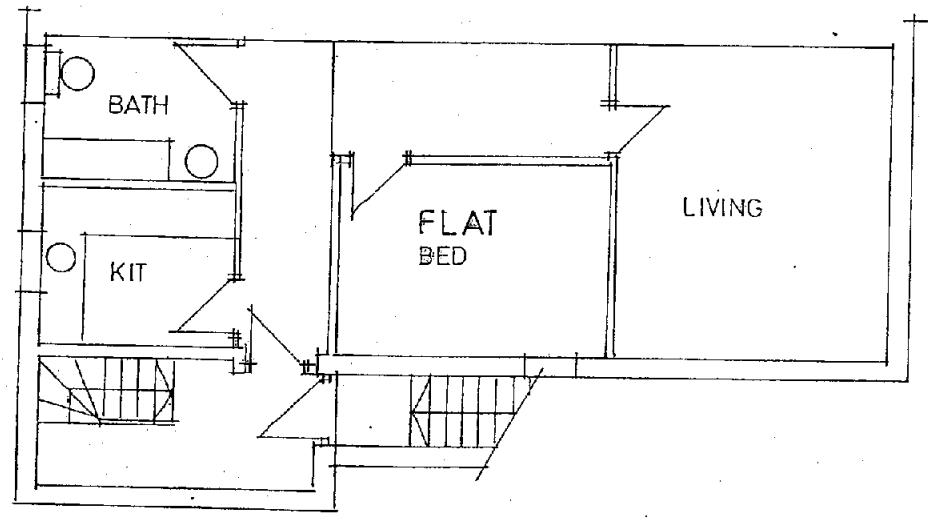

FIRST FLOOR

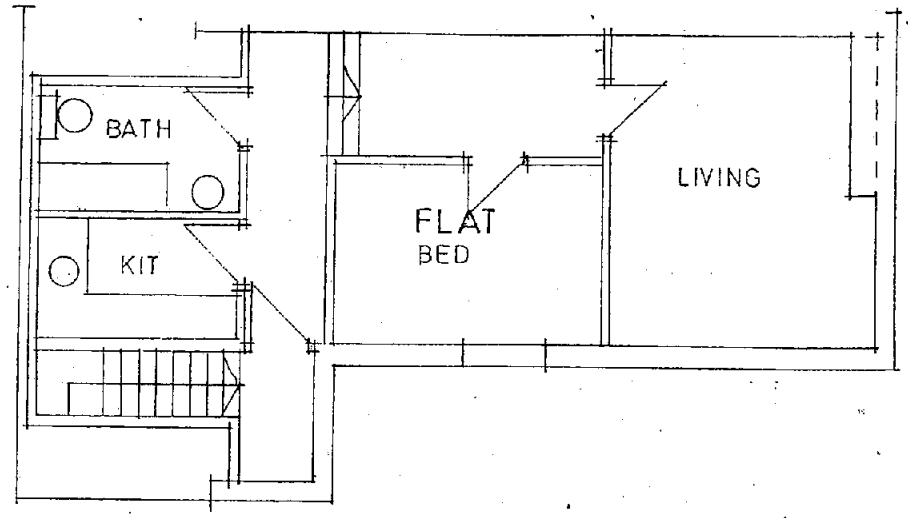

SECOND FLOOR

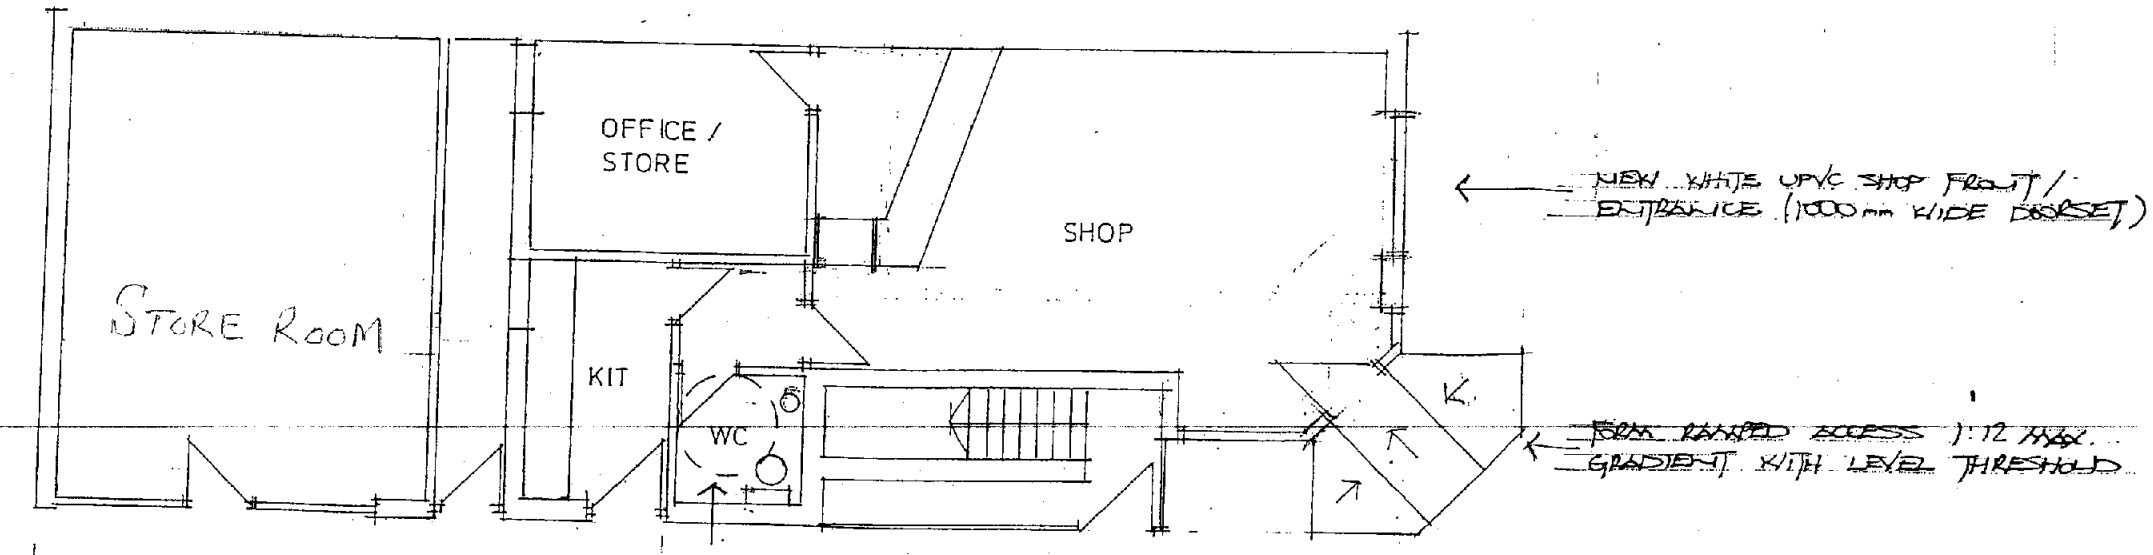

GROUND FLOOR

PLANNING		
ACK'D		
REPLIED		
RECD 18 APR 2008		
	INIT RECD	DATE
M		
M		
M		
FOR ACTION M		

The Urban Design Practice Limited

architecture & design development consultants project management

160 – 162 Town Lane
Denton
Manchester
M34 2DN
Tel: 0161 336 1326 Fax: 0161 336

Client: MR. T. ALI

Job Title: CHANGE OF USE
1007 STOCKPORT ROAD
LEVENSHULME

Drawing Title: PROPOSED PLANS

Scale	Date	Drawn
1:100	12/06	KR

Drawing No.: K 1246/02