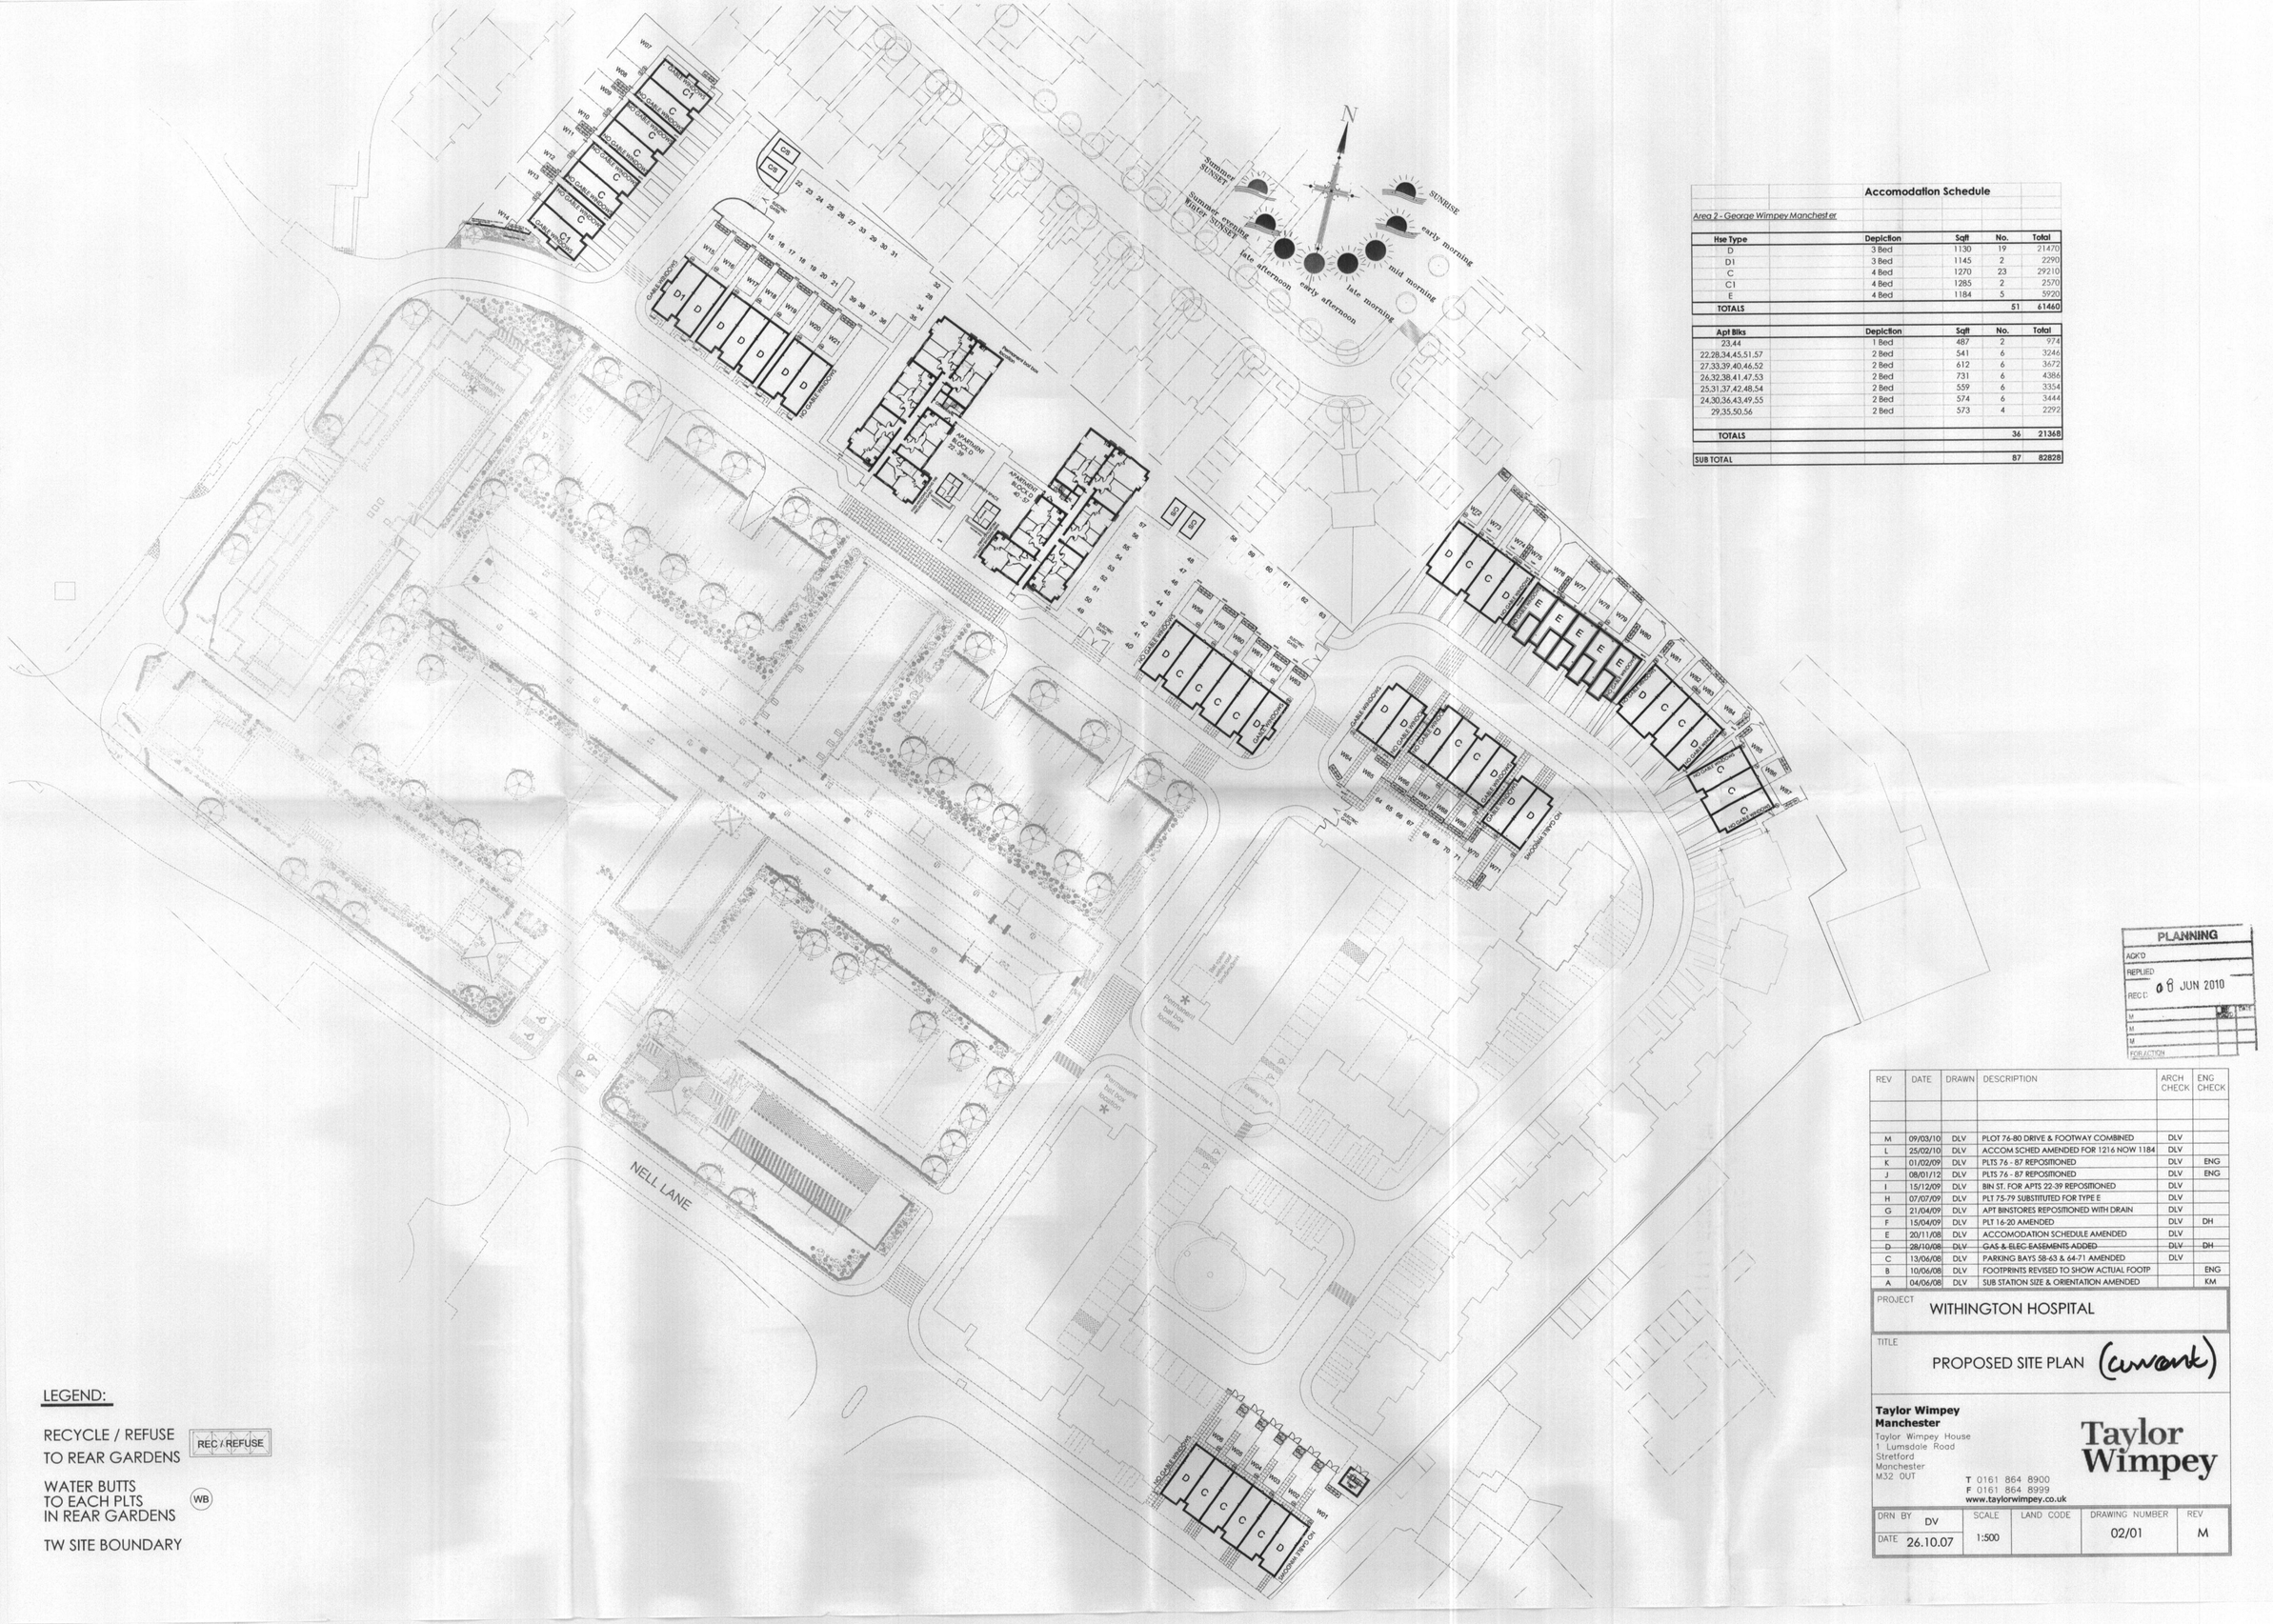


Accomodation Schedule

Area 2 - George Wimpey Manchester

Hse Type	Depiction	Sqft	No.	Total
D	3 Bed	1130	19	21470
D1	3 Bed	1145	2	2290
C	4 Bed	1270	23	29210
C1	4 Bed	1285	2	2570
E	4 Bed	1184	5	5920
TOTALS			51	61460

Apt Blks	Depiction	Sqft	No.	Total
23,44	1 Bed	487	2	974
22,28,34,45,51,57	2 Bed	541	6	3246
27,33,39,40,46,52	2 Bed	612	6	3672
26,32,38,41,47,53	2 Bed	731	6	4386
25,31,37,42,48,54	2 Bed	559	6	3354
24,30,36,43,49,55	2 Bed	574	6	3444
29,35,50,56	2 Bed	573	4	2292
TOTALS			36	21368
SUB TOTAL			87	82828

LEGEND:

RECYCLE / REFUSE TO REAR GARDENS — REC / REFUSE

WATER BUTTS TO EACH PLTS IN REAR GARDENS — WB

TW SITE BOUNDARY

PLANNING
AGK'D
REPLIED
REC'D 08 JUN 2010
M
M
M
FOR ACTION

REV	DATE	DRAWN	DESCRIPTION	ARCH CHECK	ENG CHECK
M	09/03/10	DLV	PLOT 76-80 DRIVE & FOOTWAY COMBINED	DLV	
L	25/02/10	DLV	ACCOM SCHED AMENDED FOR 1216 NOW 1184	DLV	
K	01/02/09	DLV	PLTS 76 - 87 REPOSITIONED	DLV	ENG
J	08/01/12	DLV	PLTS 76 - 87 REPOSITIONED	DLV	ENG
I	15/12/09	DLV	BIN ST. FOR APTS 22-39 REPOSITIONED	DLV	
H	07/07/09	DLV	PLT 75-79 SUBSTITUTED FOR TYPE E	DLV	
G	21/04/09	DLV	APT BINSTORES REPOSITIONED WITH DRAIN	DLV	
F	15/04/09	DLV	PLT 16-20 AMENDED	DLV	DH
E	20/11/08	DLV	ACCOMODATION SCHEDULE AMENDED	DLV	
~~D~~	~~28/10/08~~	~~DLV~~	~~GAS & ELEC EASEMENTS ADDED~~	~~DLV~~	~~DH~~
C	13/06/08	DLV	PARKING BAYS SB-63 & 64-71 AMENDED	DLV	
B	10/06/08	DLV	FOOTPRINTS REVISED TO SHOW ACTUAL FOOTP		ENG
A	04/06/08	DLV	SUB STATION SIZE & ORIENTATION AMENDED		KM

PROJECT: WITHINGTON HOSPITAL

TITLE: PROPOSED SITE PLAN (cwork)

Taylor Wimpey Manchester
Taylor Wimpey House
1 Lumsdale Road
Stretford
Manchester
M32 0UT
T 0161 864 8900
F 0161 864 8999
www.taylorwimpey.co.uk

Taylor Wimpey

DRN BY	SCALE	LAND CODE	DRAWING NUMBER	REV
DV	1:500		02/01	M
DATE 26.10.07				