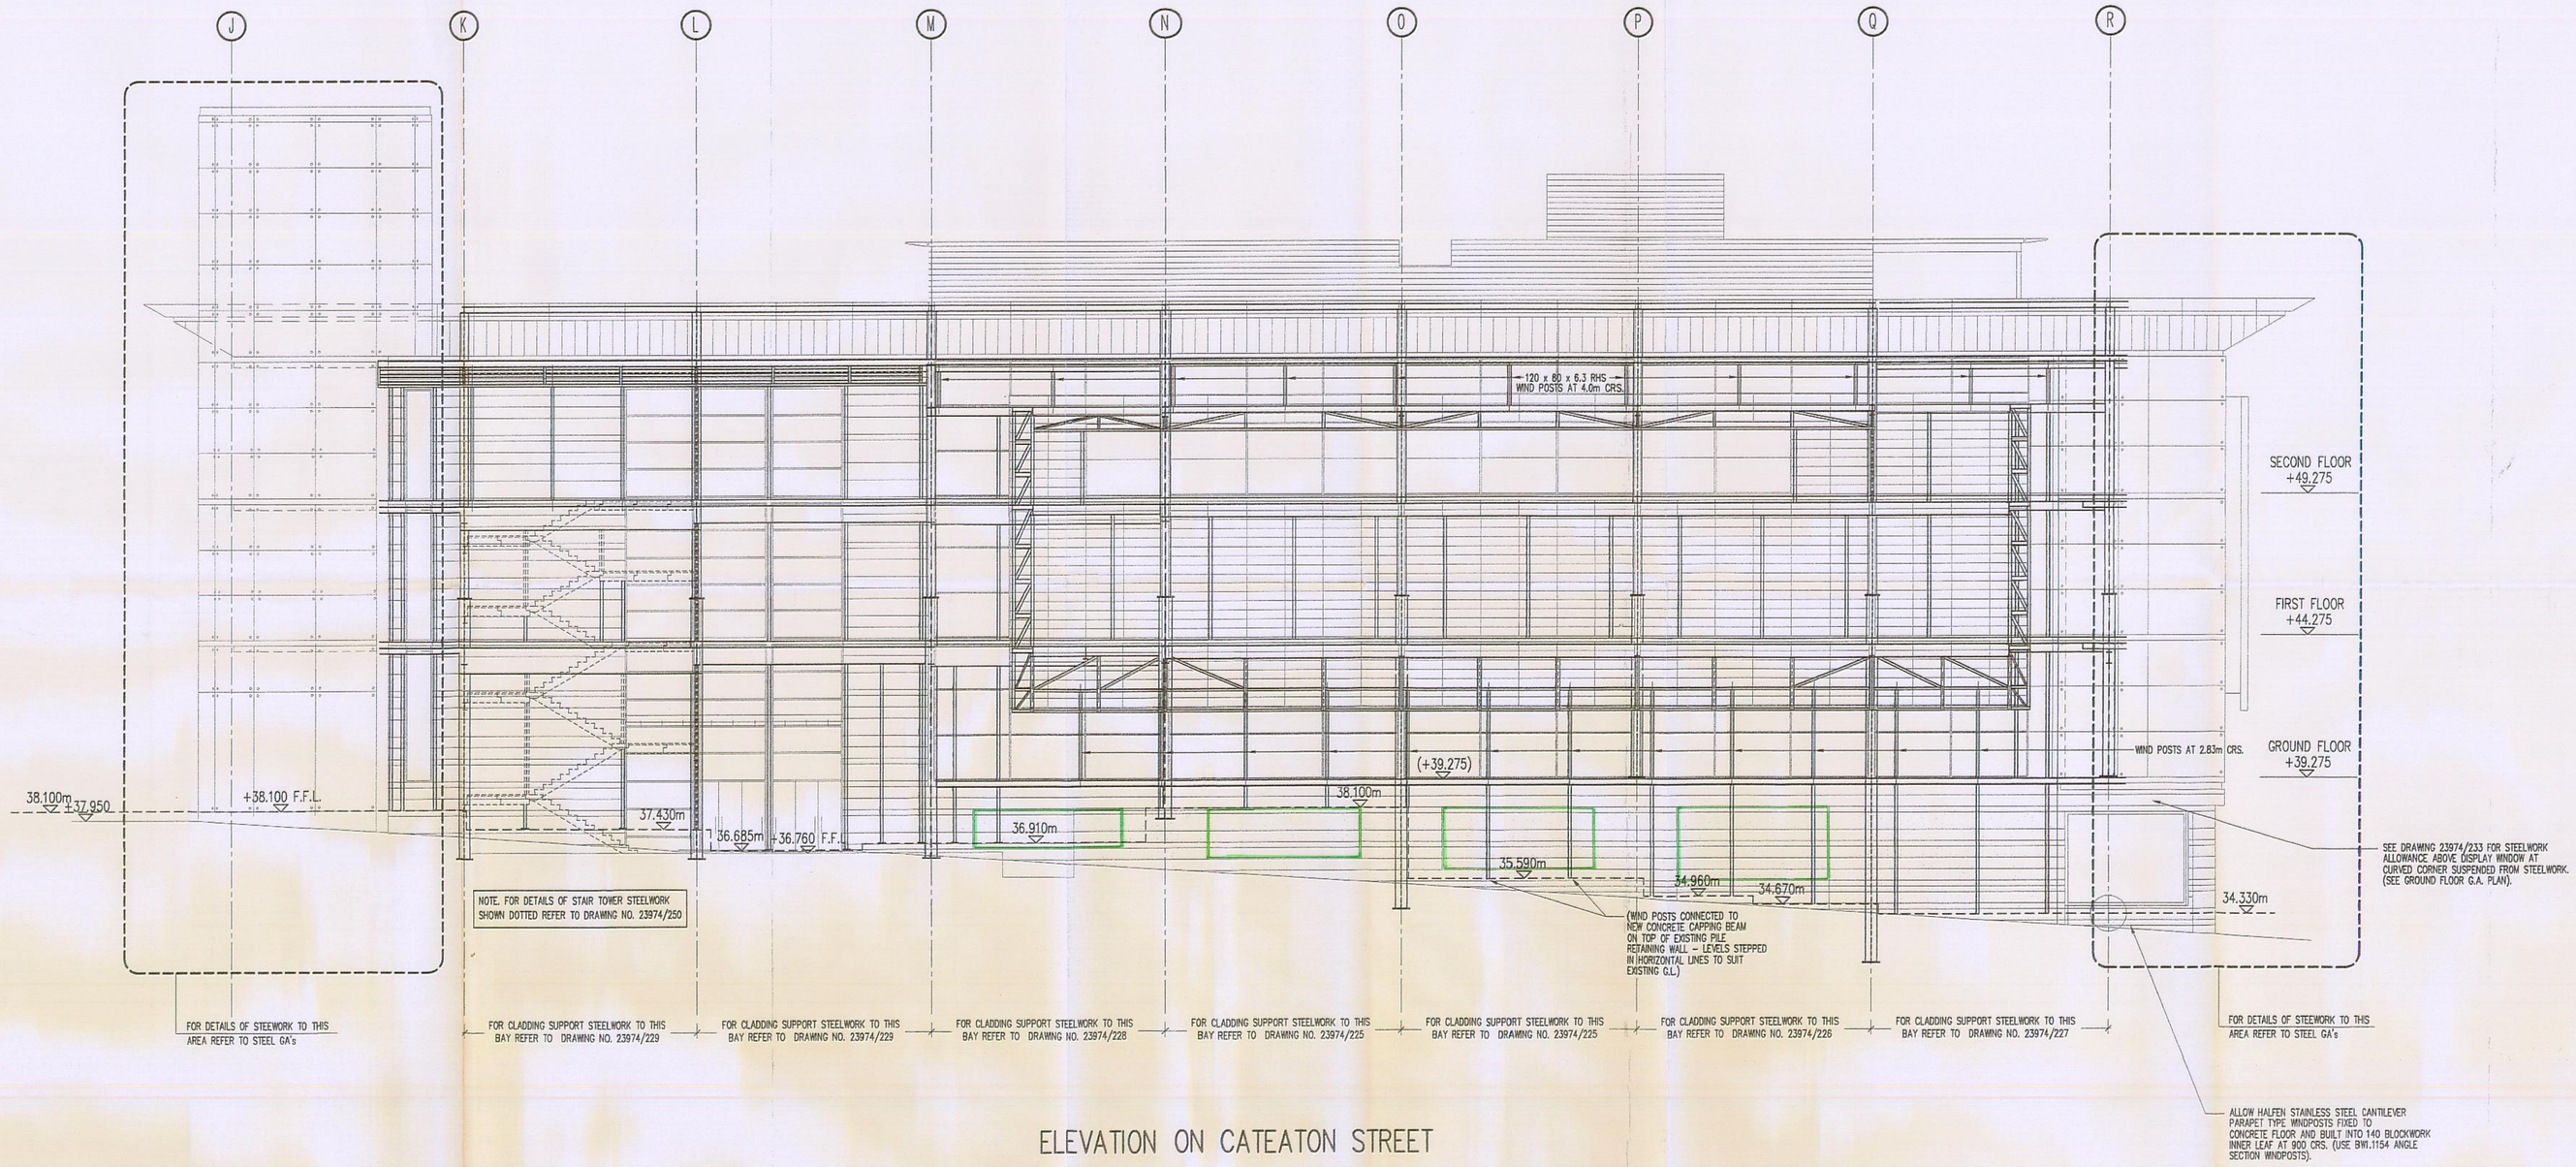

ELEVATION ON CATEATON STREET

Notes

STRUCTURAL STEELWORK

1. For all general steelwork notes, refer to drawing no. 23974/200.

Key to symbols

KEY PLAN

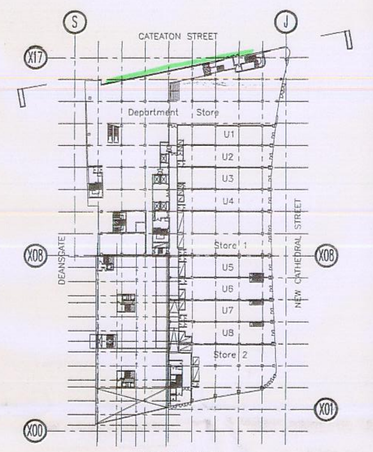

RECD
REPLIED
RECD – 4 NOV 2008
M
M
M
PRE-ADVISED

Rev	Date	Drawn	Description	Chk'd	App'd
~~A~~	~~09.04.01~~	~~M.A.~~	~~ISSUED FOR CONSTRUCTION.~~		
P1	03.11.2000	T.R.	ISSUED FOR TENDER	A.O.	N.D.S.
P1	09.10.2000	T.R.	ISSUED FOR COSTING	A.O.	N.D.S.

Mott MacDonald
St Anne House
Wellesley Road
Croydon CR9 2UL
United Kingdom
Tel +44 (0)20 8774 2000
Fax +44 (0)20 8681 5706
Web www.mottmac.com

Client
Prudential Property Investment Managers Ltd.

Title
THE SHAMBLES - MANCHESTER
ELEVATION TO CATEATON STREET
FACADE STEELWORK

Designed	A.O.	A.O.	Eng.Chk.	A.O.	A.O.
Drawn	T.R.	T.R.	Coordination	N.D.S.	N.D.S.
Dwg.Chk.	A.O.	A.O.	Approved	N.D.S.	N.D.S.

Scale 1:100 at A0
Project 23974
CAD file G:23974/Structs
Status CON
Drawing No 23974/216
Rev A

This document should not be relied on or used in circumstances other than those for which it was originally prepared and for which Mott MacDonald Ltd was commissioned. Mott MacDonald Ltd accepts no responsibility for this document to any other party other than the person by whom it was commissioned.