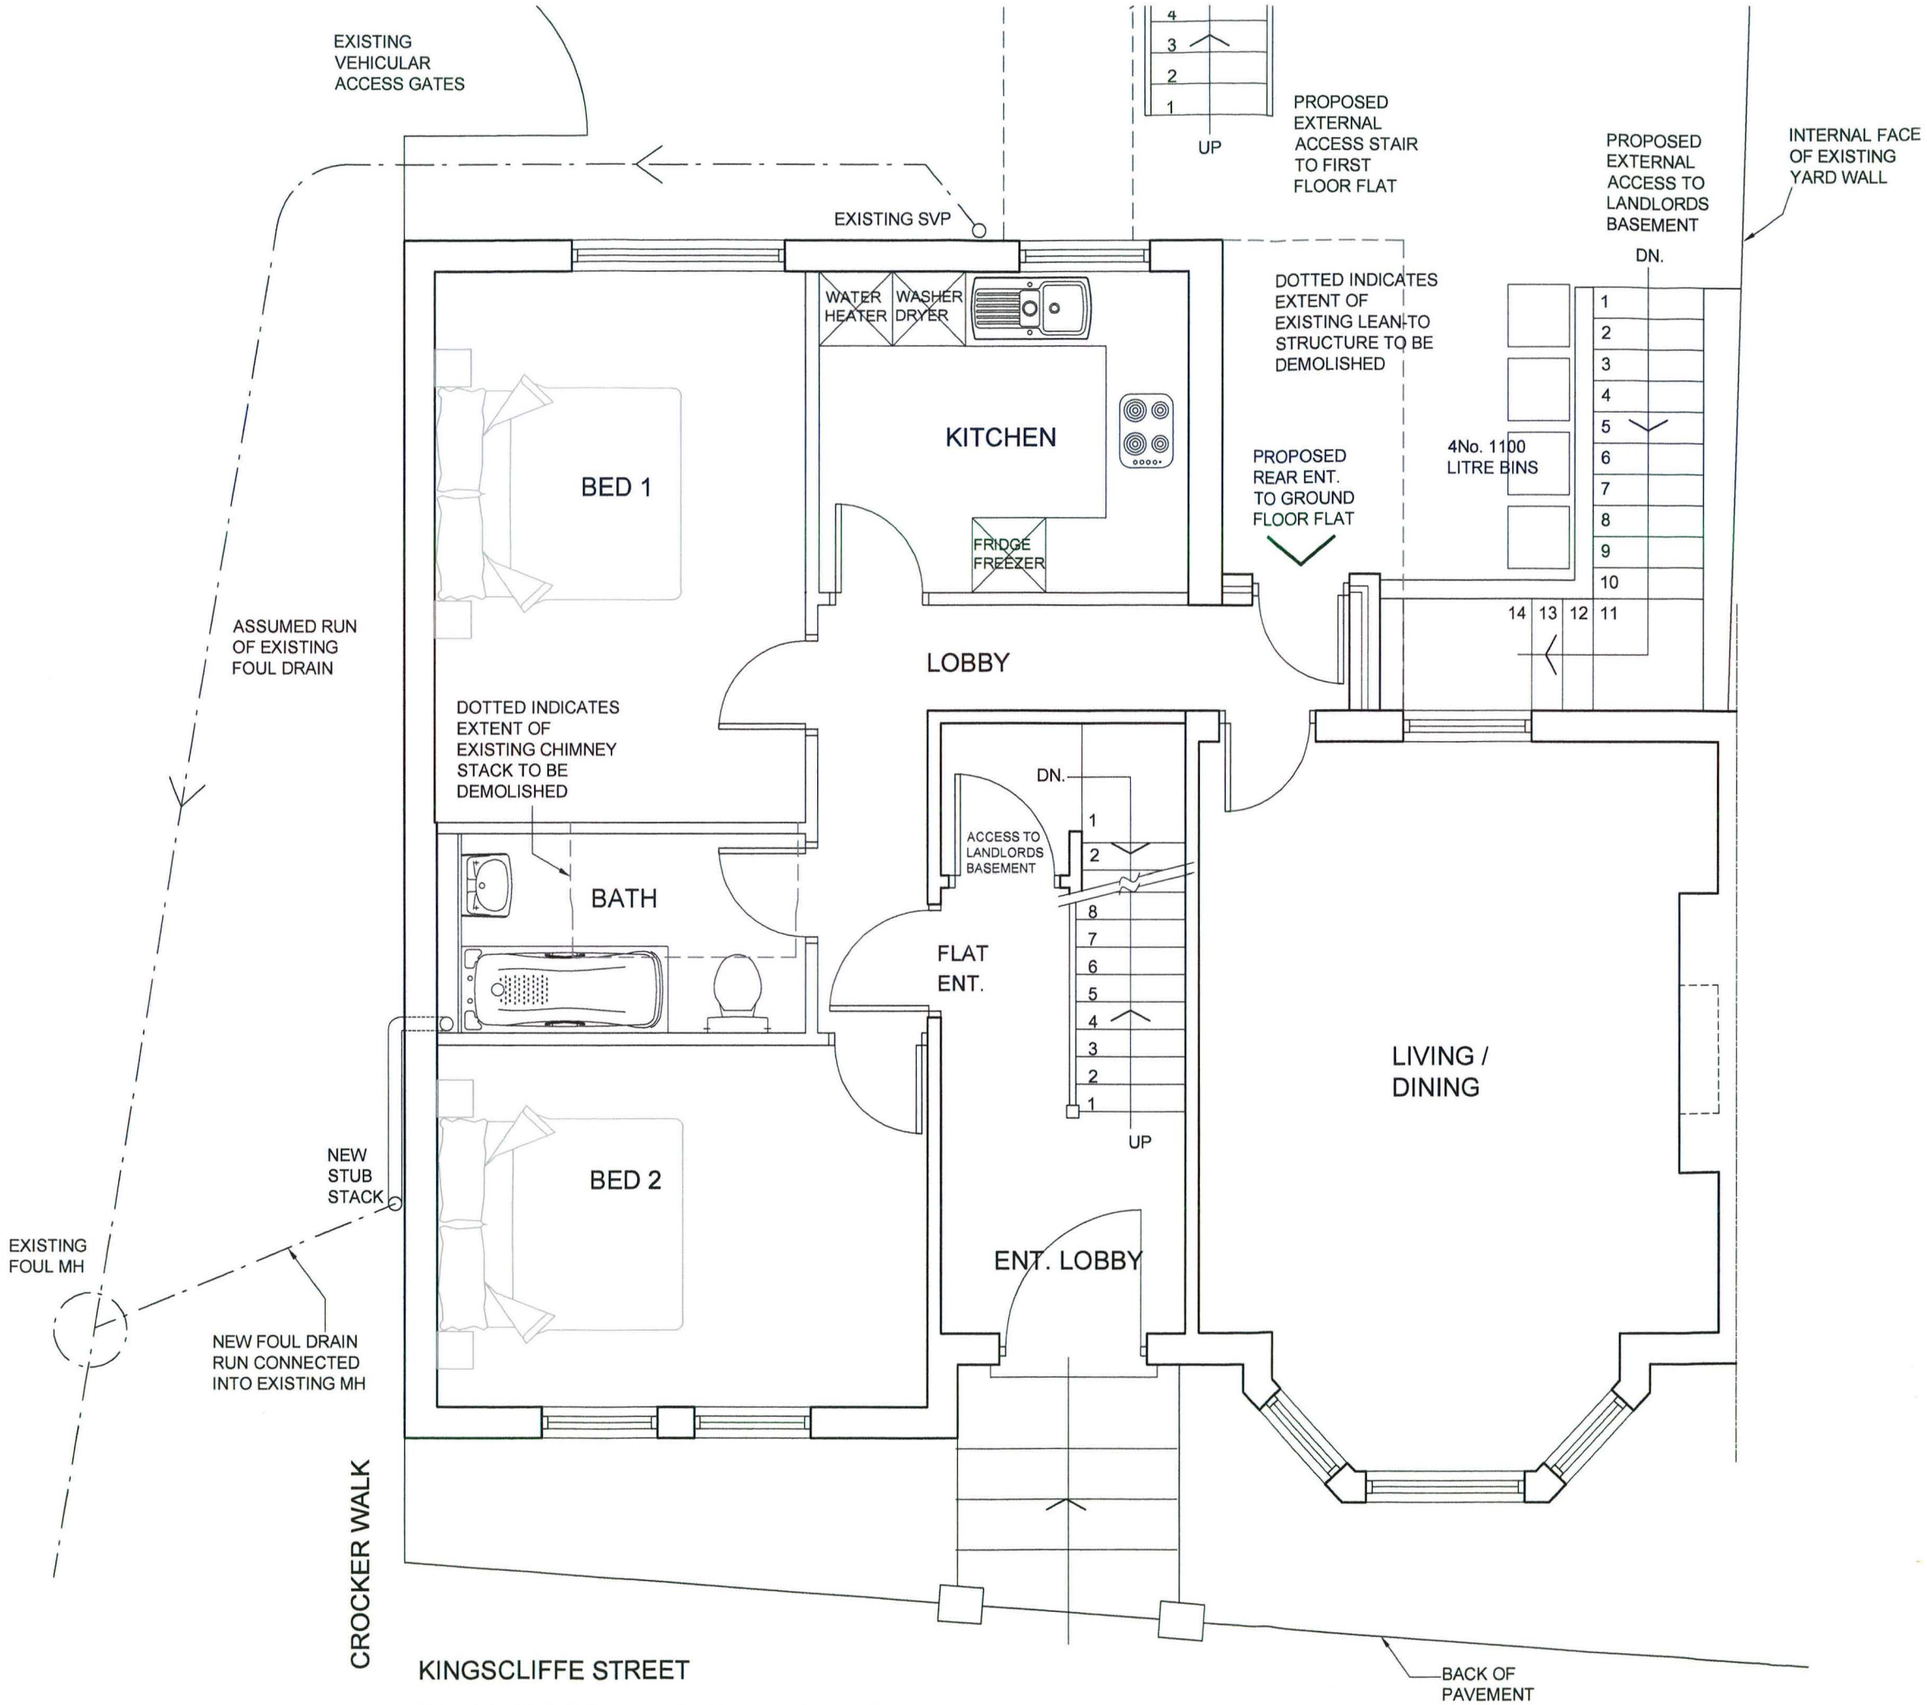

PROPOSED GROUND FLOOR PLAN

All dimensions shall be verified by the contractor on site prior to work commencing.

Do not scale from this drawing. Only work to written dimensions

This drawing is the property of Robert Sheard and copyright is reserved by him. The drawing is not to be copied or disclosed by or to any unauthorised persons without prior written consent.

PLANNING AND BUILDING CONTROL
23 FEB 2011

STATUS : **PLANNING**

REV	ITEM	date	by

ROB SHEARD
ARCHITECTURAL DRAFTING SERVICE
tel. 01457 865489
mob. 07733098362
email. robbysheard@aol.com

Client:
Mr Patrick Smith

Project : Proposed Ground and First Floor Flats
8 Kingscliffe Street
Moston

Title: Proposed Ground Floor

Scale:	1: 50 @ A3	Drawn by: RS
Date:	Dec 2010	Checked by:
Drawing no: RS2010/102 -004		Revision:

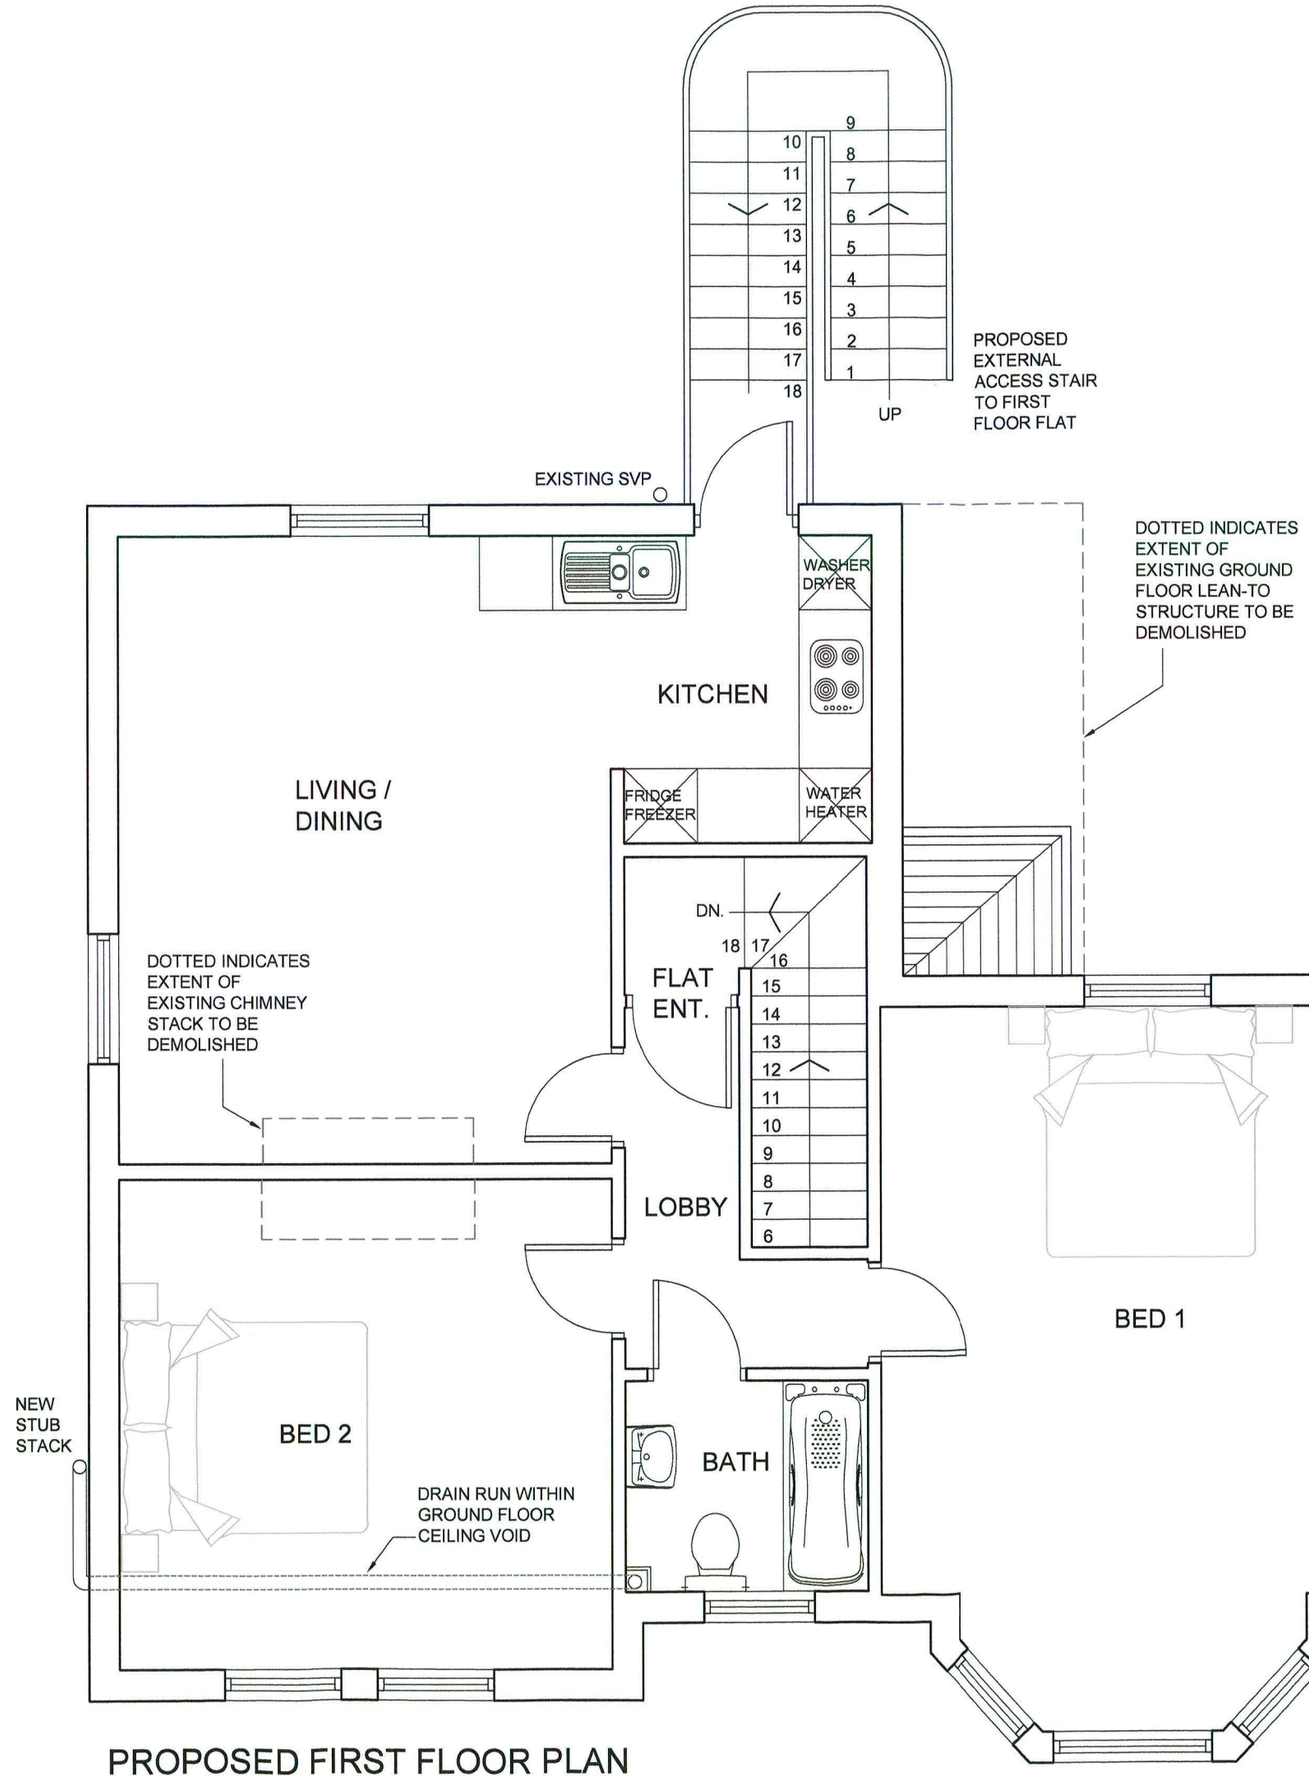

PROPOSED FIRST FLOOR PLAN

All dimensions shall be verified by the contractor on site prior to work commencing.

Do not scale from this drawing. Only work to written dimensions

This drawing is the property of Robert Sheard and copyright is reserved by him. The drawing is not to be copied or disclosed by or to any unauthorised persons without prior written consent.

PLANNING AND BUILDING CONTROL
23 FEB 2011

STATUS : **PLANNING**

REV	ITEM	date	by

ROB SHEARD
ARCHITECTURAL DRAFTING SERVICE
tel. 01457 865489
mob. 07733098362
email. robbysheard@aol.com

Client: Mr Patrick Smith

Project : Proposed Ground and First Floor Flats
8 Kingscliffe Street
Moston

Title: Proposed First Floor

Scale: 1: 50 @ A3	Drawn by: RS
Date: Dec 2010	Checked by:
Drawing no: RS2010/102 -005	Revision:

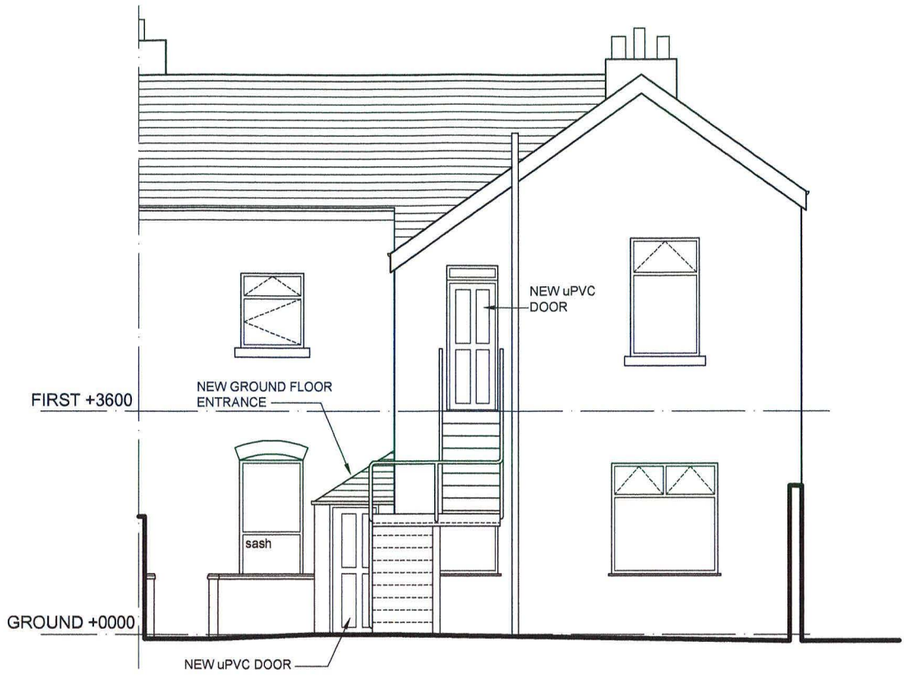

REAR ELEVATION TO YARD (S.E.)

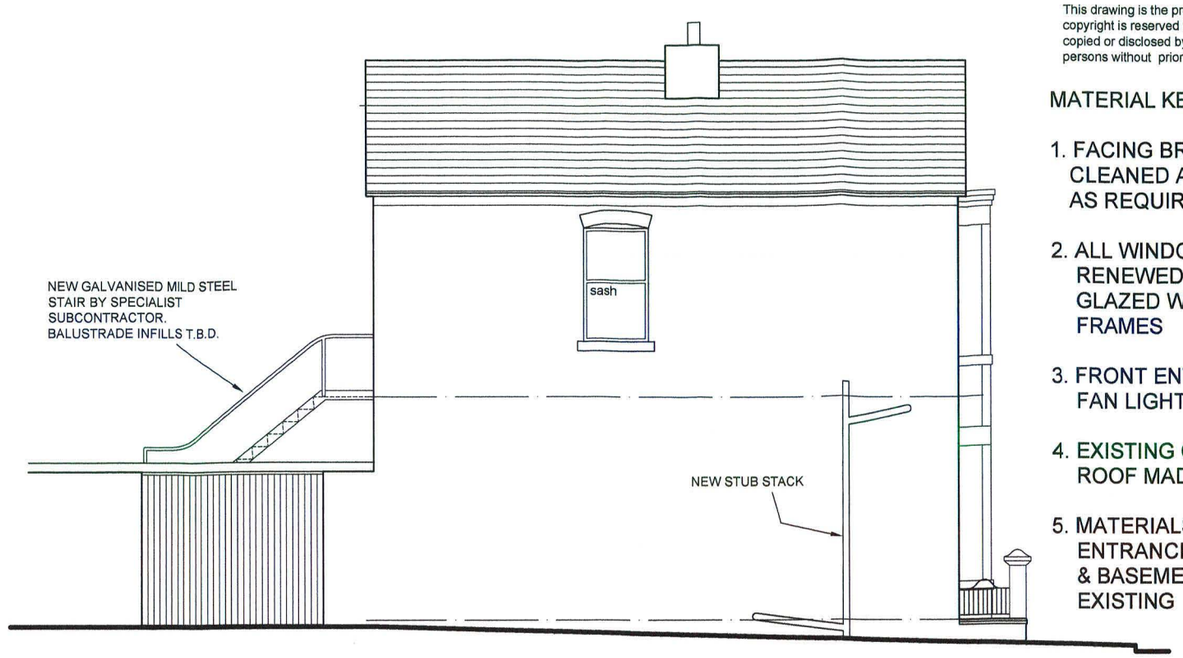

ELEVATION TO CROCKER WALK (N.E.)



FRONT ELEVATION TO KINGSCLIFFE STREET (N.W.)

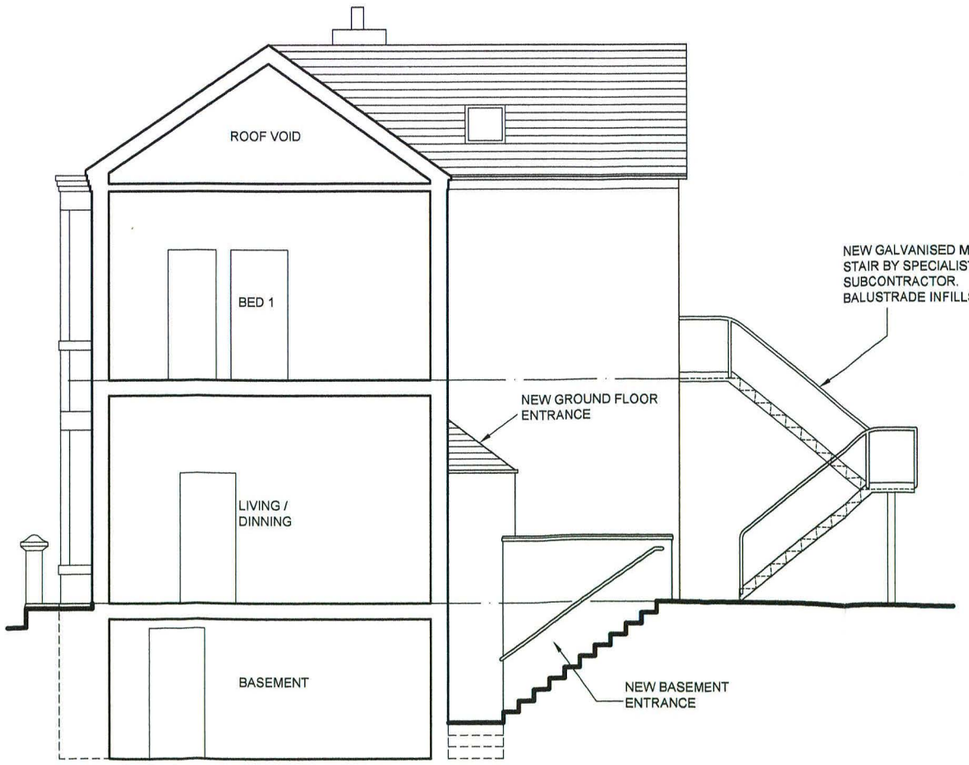

PART ELEVATION PART SECTION (S.W.)

All dimensions shall be verified by the contractor on site prior to work commencing.

Do not scale from this drawing. Only work to written dimensions

This drawing is the property of Robert Sheard and copyright is reserved by him. The drawing is not to be copied or disclosed by or to any unauthorised persons without prior written consent.

MATERIAL KEY

1. FACING BRICKWORK CLEANED AND REPOINTED AS REQUIRED.
2. ALL WINDOWS TO BE RENEWED WITH DOUBLE GLAZED WHITE uPVC FRAMES
3. FRONT ENTRANCE DOOR & FAN LIGHT MADE GOOD
4. EXISTING GREY SLATE ROOF MADE GOOD
5. MATERIALS TO NEW REAR ENTRANCES TO GROUND & BASEMENT TO MATCH EXISTING

PLANNING AND BUILDING CONTROL
23 FEB 2011

STATUS : **PLANNING**

REV	ITEM	date	by

ROB SHEARD
ARCHITECTURAL DRAFTING SERVICE
tel. 01457 865489
mob. 07733098362
email. robbysheard@aol.com

Client:
Mr Patrick Smith

Project : Proposed Ground and First Floor Flats
8 Kingscliffe Street
Moston

Title: Proposed Elevations

Scale: 1: 100 @ A3	Drawn by: RS
Date: Dec 2010	Checked by:
Drawing no: RS2010/102 -006	Revision: